



Columbia County Gateway to Florida

FOR PLANNING USE ONLY

Application # STUP 260703
Application Fee 200.00
Receipt No. 775317
Filing Date 7-24-2026
Completeness Date 9-24-2026



Special Temporary Use Permit Application

A. PROJECT INFORMATION

- Project Name: GRAY
- Address of Subject Property: 313 SW Drake pl fort white fl 32038
- Parcel ID Number(s): 01438-326
- Future Land Use Map Designation: _____
- Zoning Designation: _____
- Acreage: _____
- Existing Use of Property: VACANT
- Proposed Use of Property: REC.
- Proposed Temporary Use Requested: 16 mo. RV

B. APPLICANT INFORMATION

- Applicant Status ☒ Owner (title holder) ☐ Agent
- Name of Applicant(s): Barbara E. Gray Title: SOLE OWNER
Company name (if applicable): Danny S. Bridges OWNER
Mailing Address: 313 SW Drake Rd
City: Fort White State: FL Zip: 32038
Telephone: 941 238-2772 Fax: () Email: electranger57@gmail.com

PLEASE NOTE: Florida has a very broad public records law. Most written communications to or from government officials regarding government business is subject to public records requests. Your e-mail address and communications may be subject to public disclosure.

- If the applicant is agent for the property owner*.

Property Owner Name (title holder): _____
Mailing Address: _____
City: _____ State: _____ Zip: _____
Telephone: () Fax: () Email: _____

PLEASE NOTE: Florida has a very broad public records law. Most written communications to or from government officials regarding government business is subject to public records requests. Your e-mail address and communications may be subject to public disclosure.

*Must provide an executed Property Owner Affidavit Form authorizing the agent to act on behalf of the property owner.

✓ VDL
✓ SEPTIC
✓ PAYMENT
✓ INVOICE

ELECTRICAL
78961

C. ADDITIONAL INFORMATION

1. Is there any additional contract for the sale of, or options to purchase, the subject property? If yes, list the names of all parties involved: ADD If yes, is the contract/option contingent or absolute: ☐ Contingent ☒ Absolute
2. Has a previous application been made on all or part of the subject property:
Future Land Use Map Amendment: ☒ Yes _____ ☐ No _____
Future Land Use Map Amendment Application No. CPA _____
Site Specific Amendment to the Official Zoning Atlas (Rezoning): ☒ Yes _____ ☐ No _____
Site Specific Amendment to the Official Zoning Atlas (Rezoning) Application No. Z _____
Variance: ☒ Yes _____ ☐ No _____
Variance Application No. V _____
Special Exception: ☒ Yes _____ ☐ No _____
Special Exception Application No. SE _____

CI. ATTACHMENT/SUBMITTAL REQUIREMENTS

Certain uses are of short duration and do not create excessive incompatibility during the course of the use. Therefore, the Land Development Regulation Administrator is authorized to issue temporary use permits for the following activities, after a showing that any nuisance or hazardous feature involved is suitably separated from adjacent uses; excessive vehicular traffic will not be generated on minor residential streets; and a vehicular parking problem will not be created:

1. In any zoning district: special events operated by non-profit, eleemosynary organizations.
2. In any zoning district: Christmas tree sales lots operated by non-profit, eleemosynary organizations.
3. In any zoning district: other uses which are similar to (1) and (2) above and which are of a temporary nature where the period of use will not extend beyond thirty (30) days.
4. In any zoning district: mobile homes or travel trailers used for temporary purposes by any agency of municipal, County, State, or Federal government; provided such uses shall not be or include a residential use.
5. In any zoning district: applications for placement of any mobile home or travel trailer used as a residence, temporary office, security shelter, or shelter for materials of goods incident to construction on or development of the premises upon which the mobile home or travel trailer is located, shall require that a residential building permit application and signed septic site plan approval and release be submitted concurrently with the temporary use permit application. Maximum electrical capacity for such temporary uses shall not exceed 100 amps. Such uses shall be strictly limited to the time construction or development is actively underway. In no event shall the use continue more than twelve (12) months unless extended by the Board of County Commissioners upon finding by the Board that construction has been underway and is continuing.

6. In agricultural, commercial, and industrial districts: temporary religious or revival activities in tents.
7. In agricultural districts: In addition to the principal residential dwelling, two (2) additional mobile homes may be used as an accessory residence, provided that such mobile homes are occupied by persons related by the grandparent, parent, step-parent, adopted parent, sibling, child, stepchild, adopted child or grandchild of the family occupying the principal residential use. Such mobile homes are exempt from lot area requirements. A temporary use permit for such mobile homes may be granted for a time period up to five (5) years. The permit is valid for occupancy of the specified family member as indicated on Family Relationship Affidavit and Agreement which shall be recorded in the Clerk of the Courts by the applicant.

The Family Relationship Affidavit and Agreement shall include but not be limited to:

- a. Specify the family member to reside in the additional mobile home;
- b. Length of time permit is valid;
- c. Site location of mobile home on property and compliance with all other conditions not conflicting with this section for permitting as set forth in these land development regulations. Mobile homes shall not be located within required yard setback areas and shall not be located within twenty (20) feet of any other building;
- d. Responsibility for non ad-valorem assessments;
- e. Inspection with right of entry onto the property by the County to verify compliance with this section. The Land Development Regulation Administrator, and other authorized representatives are hereby authorized to make such inspections and take such actions as may be required to enforce the provisions of this Section and;
- f. Shall be hooked up to appropriate electrical service, potable well and sanitary sewer facilities (bathroom and septic tank) that have been installed pursuant to permits issued by the Health Department and County Building and Zoning Department, where required.
- g. Recreational vehicles (RV's) as defined by these land development regulations are not allowed under this provision (see Section 14.10.2#10).
- h. Requirements upon expiration of permit. Unless extended as herein provided, once a permit expires the mobile home shall be removed from the property within six (6) months of the date of expiration.

The property owner may apply for one or more extensions for up to two (2) years by submitting a new application, appropriate fees and family relationship residence affidavit agreement to be approved by the Land Development Regulations administrator.

Previously approved temporary use permits would be eligible for extensions as amended in this section.

8. In shopping centers within Commercial Intensive districts only: mobile recycling collection units. These units shall operate only between the hours of 7:30 a.m. and 8:30 p.m. and shall be subject to the review of the Land Development Regulation Administrator. Application for permits shall include written confirmation of the permission of the shopping center owner and a site plan which includes distances from buildings, roads, and property lines. No permit shall be valid for more than thirty (30) days within a twelve (12) month period, and the mobile unit must not remain on site more than seven (7) consecutive days. Once the unit is moved off-site, it must be off-site for six (6) consecutive days.
9. In any zoning district: A temporary business, as defined within these Land Development Regulations. At least sixty (60) days prior to the commencement date of the temporary permit, the applicant shall submit an application to the County, which shall include the following information:
 - a. The name and permanent address or headquarters of the person applying for the permit;
 - b. If the applicant is not an individual, the names and addresses of the business;
 - c. The names and addresses of the person or persons which will be in direct charge of conducting the temporary business;
 - d. The dates and time within which the temporary business will be operated;
 - e. The legal description and street address where the temporary business will be located;
 - f. The name of the owner or owners of the property upon which the temporary business will be located;
 - g. A written agreement containing the permission from the owner of the property for its use for a temporary business must be attached to and made a part of the application for the permit;

- h. A site plan showing display areas, plans for access and egress of vehicular traffic, any moveable interim structures, tents, sign and banner location and legal description of the property must accompany the application for the temporary use permit; and
- i. A public liability insurance policy, written by a company authorized to do business in the State of Florida, insuring the applicant for the temporary permit against any and all claims and demands made by persons for injuries or damages received by reason of or arising out of operating the temporary business. The insurance policy shall provide for coverage of not less than one million dollars (\$1,000,000.00) for damages incurred or claims by more than one person for bodily injury and not less than two million dollars (\$2,000,000.00) for damages incurred or claims by more than one person for bodily injury and fifty thousand dollars (\$50,000.00) for damages to property for one person and one hundred thousand dollars (\$100,000.00) for damages to property claimed by more than one person. The original or duplicate of such policy, fully executed by the insurer, shall be attached to the application for the temporary permit, together with adequate evidence that the premiums have been paid.

The sales permitted for a temporary business, as defined with these land development regulations, including, but not limited to, promotional sales such as characterized by the so-called "sidewalk "sale", "vehicle sale", or "tent sale", shall not exceed three (3) consecutive calendar days.

There must be located upon the site upon which the temporary business shall be conducted public toilet facilities which comply with the State of Florida code, potable drinking water for the public, approved containers for disposing of waste and garbage and adequate light to illuminate the site at night time to avoid theft and vandalism.

If the application is for the sale of automobiles or vehicles, the applicant shall provide with the application a copy of a valid Florida Department of Motor Vehicle Dealers license and Department of Motor Vehicle permit to conduct an "offsite" sale. If any new vehicles are to be displayed on the site, a copy of the factory authorization to do so will be required to be filed with the application.

No activities, such as rides, entertainment, food, or beverage services shall be permitted on the site in conjunction with the operation of the temporary business.

Not more than one (1) sign shall be located within or upon the property for which the temporary permits is issued, and shall not exceed sixteen (16) square feet in surface area. No additional signs, flags, banners, balloons or other forms of visual advertising shall be permitted. The official name of the applicant and its permanent location and street address, together with its permanent telephone number, must be

posted on the site of the property for which the temporary permit is issued and shall be clearly visible to the public.

Any applicant granted a temporary permit under these provisions shall also comply with and abide by all other applicable federal, State of Florida, and County laws, rules and regulations.

Only one (1) tent, not to exceed three hundred fifty (350) square feet in size shall be permitted to be placed on the site of the temporary business and such tent, if any, shall be properly and adequately anchored and secured to the ground or to the floor of the tent.

No person or entity shall be issued more than one (1) temporary permit during each calendar year.

The temporary permit requested by an applicant shall be issued or denied within sixty (60) days following the date of the application therefore is filed with the Land Development Regulation Administrator.

10.

In agriculture and environmentally sensitive area districts: a single recreational vehicle as described on permit for living, sleeping, or housekeeping purposes for one-hundred eighty (180) consecutive days from date that permit is issued, subject to the following conditions:

- a. Demonstrate a permanent residence in another location.
- b. Meet setback requirements.
- c. Shall be hooked up to or have access to appropriate electrical service, potable well and sanitary sewer facilities (bathroom and septic tank) that have been installed pursuant to permits issued by the Health Department and County Building and Zoning Department, where required.
- d. Maximum electrical capacity for such temporary uses shall not exceed 100 amps.
- e. Upon expiration of the permit the recreational vehicle shall not remain on property parked or stored and shall be removed from the property for 180 consecutive days.
- f. Temporary RV permits are renewable only after one (1) year from issuance date of any prior temporary permit.

Temporary RV permits existing at the effective date of this amendment may be renewed for one (1) additional temporary permit in compliance with the land development regulations, as amended. Recreational vehicles as permitted in this section are not to include RV parks.

Appropriate conditions and safeguards may include, but are not limited to, reasonable time limits within which the action for which temporary use permit is requested shall be begun or completed, or both. Violation of such conditions and safeguards, when made a part of the terms under which the special permit is granted, shall be deemed a violation of these land development regulations and punishable as provided in Article 15 of these land development regulations.

Additional Requirements for a complete application:

1. Legal Description with Tax Parcel Number.
2. Proof of Ownership (i.e. deed).
3. Agent Authorization Form (signed and notarized).
4. Proof of Payment of Taxes (can be obtained online via the Columbia County Tax Collector's Office).
5. Fee. The application fee for a Special Temporary Use Permit Application is based upon the Temporary Use requested. No application shall be accepted or processed until the required application fee has been paid.
 - a. For Items (1) through (6) above, the application fee is \$100.00
 - b. For Item (7) above, the application fee is \$450.00 or \$200.00 for a two year renewal
 - c. For Item (8) above, the application fee is \$250.00
 - d. For Item (9) above, the application fee is \$500.00 for temporary sales of motor vehicles or \$250.00 for non-seasonal good or general merchandise
 - e. For Item(10) above, the application fee is \$200

For submittal requirements, please see the Columbia County Building and Zoning Development Application Submittal Guidelines.

I hereby certify that all of the above statements and statements contained in any documents or plans submitted herewith are true and accurate to the best of my knowledge and belief.

Barbara E. Gray / Danny Bridges
Applicant/Agent Name (Type or Print)

Barbara E. Gray / [Signature] 7-14-26
Applicant/Agent Signature Date

STATE OF FLORIDA
COUNTY OF COLUMBIA

SPECIAL TEMPORARY USE
LANDOWNER AFFIDAVIT

This is to certify that I, (We) Barbara E. Gray
(Property Owners Name or State Corporation Name (include Corp Officer) as it appears on Property Appraiser)
as the owner of the below described property:

Property Tax Parcel ID number 80-00-00-01438-326 (4327)

Subdivision (Name, Lot Block, Phase) lot 26 Block 6 unit 23

Give my permission for SELF to place the following on
this property. (Family Members Name)

Relationship to Lessee _____
(Name of parent, grandparent, step-parent, adopted parent, sibling, child, step-child, adopted child, or grandchild)

- ☐ This is to allow a 2nd ☐ / 3rd ☐ (select one) Mobile Home on the above listed property for a family member through Columbia County's Special Temporary Use Provision. I understand that this is good for 5 years initially and renewable every 2 years thereafter.
- ☒ This is to allow a 6 month RV ☐ / 12 month RV ☒ (select one) on the above listed property through Columbia County's Special Temporary Use Provision.

I (We) understand that the named person(s) above will be allowed to receive a move-on permit for the parcel number I (we) have listed above and this could result in an assessment for solid waste and fire protection services levied on this property.

Barbara E. Gray Barbara E. Gray 7-17-26
Printed Name of Signor Signature Date

Tracy Bridges [Signature] 7/24/26
Printed Name of Signor Signature Date

Sworn to and subscribed before me this 24 day of July, 20 26 by

☒ physical presence or _____ online notarization and this (these) person(s) are personally

known to me _____ or produced ID FLDL.

KAREN AIKEN-SMOOT Karen Aiken-Smoot
Printed Name of Notary Signature

Notary Stamp



Created 12/2023

Disclaimer

F.S. 125.022 Disclaimer: Issuance of a development permit or development order by Columbia County does not in any way create any rights on the part of the applicant to obtain a permit from a state or federal agency and does not create any liability on the part of the county for issuance of the permit if the applicant fails to obtain requisite approvals or fulfill the obligations imposed by a state or federal agency or undertakes actions that result in a violation of state or federal law.

USA



Florida

DRIVER LICENSE

G343-700-01-000-0

CLASS E

GRAY

BARBARA ELAINE

209 SPRINGVIEW CIR NW

PORT CHARLOTTE, FL 33948

DOB 02/23/1967

SEX F

EXP 02/23/2033

HGT 5'-03"

WEIGHT 120

HAIR BROWN

EYES BLUE

SKIN FAIR

HAIR COLOR BROWN

EYES COLOR BLUE

SKIN COLOR FAIR

HAIR COLOR BROWN

EYES COLOR BLUE

SKIN COLOR FAIR

SAFE DRIVER

12/27/2024

REPLACED 01/03/2025

Operation of a motor vehicle constitutes consent to any sobriety test required by law





[Home](#)[Property Tax](#)[Business Tax Receipts](#)[Misc](#)[Shopping Cart \(0\)](#)

Tax Bill Detail

Year	Due
2025	\$0.00
2024	\$0.00
2023	\$0.00
2022	\$0.00
2021	\$0.00
2020	\$0.00
2019	\$0.00
2018	\$0.00
2017	\$0.00
2016	\$0.00

Property Tax Account: R01438-326

GRAY BARBARA ELAINE

Year: 2025 **Bill Number:** 3739 **Owner:** GRAY BARBARA ELAINE
Tax District: 3 **Property Type:** Real Estate

MAILING ADDRESS:

GRAY BARBARA ELAINE
BRIDGES DANNY SCOTT
313 DRAKE PL
FORT WHITE FL 32038

PROPERTY ADDRESS:

FORT WHITE 32038

Payment Options

This Bill: \$0.00
All Bills: \$0.00
Card Amount: \$0.00

[Bill 3739 — No Amount Due](#)[Pay All Bills](#)[Print Bill / Receipt](#)[Register for E-Billing](#)[Property Appraiser](#)**Taxes**[Assessments](#)[Legal Description](#)[Payment History](#)**Ad Valorem****Authority/Fund**

Authority/Fund	Tax Rate	Charged	Paid	Due
BOARD OF COUNTY COMMISSIONERS	7.8150	\$122.80	\$122.80	\$0.00
COLUMBIA COUNTY SCHOOL BOARD				
DISCRETIONARY	0.7480	\$11.75	\$11.75	\$0.00
LOCAL	3.1010	\$48.74	\$48.74	\$0.00
CAPITAL OUTLAY	1.5000	\$23.57	\$23.57	\$0.00
Subtotal	5.3490	\$84.06	\$84.06	\$0.00
SUWANNEE RIVER WATER MGT DIST	0.2812	\$4.42	\$4.42	\$0.00
LAKE SHORE HOSPITAL AUTHORITY	0.0001	\$0.00	\$0.00	\$0.00
TOTAL	13.4453	\$211.28	\$211.28	\$0.00

Non-Ad Valorem**Authority/Fund**

Authority/Fund	Charged	Paid	Due
FIRE ASSESSMENTS	\$3.83	\$3.83	\$0.00
TOTAL	\$3.83	\$3.83	\$0.00



STATE OF FLORIDA
DEPARTMENT OF ENVIRONMENTAL PROTECTION
ONSITE SEWAGE TREATMENT AND DISPOSAL
SYSTEM (OSTDS)

PERMIT NO. 26-0448
DATE PAID: 7/17/20
FEE PAID: 230.00
RECEIPT #: 2308783

APPLICATION FOR CONSTRUCTION PERMIT

APPLICATION FOR:

☒ New System ☐ Existing System ☐ Holding Tank ☐ Innovative
☐ Repair ☐ Abandonment ☐ Temporary ☐

APPLICANT: Marbana Evans EMAIL: _____

AGENT: ARB Construction TELEPHONE: 386-497-2311

MAILING ADDRESS: 5418 SW Dorton St. Ft. White FL 32098

TO BE COMPLETED BY APPLICANT OR APPLICANT'S AUTHORIZED AGENT. SYSTEMS MUST BE CONSTRUCTED BY A PERSON LICENSED PURSUANT TO 489.105(3) (m) OR 489.552, FLORIDA STATUTES. IT IS THE APPLICANT'S RESPONSIBILITY TO PROVIDE DOCUMENTATION OF THE DATE THE LOT WAS CREATED OR PLATTED (MM/DD/YY) IF REQUESTING CONSIDERATION OF STATUTORY GRANDFATHER PROVISIONS.

PROPERTY INFORMATION

OSTDS REMEDIATION PLAN? ☐ Y / ☐ N

LOT: 210 BLOCK: 10 SUBDIVISION: Three Rivers Est. PLATTED: _____

PROPERTY ID #: 00-00-00-01438-3210 ZONING: _____ I/M OR EQUIVALENT: ☐ Y / ☐ N

PROPERTY SIZE: .774 ACRES WATER SUPPLY: ☒ PRIVATE PUBLIC ☐ ≤ 2000 GPD ☐ > 2000 GPD

IS SEWER AVAILABLE AS PER 381.0065, FS? ☒ Y / ☐ N DISTANCE TO SEWER: NA FT

PROPERTY ADDRESS: 313 SW Drake Pl. Ft. White

DIRECTIONS TO PROPERTY: 47 South Right on 27 left on Utah
left on Roberts Right on Kentucky left on Boundary
Right on Drake to property on Right.

BUILDING INFORMATION

☐ RESIDENTIAL

☐ COMMERCIAL

Unit No.	Type of Establishment	No. of Bedrooms	Building Area Sqft	Commercial/Institutional System Design Table I, Chapter 62-6, FAC
1	<u>RV</u>	<u>1</u>	<u>128</u>	<u>serves 2 people</u>
2				
3				
4				

☐ Floor/Equipment Drains ☐ Other (Specify) _____

SIGNATURE: Rory D. 7 DATE: 10/2/20

STATE OF FLORIDA
DEPARTMENT OF ENVIRONMENTAL PROTECTION
APPLICATION FOR CONSTRUCTION PERMIT


Permit Application Number

26-0468

PART II - SITEPLAN

B. Erany

Scale: Each block represents 10 feet and 1 inch = 40 feet.

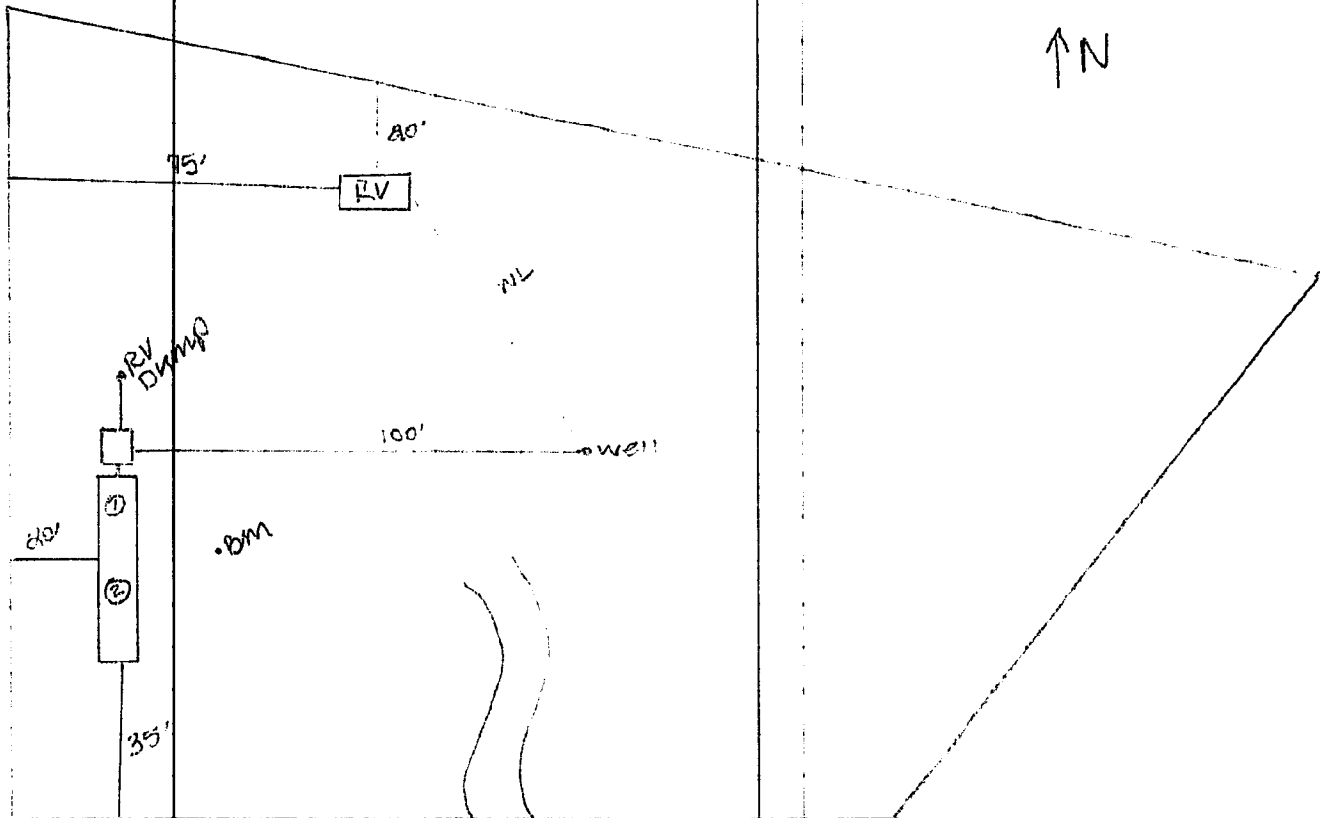

Notes:

DRAKE

Site Plan submitted by:

Rocky D. F.

Plan Approved

✓

Not Approved

Date

10/21/26

By

[Signature]

Columbia

County Health Department

6/18/26

ALL CHANGES MUST BE APPROVED BY THE COUNTY HEALTH DEPARTMENT

DEP 4015, 06-21-2022 (Obsoletes previous editions which may not be used)

Incorporated: 62-6.004, F.A.C.

Page 2 of 4

COLUMBIA COUNTY Property Appraiser

Parcel 00-00-00-01438-326 <https://search.ccpafl.com/parcel/01438326000000>

313 SW DRAKE PL

Owners

GRAY BARBARA ELAINE
BRIDGES DANNY SCOTT
313 DRAKE PL
FORT WHITE, FL 32038


Legal Description

LOT 26 BLOCK 6 UNIT 23 THREE RIVERS ESTATES.

811-1930, 876-933, 926-3009, 941-530,
QC 1419-322, WD 1454-1634, WD 1457-1874,

Use: 0000: VACANT

Subdivision: THREE RIV

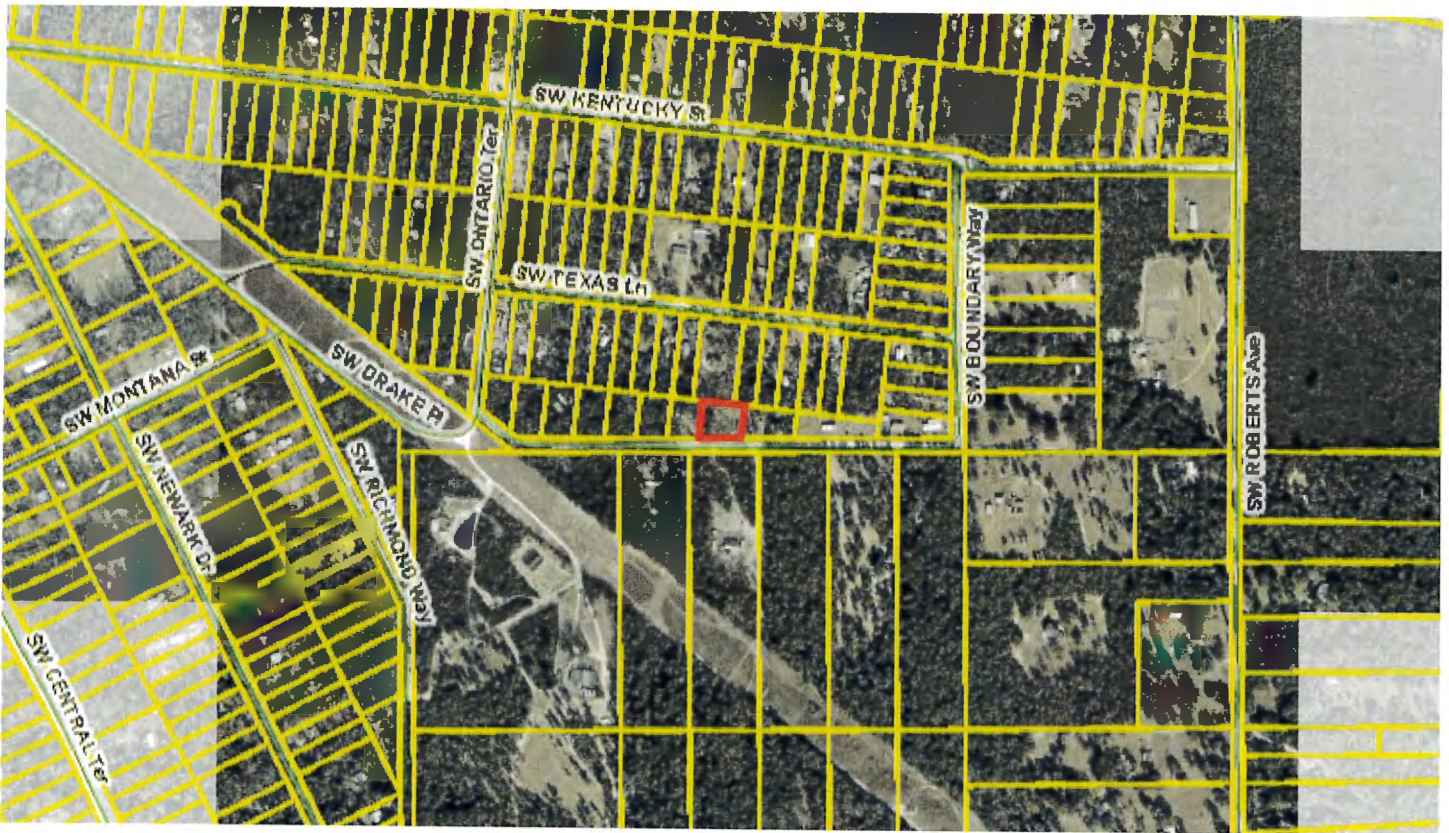

Tax Bill Detail

Property Tax Account: R01438-326
GRAY BARBARA ELAINE

Year: 2025
Tax District: 3

Bill Number: 3739
Property Type: Real Estate

Owner: GRAY BARBARA ELAINE

MAILING ADDRESS:
GRAY BARBARA ELAINE
BRIDGES DANNY SCOTT
313 DRAKE PL
FORT WHITE FL 32038

PROPERTY ADDRESS:
FORT WHITE 32038

Taxes Assessments Legal Description Payment History

Ad Valorem

Authority/Fund	Tax Rate	Charged	Paid	Due
BOARD OF COUNTY COMMISSIONERS	7.8150	\$122.80	\$122.80	\$0.00
COLUMBIA COUNTY SCHOOL BOARD				
DISCRETIONARY	0.7480	\$11.75	\$11.75	\$0.00
LOCAL	3.1010	\$48.74	\$48.74	\$0.00
CAPITAL OUTLAY	1.5000	\$23.57	\$23.57	\$0.00
Subtotal	5.3490	\$84.06	\$84.06	\$0.00

SUWANNEE RIVER WATER MGT DIST	0.2812	\$4.42	\$4.42	\$0.00
LAKE SHORE HOSPITAL AUTHORITY	0.0001	\$0.00	\$0.00	\$0.00
TOTAL	13.4453	\$211.28	\$211.28	\$0.00
Non-Ad Valorem				
Authority/Fund	Charged	Paid	Due	
FIRE ASSESSMENTS	\$3.83	\$3.83	\$0.00	
TOTAL	\$3.83	\$3.83	\$0.00	

Year	Due
2025	\$0.00
2024	\$0.00
2023	\$0.00
2022	\$0.00
2021	\$0.00
2020	\$0.00
2019	\$0.00
2018	\$0.00
2017	\$0.00
2016	\$0.00

Payment Options

This Bill:	\$0.00
All Bills:	\$0.00
Cart Amount:	\$0.00

Prepared by and please return to:

Name Barbara Gray
Address 209 Springview Cir. NW
Port Charlotte, FL 33948

Inst: 202212001502 Date: 01/26/2022 Time: 2:52PM
Page 1 of 3 B: 1457 P: 1874, James M Swisher Jr, Clerk of Court
Columbia, County, By: VC
Deputy Clerk Doc Stamp-Deed: 0.70

Rec. \$ _____
Doc.St. \$ _____

Property Appraiser's Parcel
ID No. _____

CORRECTION

WARRANTY DEED

THIS INDENTURE, made this 07 day of December, 2021, between:

Grantor: Barbara Elaine Gray, whose street address is
209 Springview Cir. NW Port Charlotte, FL 33948 of the
County of Charlotte, State of Florida.

AND

Grantees: Barbara Elaine Gray, whose street address is
209 Springview Cir. NW Port Charlotte, FL 33948 in the
County of Charlotte, State of Florida.

Grantees: Danny Scott Bridges, whose street address is
313 Drake PL Fort White, FL 32038 in the
County of Columbia, State of Florida;

WITNESSETH, that Grantor, for and in consideration of the sum of TEN AND NO/100 DOLLARS (\$10.00), and other good and valuable consideration to Grantor in hand paid by Grantees, the receipt whereof is hereby acknowledged, has granted, bargained and sold to Grantees, as joint tenants with the right of survivorship and not as tenants in common, and Grantee's heirs, successors and assigns forever, the following described land, situate, lying and being in Columbia
County, Florida, to-wit:

☐ Grantors: Barbara Elaine Gray

Grantees: Barbara Elaine Gray and Danny Scott Bridges

☐ Legal Description:

Lot 26 Block 6 Unit 23 Three Rivers Estates.

811-1930, 876-933, 926-3009, 941-530, QC 1419-322

SUBJECT TO:

1. Ad valorem real property taxes for 2022 and subsequent years.

Barbara Elaine Gray

Danny Scott Bridges

and Grantor does hereby fully warrant the title to said land, and will defend the same against the lawful claims of all persons whomsoever.

IN WITNESS WHEREOF, the said Grantor has signed and sealed these presents the day and year first above written.

Signed, sealed and delivered in the presence of:

Henrieth A. Fellen
Witness Signature

Henrieth A. Fellen
Printed Name

Patrick Buckley
Witness Signature

Patrick Buckley
Printed Name

Barbara Gray
Signature of Grantor

Barbara Gray
Printed Name

209 Springview Cir. NW
Post Office Address

Port Charlotte, FL 33948
City, State and Zip

STATE OF FLORIDA

COUNTY OF CHARLOTTE


The foregoing instrument was acknowledged before me by means of ☒ physical presence or ☐ online
notarization, this JAN 24, 2022 (date), by BARBARA ELAINE GRAY
(name of person acknowledging), who is personally known to me or who has produced
FLDL (type of identification) as identification.

Thomas Alix (Signature)

(Seal)

THOMAS ALIX
(Notary's Name print, type of stamp)
NOTARY PUBLIC (Title or Rank)

(Serial number, if any)

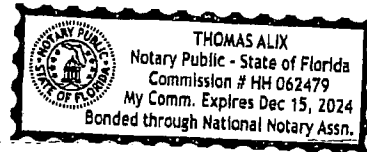



STATE OF FLORIDA
DEPARTMENT OF ENVIRONMENTAL PROTECTION
ONSITE SEWAGE TREATMENT AND DISPOSAL
SYSTEM (OSTDS)

PERMIT NO. 24-D468
DATE PAID: 7/17/21
FEE PAID: 220.00
RECEIPT #: 2308783

APPLICATION FOR CONSTRUCTION PERMIT

APPLICATION FOR:

☒ New System ☐ Existing System ☐ Holding Tank ☐ Innovative
☐ Repair ☐ Abandonment ☐ Temporary ☐

APPLICANT: Barbara Gray EMAIL: _____

AGENT: A2B Construction TELEPHONE: 381-497-8311

MAILING ADDRESS: 5418 SW Dorton St. Ft. White FL 32098

TO BE COMPLETED BY APPLICANT OR APPLICANT'S AUTHORIZED AGENT. SYSTEMS MUST BE CONSTRUCTED BY A PERSON LICENSED PURSUANT TO 489.105(3) (m) OR 489.552, FLORIDA STATUTES. IT IS THE APPLICANT'S RESPONSIBILITY TO PROVIDE DOCUMENTATION OF THE DATE THE LOT WAS CREATED OR PLATTED (MM/DD/YY) IF REQUESTING CONSIDERATION OF STATUTORY GRANDFATHER PROVISIONS.

PROPERTY INFORMATION

OSTDS REMEDIATION PLAN? ☐ Y / ☐ N

LOT: 212 BLOCK: 12 SUBDIVISION: Three Rivers Est. PLATTED: _____

PROPERTY ID #: 00-00-00-01438-3212 ZONING: _____ I/M OR EQUIVALENT: ☐ Y / ☐ N

PROPERTY SIZE: .774 ACRES WATER SUPPLY: ☒ PRIVATE PUBLIC ☐ ☐ <=2000GPD ☐ >2000GPD

IS SEWER AVAILABLE AS PER 381.0065, FS? ☒ Y / ☐ N DISTANCE TO SEWER: NA FT

PROPERTY ADDRESS: 313 SW Drake Pl. Ft. White

DIRECTIONS TO PROPERTY: 47 South Right on 27 left on Utah
left on Roberts Right on Kentucky left on Bounding
Right on Drake to property on Right.

BUILDING INFORMATION

☐ RESIDENTIAL

☐ COMMERCIAL

Unit No.	Type of Establishment	No. of Bedrooms	Building Area Sqft	Commercial/Institutional System Design Table I, Chapter 62-6, FAC
1	<u>Rv</u>	<u>1</u>	<u>128</u>	<u>sleeps 2 people</u>
2				
3				
4				

☐ Floor/Equipment Drains ☐ Other (Specify) _____

SIGNATURE: Rory D. 7 DATE: 10/21/21

DEP 4015, 06-21-2022 (Obsoletes previous editions which may not be used)

Incorporated 62-6.004, FAC


STATE OF FLORIDA
DEPARTMENT OF ENVIRONMENTAL PROTECTION
APPLICATION FOR CONSTRUCTION PERMIT

Permit Application Number 26-0468

PART II - SITEPLAN

B. Erany

Scale: Each block represents 10 feet and 1 inch = 40 feet.

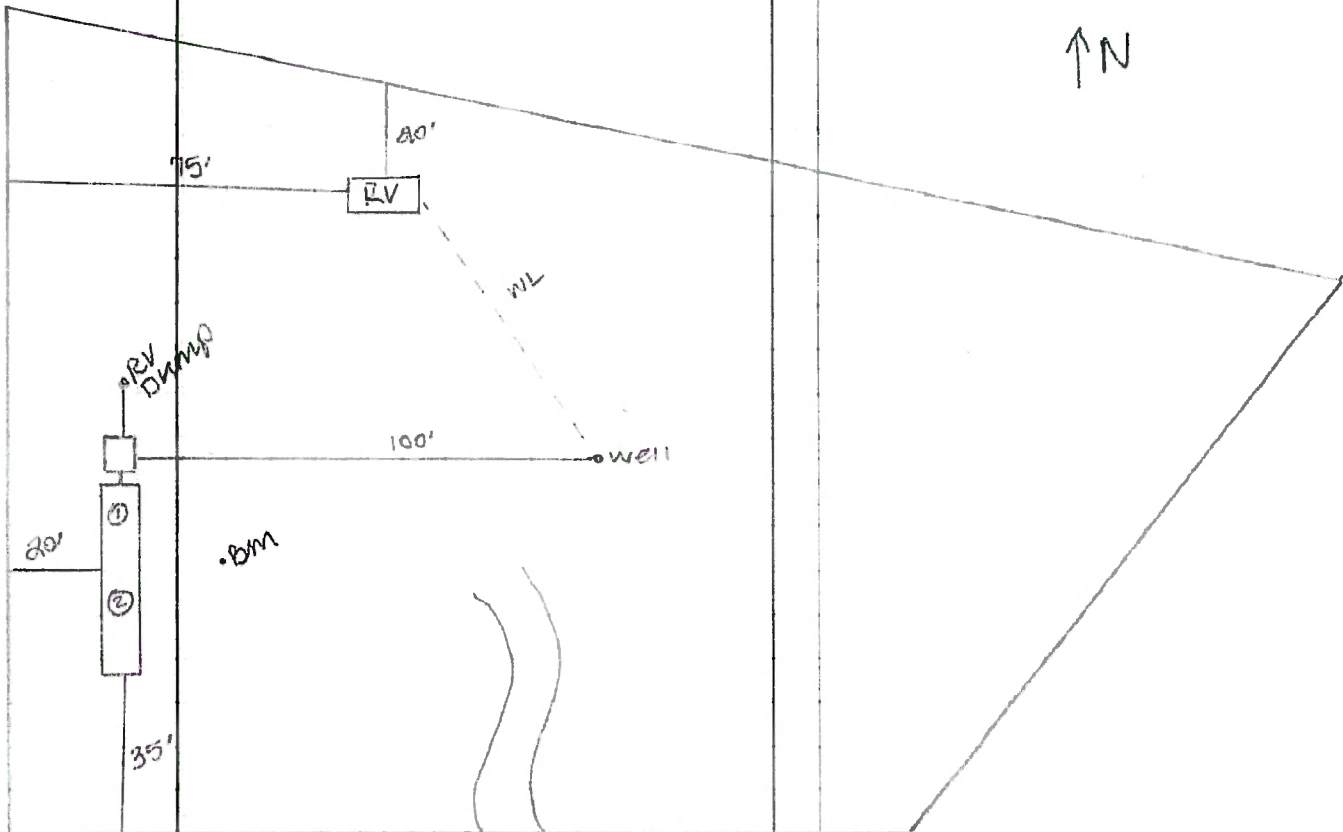

Notes:

DRAKE

Site Plan submitted by:

Roddy D. 7-2

Plan Approved

✓

Not Approved

Date

10/2/20

By

[Signature]

Columbia

County Health Department

6/18/26

ALL CHANGES MUST BE APPROVED BY THE COUNTY HEALTH DEPARTMENT

DEP 4015, 06-21-2022 (Obsoletes previous editions which may not be used)

Incorporated: 62-6.004, F.A.C.



Zoning Department

Receipt Of Payment

Applicant Information

GRAY BARBARA ELAINE,
BRIDGES DANNY SCOTT
313 SW Drake Pl

Method

Credit Card
16858254

Date of Payment

09/19/2026

Payment

775317

Amount of Payment

\$200.00

AppID: 77276 Development #: STU260703
Special Temporary Use
Parcel: 00-00-00-01438-326
Address: 313 SW Drake Pl

Contact Us

Phone:
(386) 719-1474
Customer Service Hours:
Monday-Friday
From 8:00 A.M. to 5:00 P.M.

Email:
zoneinfo@columbiacountyfla.com

Website:
<https://www.columbiacountyfla.com>
Address:
Building and Zoning
135 NE Hernando Ave.
Lake City, FL 32055

Payment History

<u>Date</u>	<u>Description</u>	<u>Amount</u>
07/24/2026	Fee: Special Temporary Use Permit (10) Six-month temporary RV permit	\$200.00
09/19/2026	Payment: Credit Card 16858254	(\$200.00)
		\$0.00