


TRIM TABLE			
ROOF PLAN			
◊ID	PART	LENGTH	DETAIL
1	FL51	3'-0"	TRIM_320

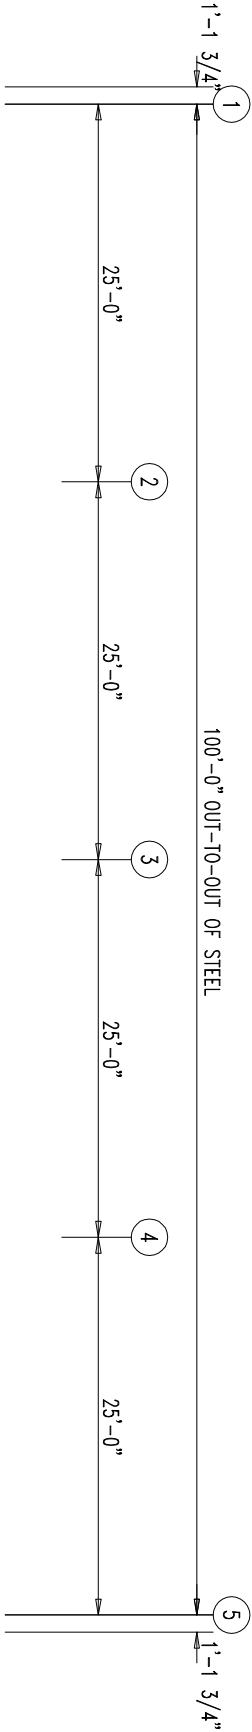

ROOF SHEETING PLAN

PANELS: 26 Ga. PR – Galvalume +

Nicholas P Geisler



Fierce Steel Structures					
PROJECT		PROJECT		ROOF SHEETING	
ID	reedmcdaniel	DESIGN:	DRAFT:	CHECK:	
PROJECT	PROJ ADR 1	DATE:	2/12/26	SHEET	OF
ADDRESS	PROJ ADR 2				

1758 NW Brown Rd.
Lake City, FL 32055
386-563-4355

N.C.A.R.E. Certified