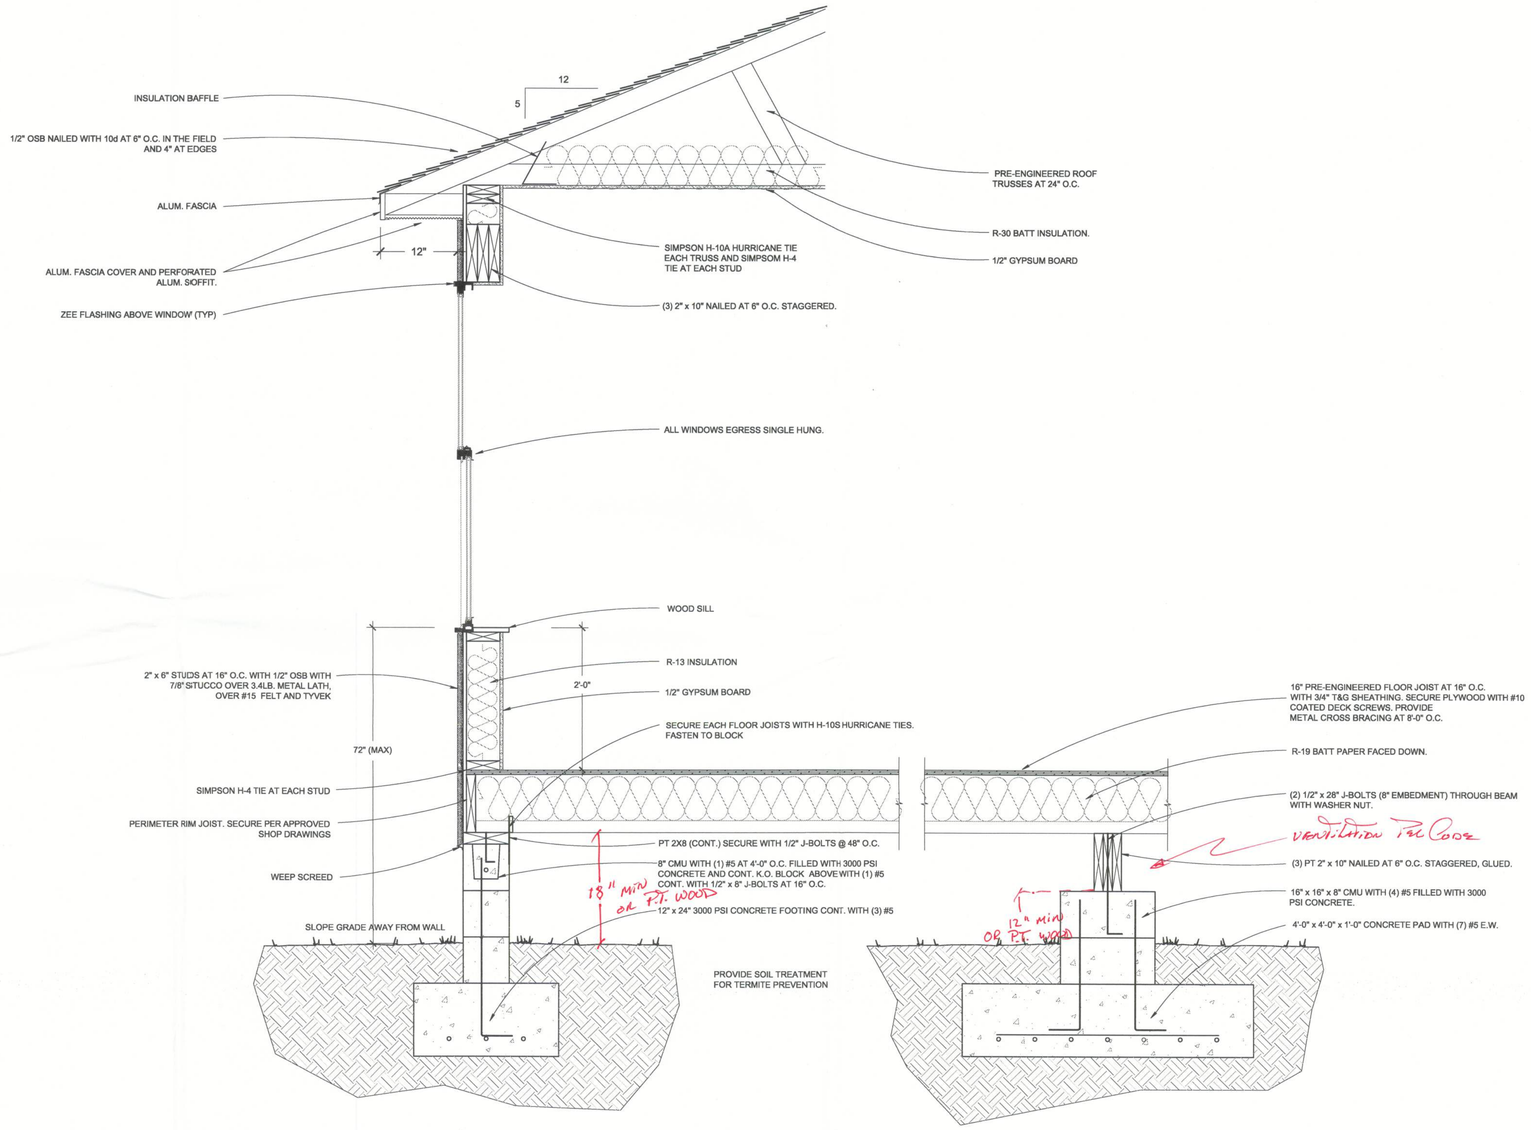

WALL AND FLOOR SECTION

SCALE : 1"=1'-0"

PREPARED FOR:

MR. AND MRS. ROBERT LEFFLER

430 NW MILO TERRACE
LAKE CITY, FL
32055

STATE OF FLORIDA
ROBERT J. WHITCOMB
AR0094537
REGISTERED ARCHITECT

Mark	Date	Description
---	---	---

Contract For:	SINGLE FAMILY RESIDENCE
Released For:	CONSTRUCTION
Owner Project No.:	
CAD File Name:	
Drawn By:	AA
Checked By:	RW
Plot Date:	---
Bidding Issue Date:	12/12/09

Sheet Contents:

SECTION

1"=1'

Drawing No.:

A-04