




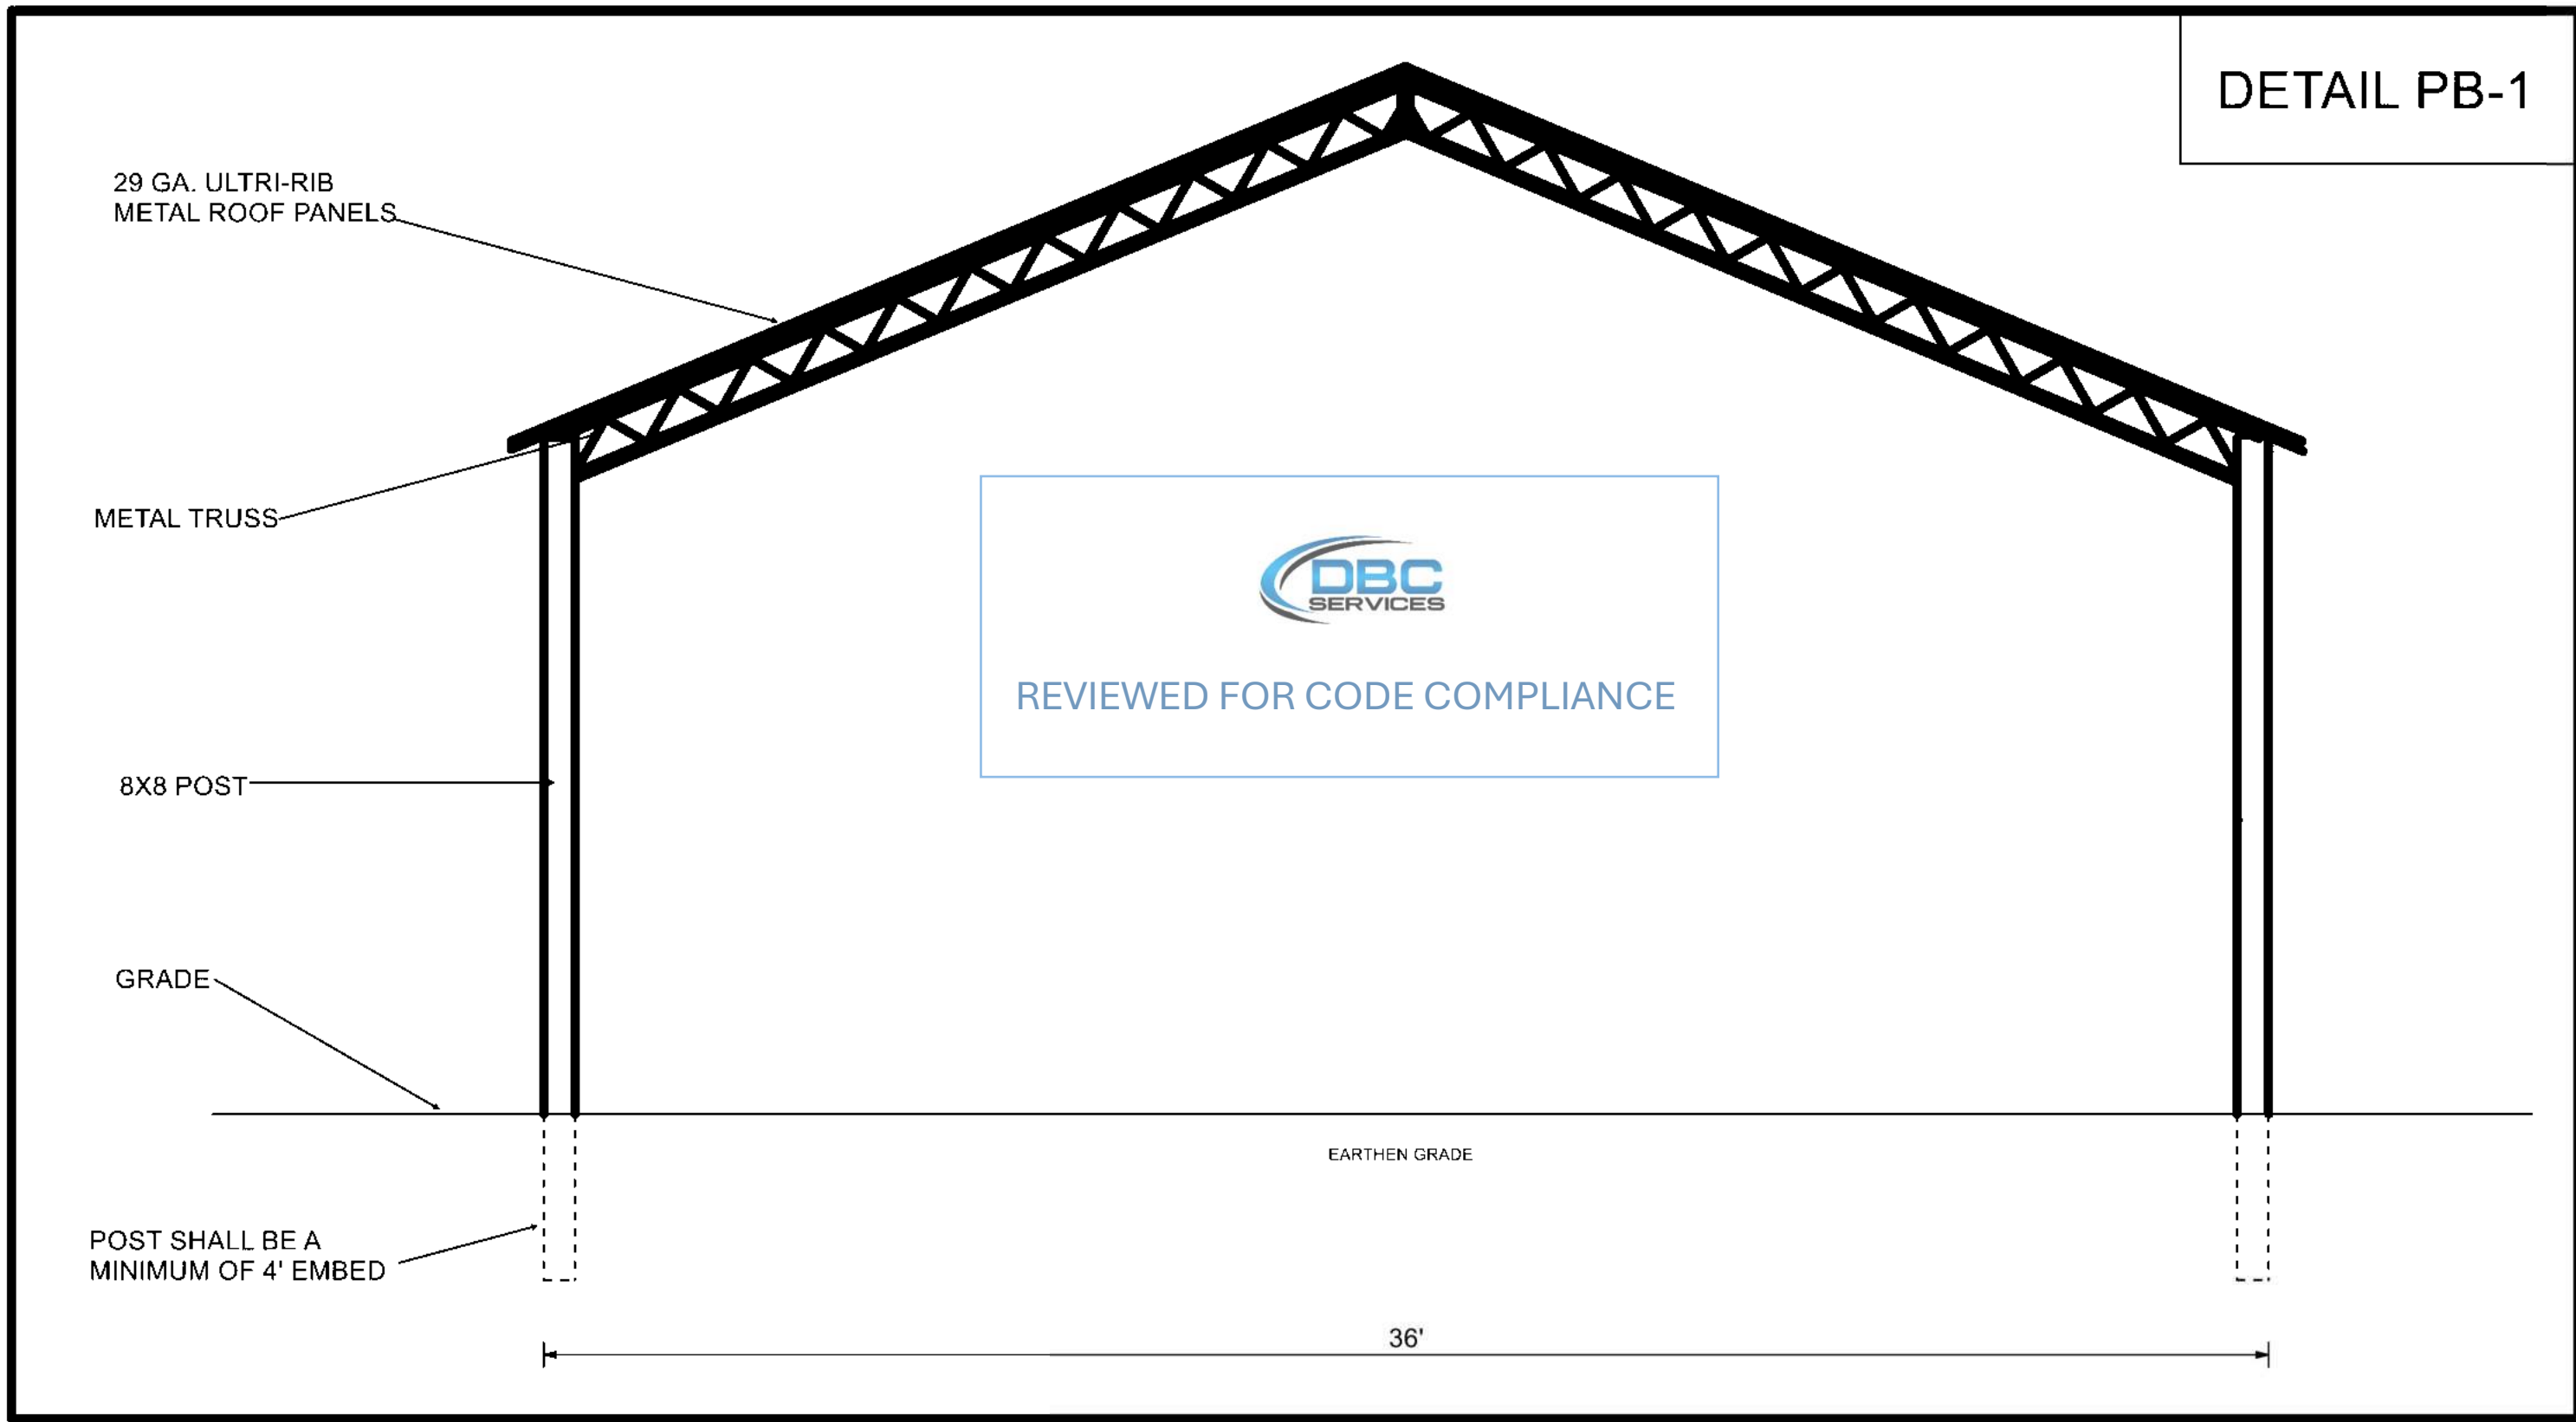


DETAIL PB-1

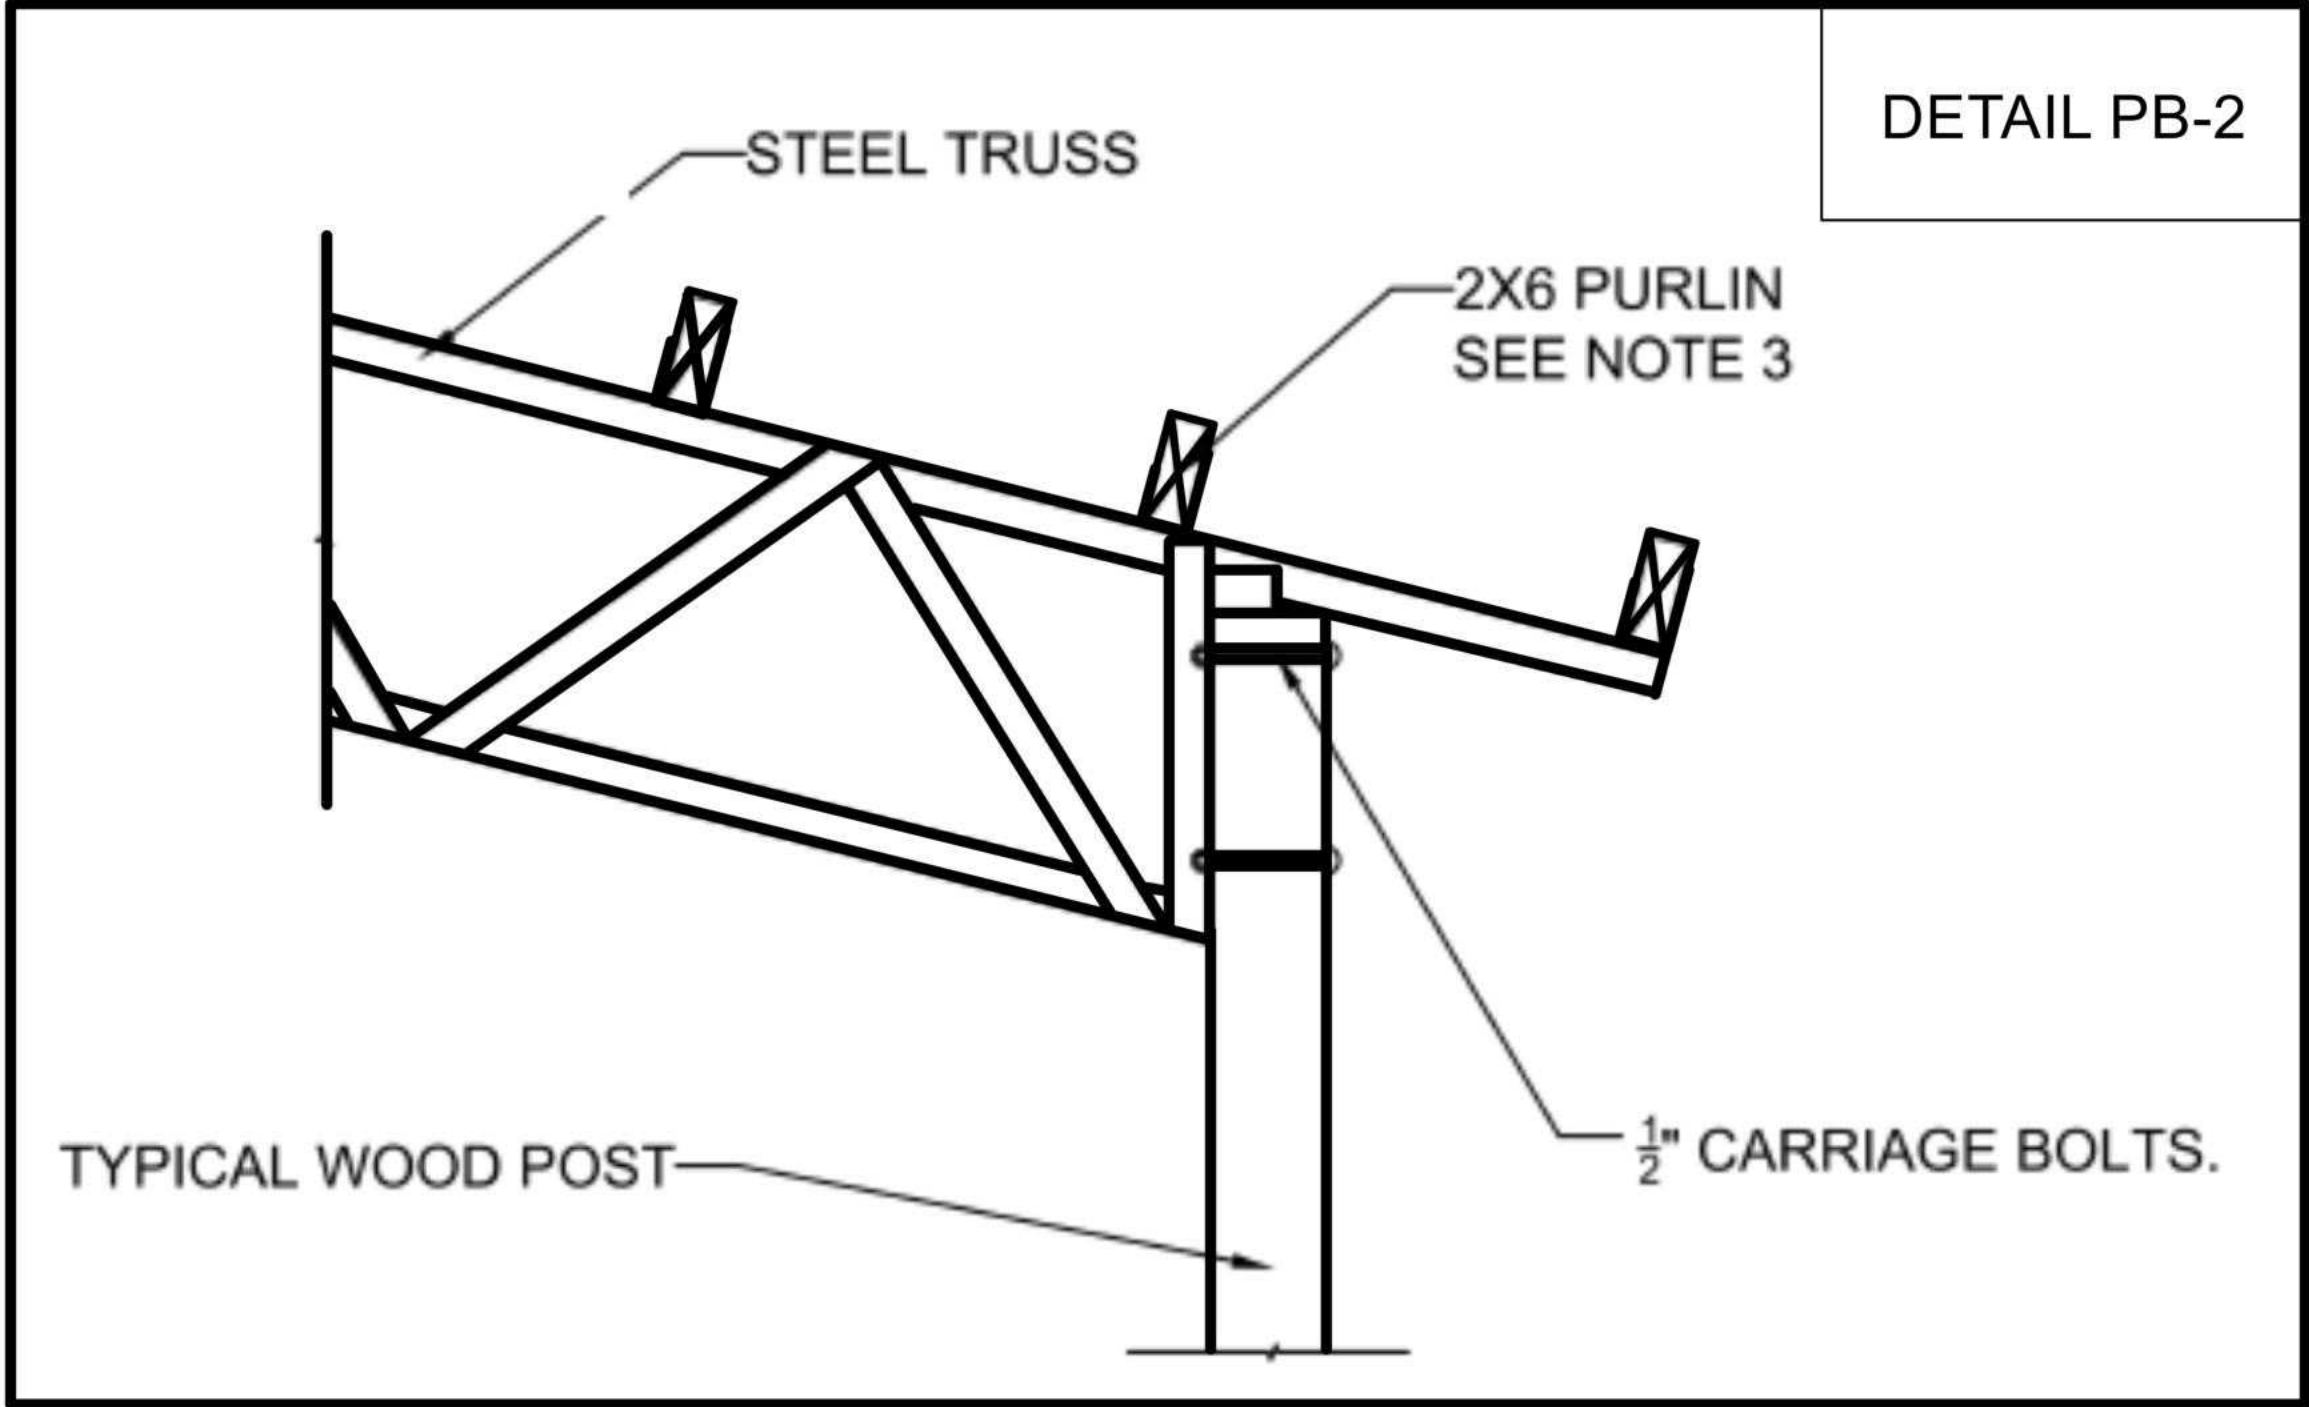


DETAIL PB-2

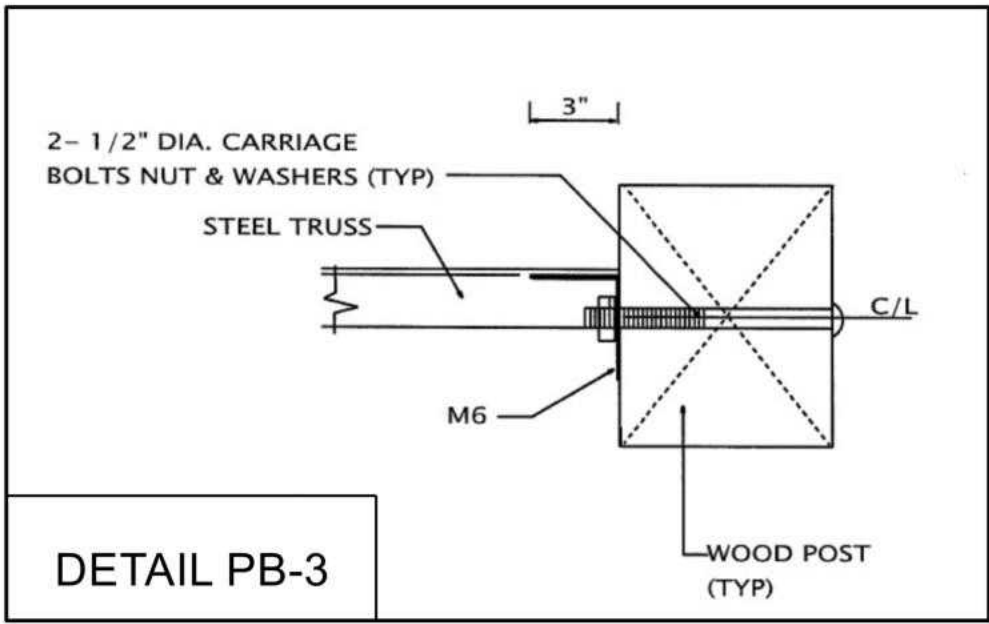

DETAIL PB-3

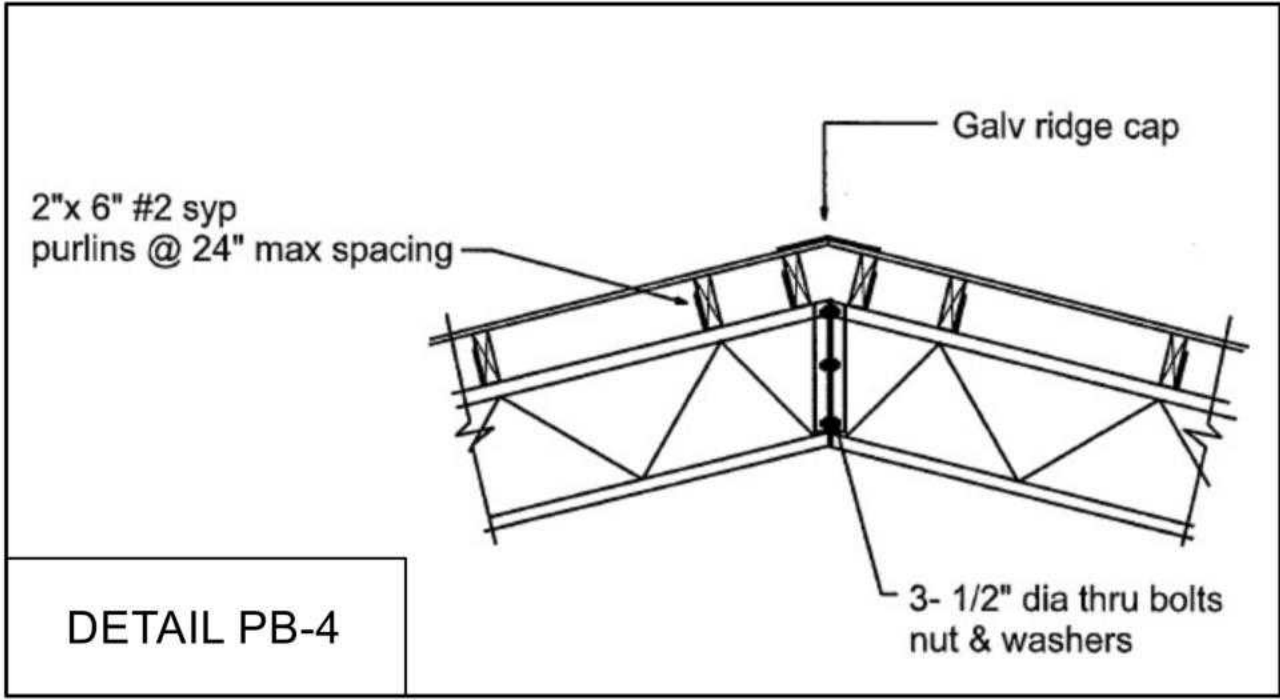


DETAIL PB-4

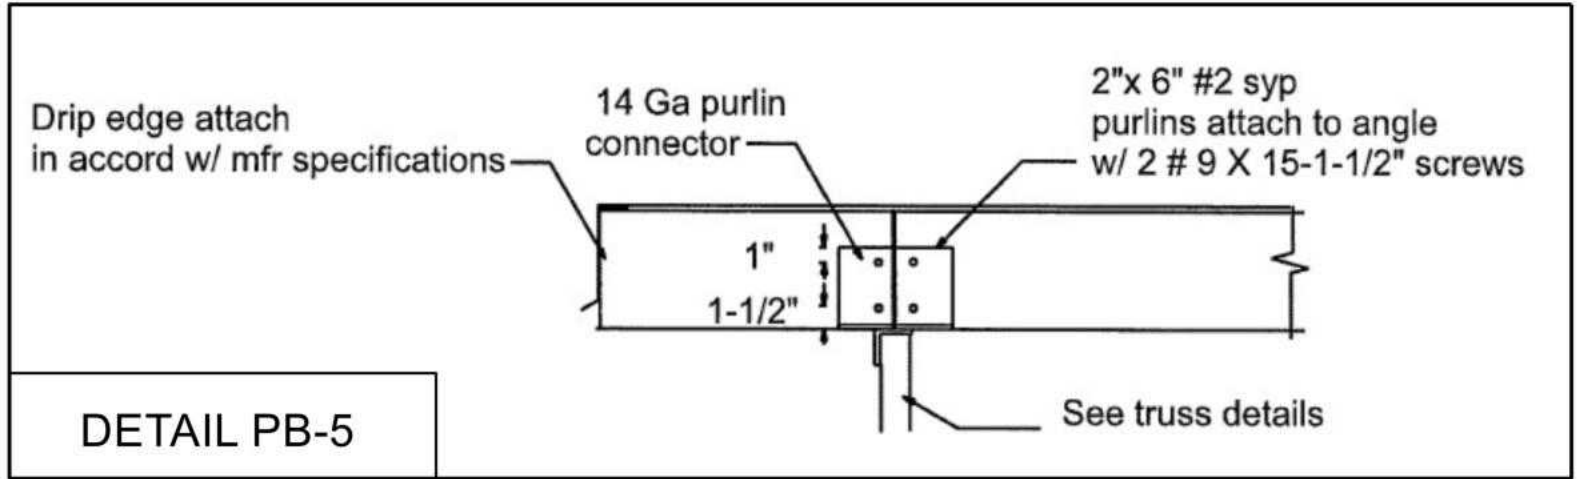


DETAIL PB-5

No.	ELEMENT	MATERIAL (50 KSI)	DESCRIPTION
M1	Collar Tie	ASTM 572	L 2\"x 2\" x 3/16\"
M2	Collar Tie	ASTM 572	L 2\"x 2\" x 3/16\"
M3	Top Chord	ASTM 572	L 2\"x 2\" x 3/16\"
M4	Bottom Chord	ASTM 572	L 2\"x 2\" x 3/16\"
M5	Center vertical	ASTM 572	L 2\"x 2\" x 3/16\"
M6	End Vertical	ASTM 572	L 2\"x 2\" x 3/16\"
M7	Bearing angle	ASTM 572	L 2\"x 2\" x 3/16\"
M8	Inside vertical	ASTM 572	L 1-1/2\"x 1-1/2\" x 3/16\" (M8) and rat runs @ 8'-0\" max spacing
M9	Diagonal web	ASTM 572	L 1-1/2\"x 1-1/2\" x 3/16\"

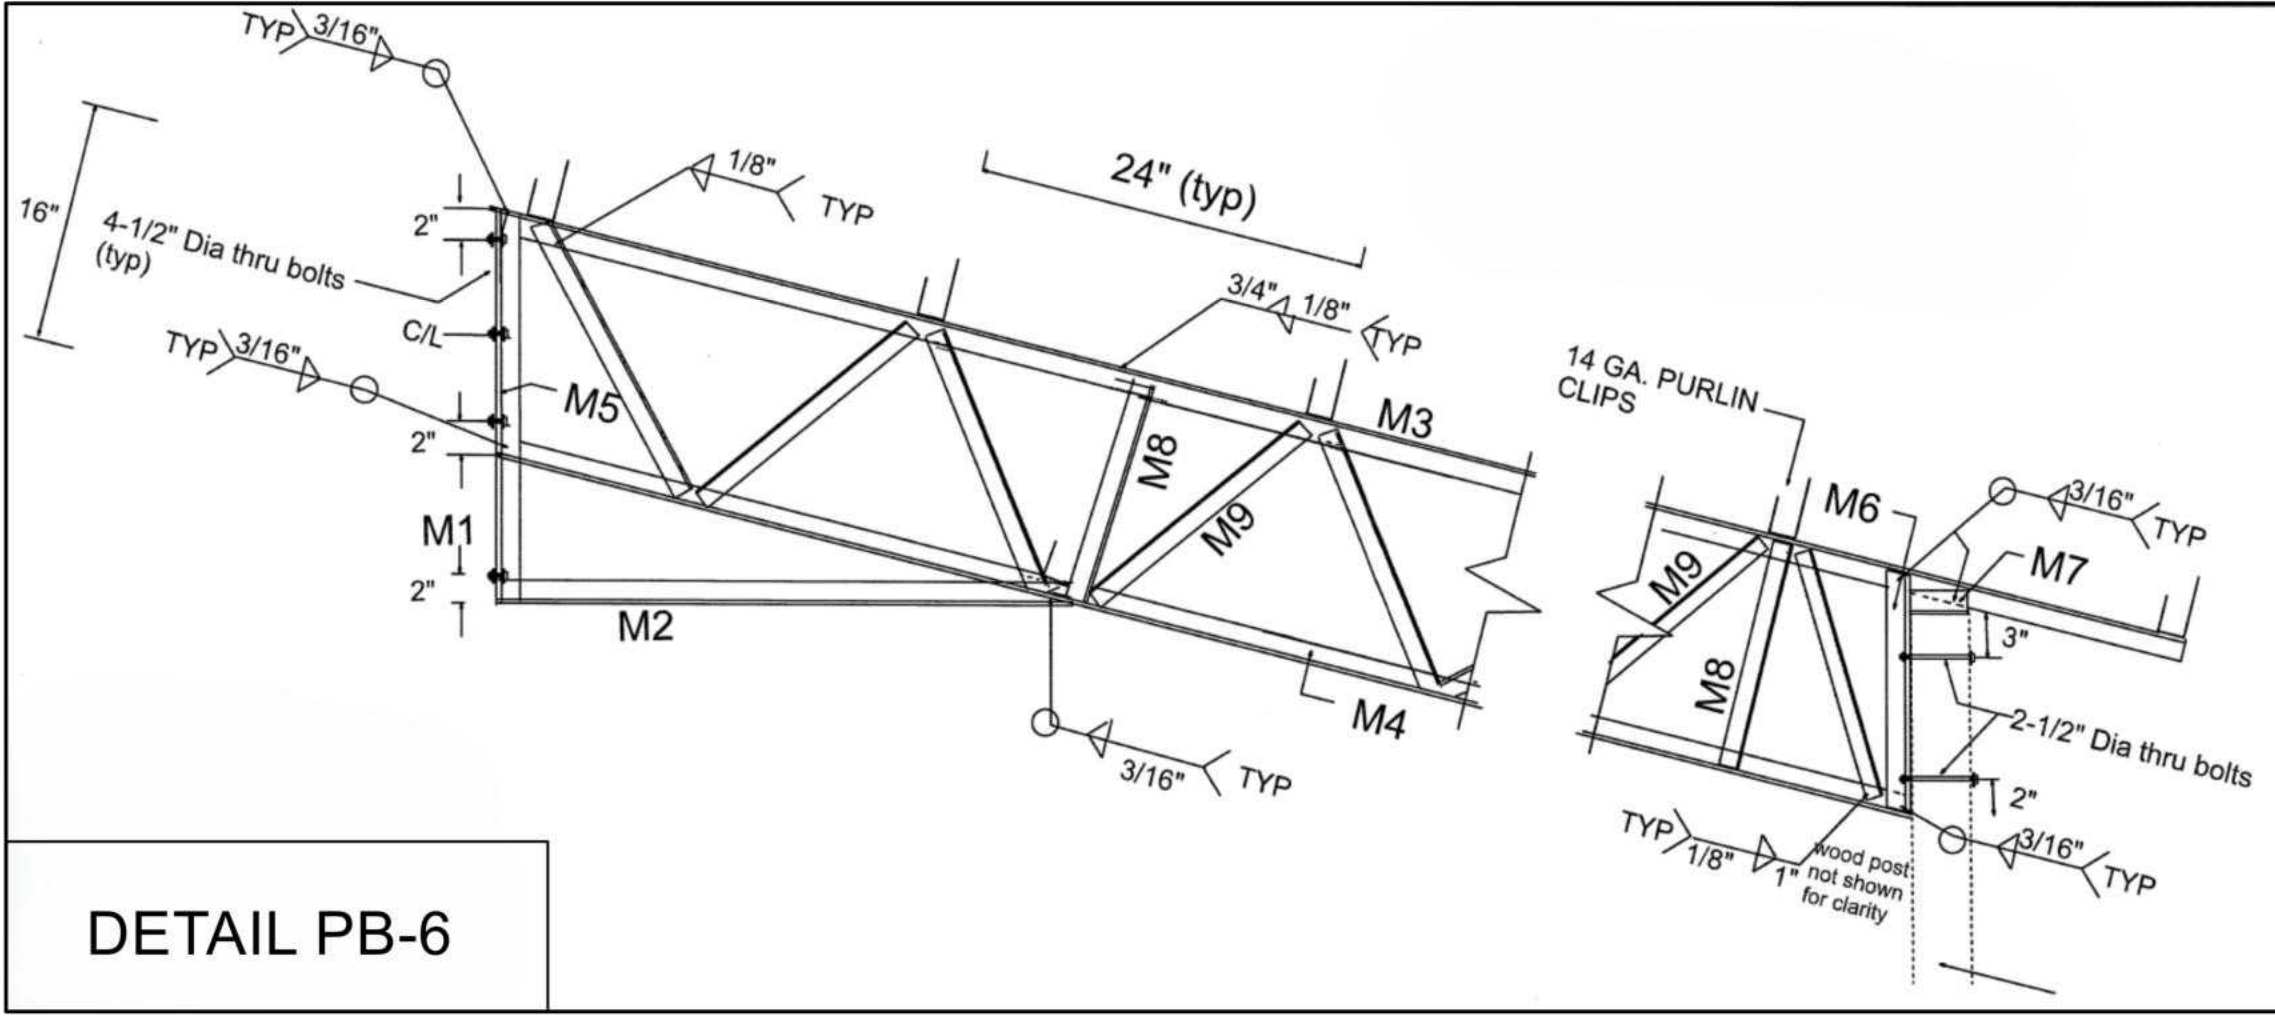

DETAIL PB-6

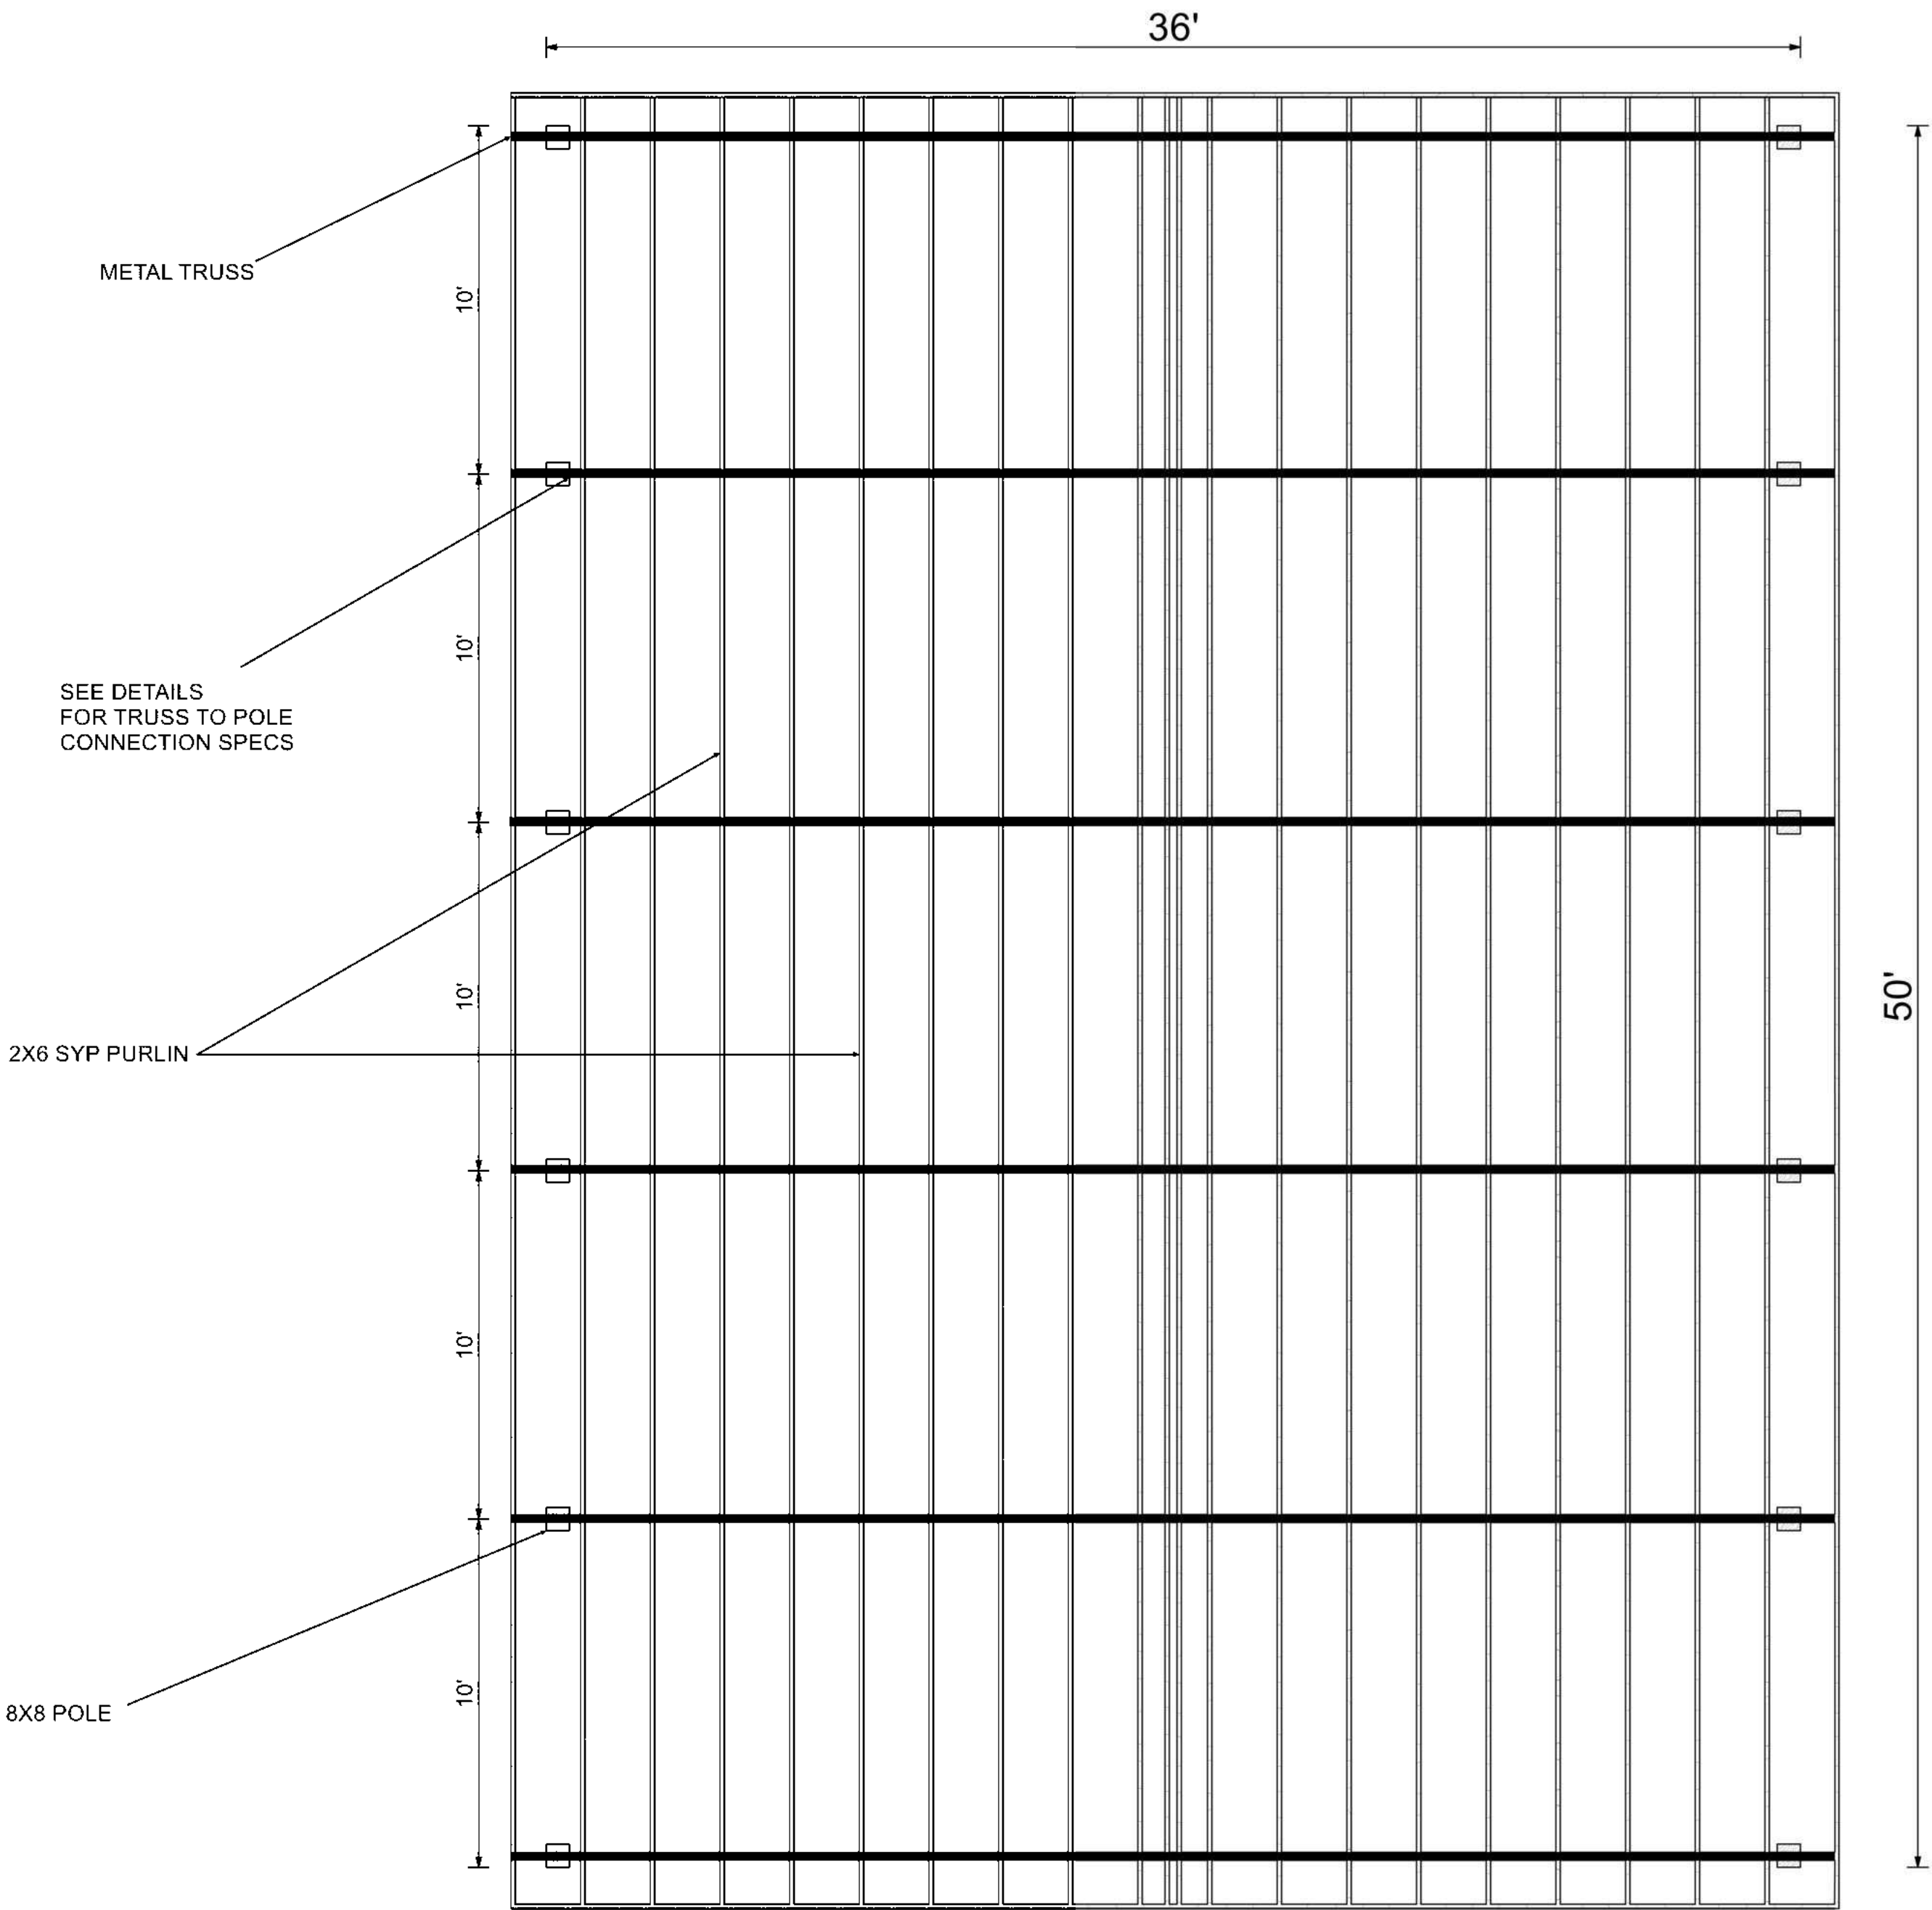

ROOF FRAMING PLAN
1/4"=1'

SQUARE FOOTAGES
TOTAL (UNDER ROOF) 1800

FLORIDA PRODUCT APPROVAL CODES	
29 GA. ULTRA-RIB METAL ROOF PANEL	FL 36904

6-15-26

JSCFLA.COM

352-687-2030

PROJECT NAME:

PROJECT LOCATION:

JSC
CONTRACTING INC.

**SMITH
POLE BARN**

PARCEL ID #
#056S1709612001
COLUMBIA COUNTY, FL

PAGE

1

of

1