ELECTRICAL	SYMBOL
ceiling fan	
double spotlight	
fluorescent fixture	
vanity bar light	
EXHAUST FAN	E/F
U-L	U/L
tv/internet	TV
light	
outlet	
outlet 220v	
outlet gfi	GFI
smoke detector	
switch	$
switch 3 way	$3
telephone	

SMOKE DETECTORS TO BE 110 WIRED
W/ BATTERY BACK UP AS REQUIRED BY

ALL OUTLETS TO BE
ARC FAULT PROTECTED CIRCUIT

ALL RECEPTACLES
NEAR WATER TO
BE GFI

ALL EXTERIOR OUTLETS
TO BE WATERPROOF GFI

PHONE AND TV
OUTLETS PER
OWNERS

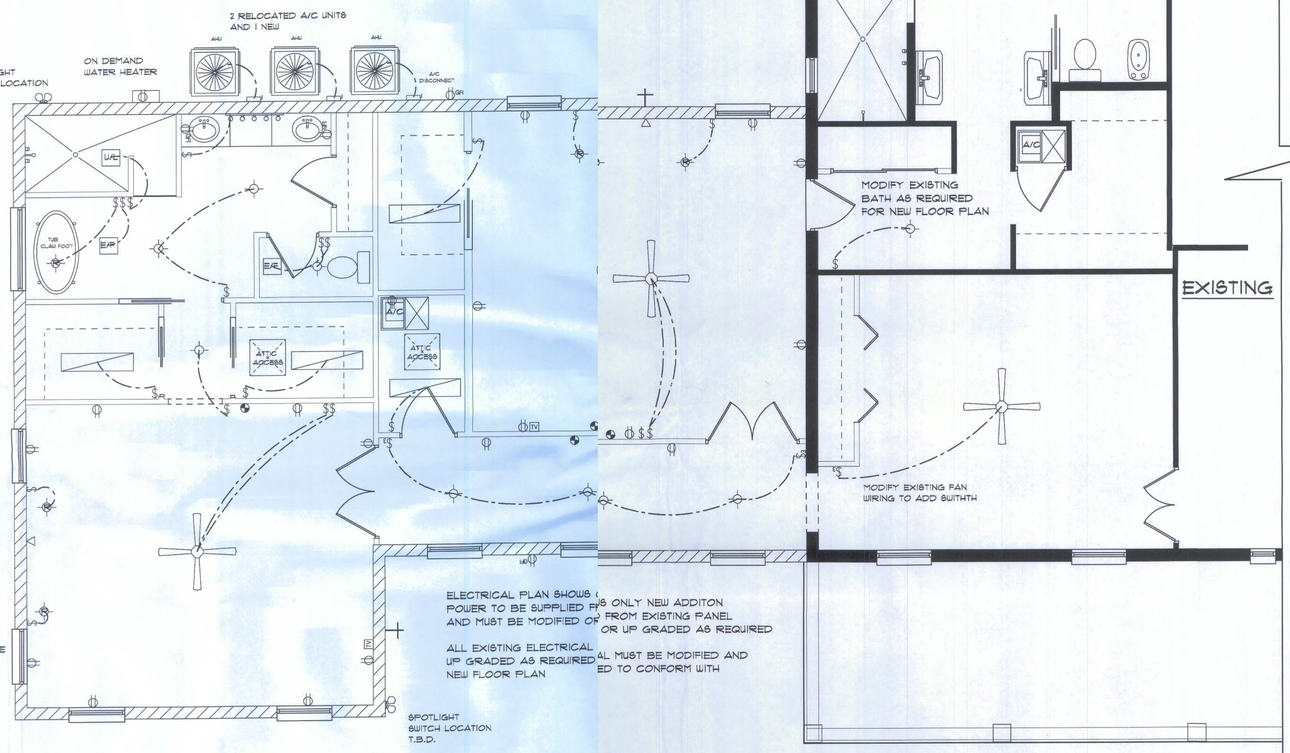

SERVICE PANEL IN
EXISTING LAUNDRY

ELECTRICAL PLAN SHOWS
POWER TO BE SUPPLIED FR
AND MUST BE MODIFIED OR

ALL EXISTING ELECTRICAL
UP GRADED AS REQUIRED
NEW FLOOR PLAN

S ONLY NEW ADDITON
FROM EXISTING PANEL
OR UP GRADED AS REQUIRED

AL MUST BE MODIFIED AND
ED TO CONFORM WITH

ELECTRIC PLAN IS A SUGGESTED LOCATION
FOR SWITCHES PLUGS AND LIGHTS
IT IS THE OWNER AND OR THE
CONTRACTORS RESPONSIBILITY
TO FOLLOW ALL STATE AND LOCAL CODES.

ELECTRICAL PLAN

5

DATE 1/29/11
REVISED
REVISED

COLACINO
DRAFTING&DESIGN
PH. 352-472-3462

SCALE 1/4" =1'
DRAWN BY P.A.C.
APPROVED

THOMPSON ADDITION