

FW 550191600543



STATE OF FLORIDA
DEPARTMENT OF ENVIRONMENTAL PROTECTION
ONSITE SEWAGE TREATMENT AND DISPOSAL
SYSTEM (OSTDS)

PERMIT NO. 26-0554
DATE PAID: 7/9/26
FEE PAID: 300.00
RECEIPT #: 2210823

APPLICATION FOR CONSTRUCTION PERMIT

APPLICATION FOR:

☐ New System ☐ Existing System ☐ Holding Tank ☐ Innovative
☒ Repair ☐ Abandonment ☐ Temporary ☐

APPLICANT: Shane E Morrison EMAIL: samorrison97@yahoo.com

AGENT: NA TELEPHONE: 352-231-1184

MAILING ADDRESS: 333 SW Gay Gln Fort White FL 32038

TO BE COMPLETED BY APPLICANT OR APPLICANT'S AUTHORIZED AGENT. SYSTEMS MUST BE CONSTRUCTED BY A PERSON LICENSED PURSUANT TO 489.105(3) (m) OR 489.552, FLORIDA STATUTES. IT IS THE APPLICANT'S RESPONSIBILITY TO PROVIDE DOCUMENTATION OF THE DATE THE LOT WAS CREATED OR PLATTED (MM/DD/YY) IF REQUESTING CONSIDERATION OF STATUTORY GRANDFATHER PROVISIONS.

PROPERTY INFORMATION

OSTDS REMEDIATION PLAN? [Y / N]

LOT: NA BLOCK: NA SUBDIVISION: NA PLATTED: _____

PROPERTY ID #: 22-7S--16-04282-005 ZONING: _____ I/M OR EQUIVALENT: [Y / N]

PROPERTY SIZE: 10 ACRES WATER SUPPLY: ☒ PRIVATE ☐ PUBLIC [] <=2000GPD [] >2000GPD

IS SEWER AVAILABLE AS PER 381.0065, FS? [Y / ☒] DISTANCE TO SEWER: NA FT

PROPERTY ADDRESS: 333 SW Gay Gln Fort White FL 32038

DIRECTIONS TO PROPERTY: From Fort White head south on Hwy 47, turn left on Hwy 138, turn left on Fry Ave, turn right on Gay Gln, stay straight on Gay Gln to the end and 333 Gay Gln will be on the right side.

BUILDING INFORMATION

☒ RESIDENTIAL

[] COMMERCIAL

Unit No.	Type of Establishment	No. of Bedrooms	Building Area Sqft	Commercial/Institutional System Design Table I, Chapter 62-6, FAC
1	Single Family Dwelling	3	2641	1653 Living
2				
3				
4				

[] Floor/Equipment Drains [] Other (Specify) _____


SIGNATURE: [Signature] DATE: 7/9/26
6/26/2026

DEP 4015, 06-21-2022 (Obsoletes previous editions which may not be used)
Incorporated 62-6.004, FAC

26-0554

1 acre of 10 acres

1 Block equals 40'

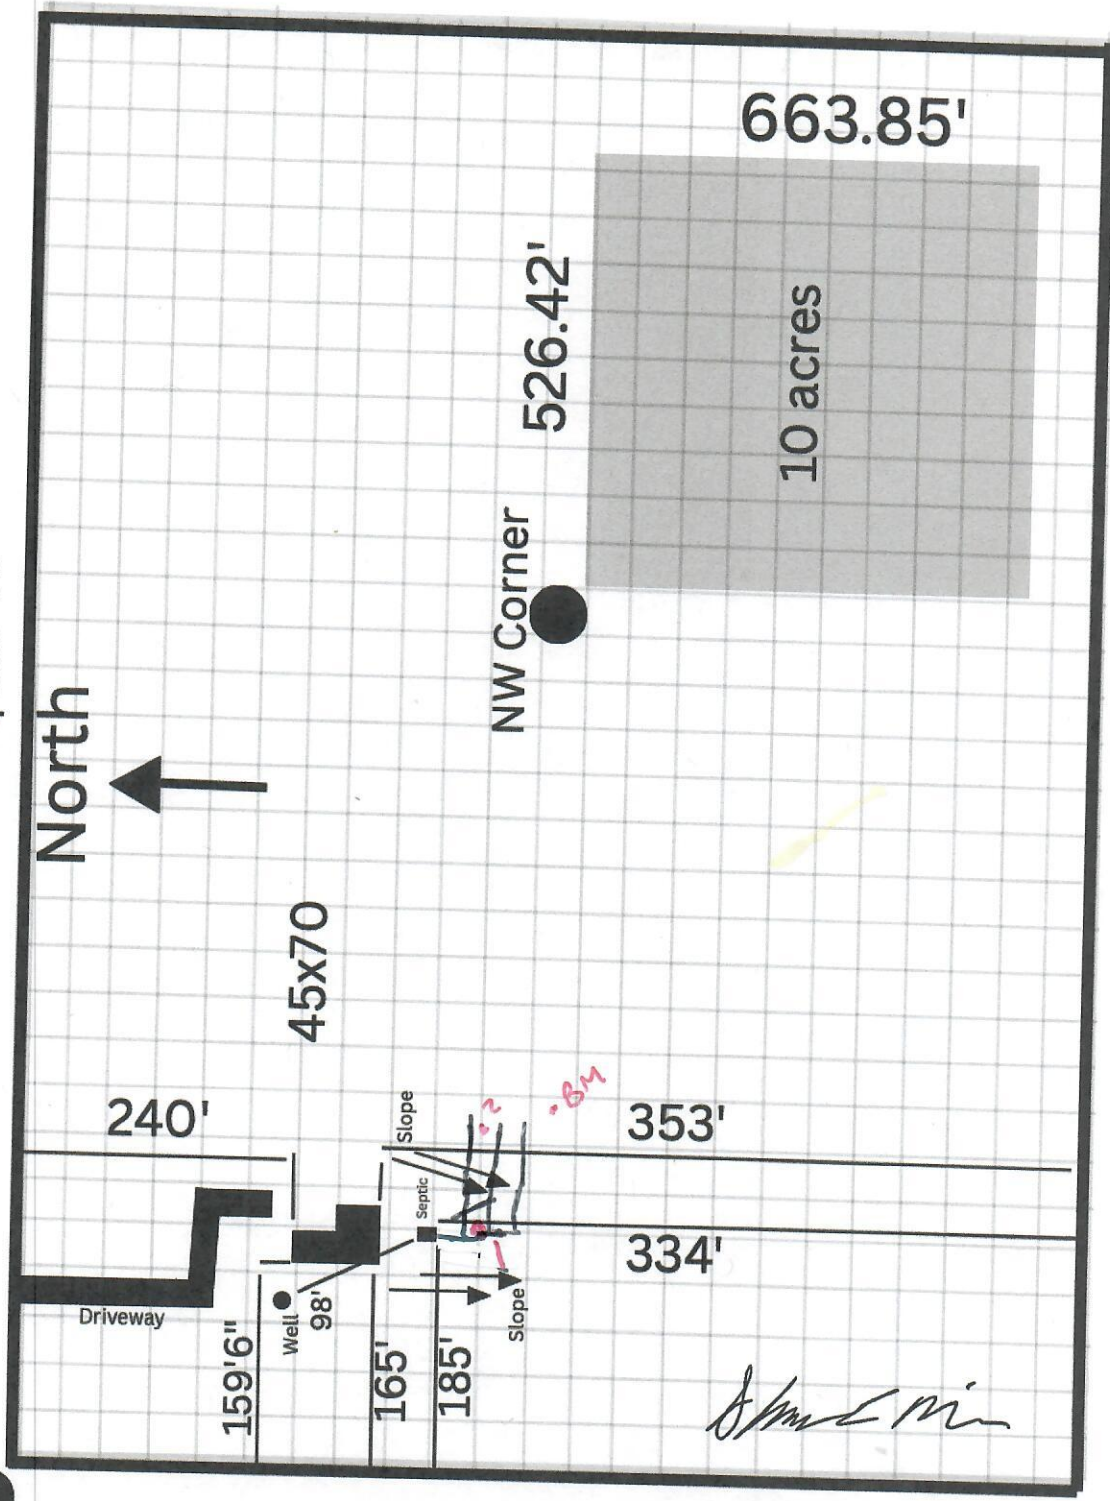

NW Corner

approved
Columbia 8/13/26