AJ & Denille Decker Residence

rev 032813

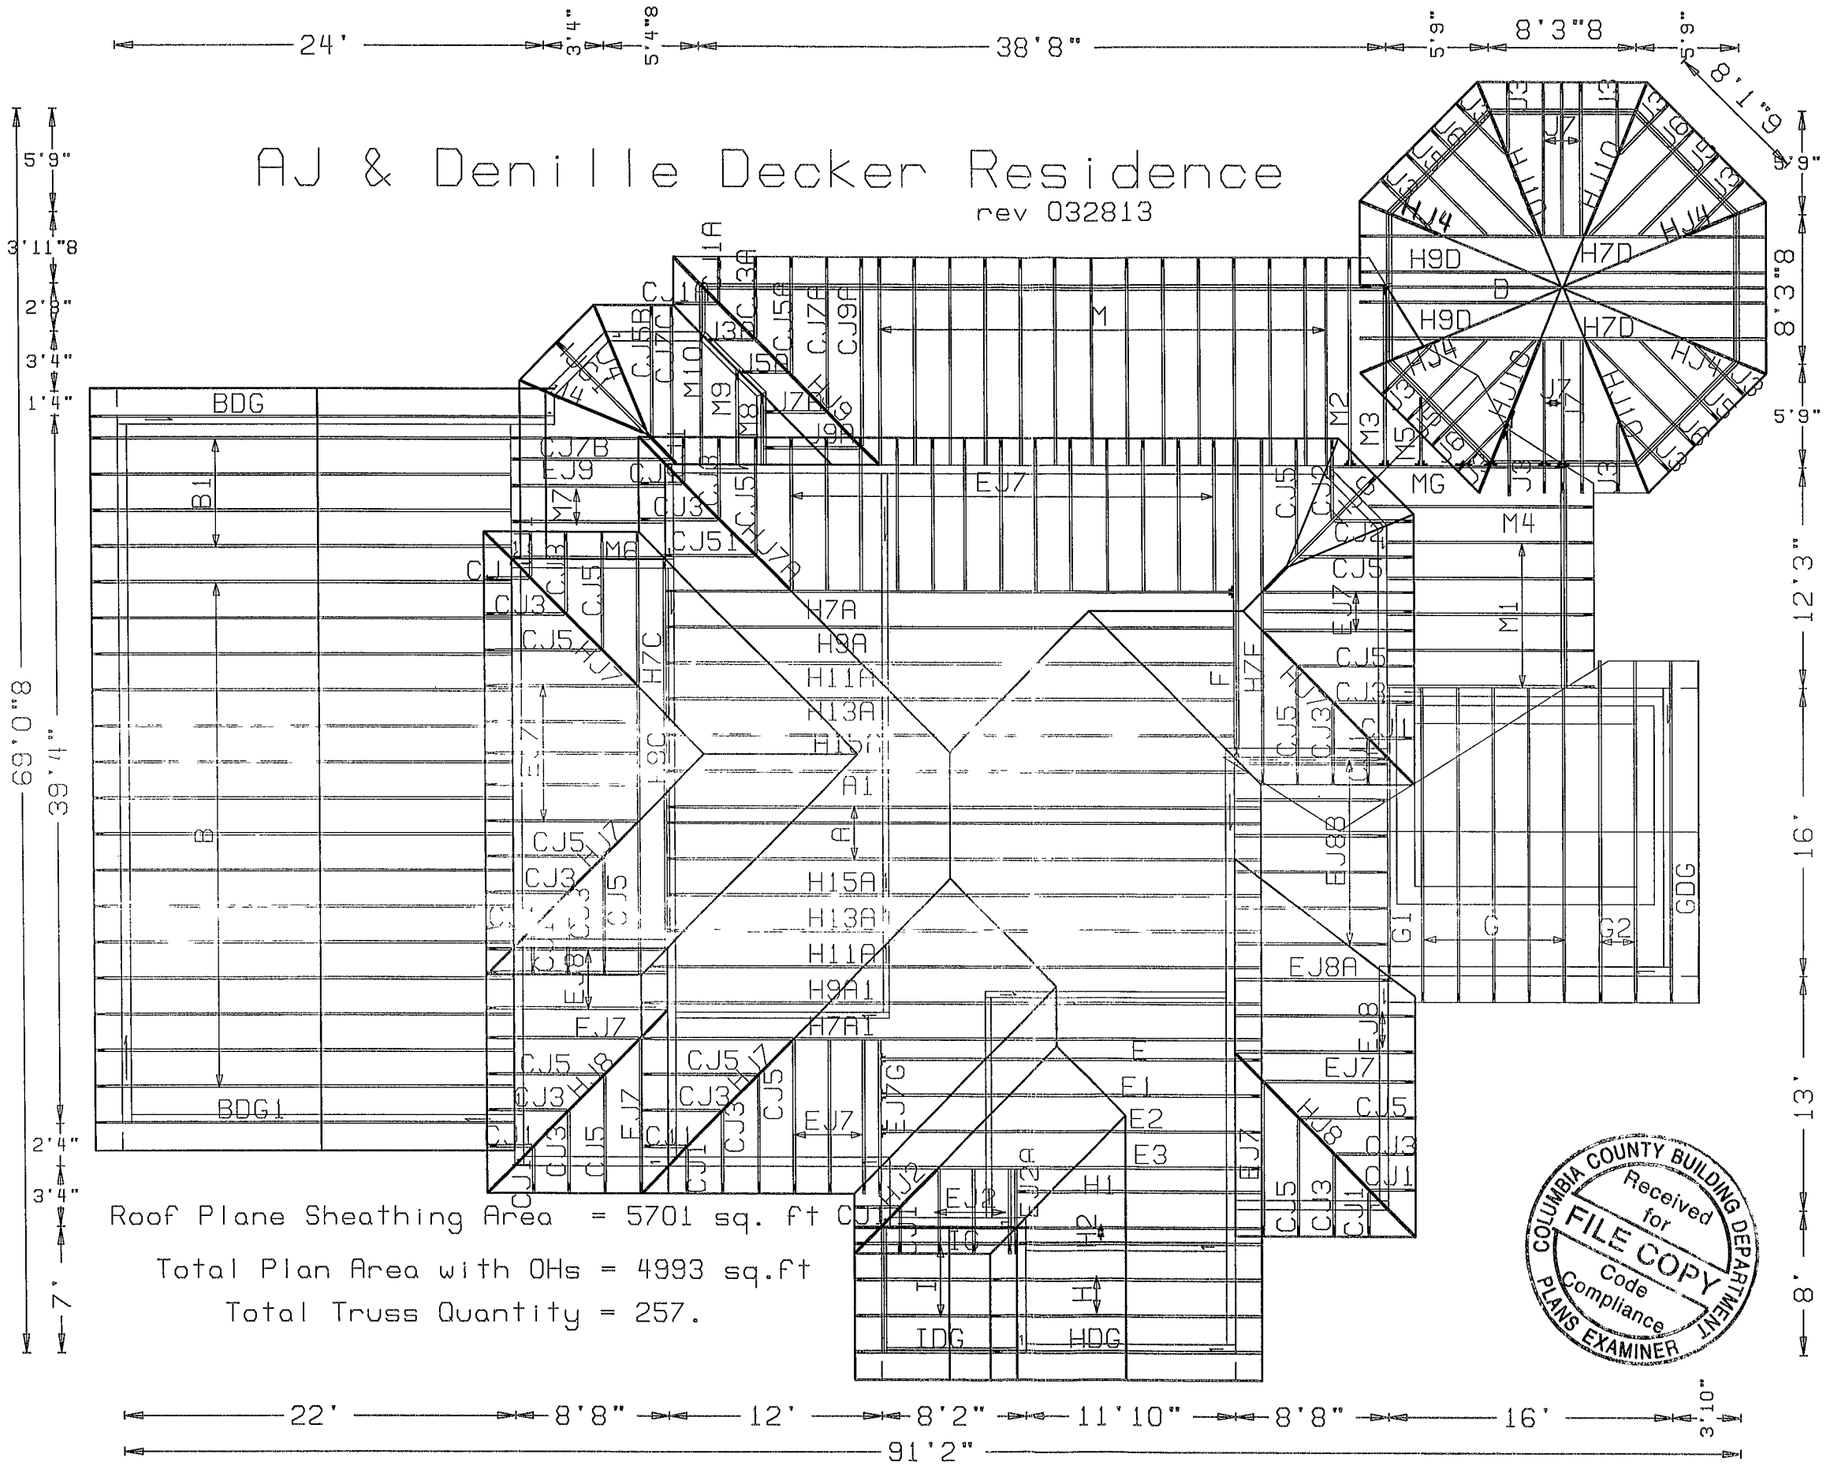

Roof Plane Sheathing Area = 5701 sq. ft

Total Plan Area with OHs = 4993 sq.ft

Total Truss Quantity = 257.

COLUMBIA COUNTY BUILDING DEPARTMENT
Received for FILE COPY
Code Compliance
PLANS EXAMINER

: <Not Found>

ADDRESS:
JOB DESCRIPTION: Don Reed Construction
/: Decker House
JOB #: 13-106
DESIGNER: Curt V Burlingame
SALESMAN: Curt V Burlingame

JOB NO:
13-106

PAGE NO:
1 OF 1