


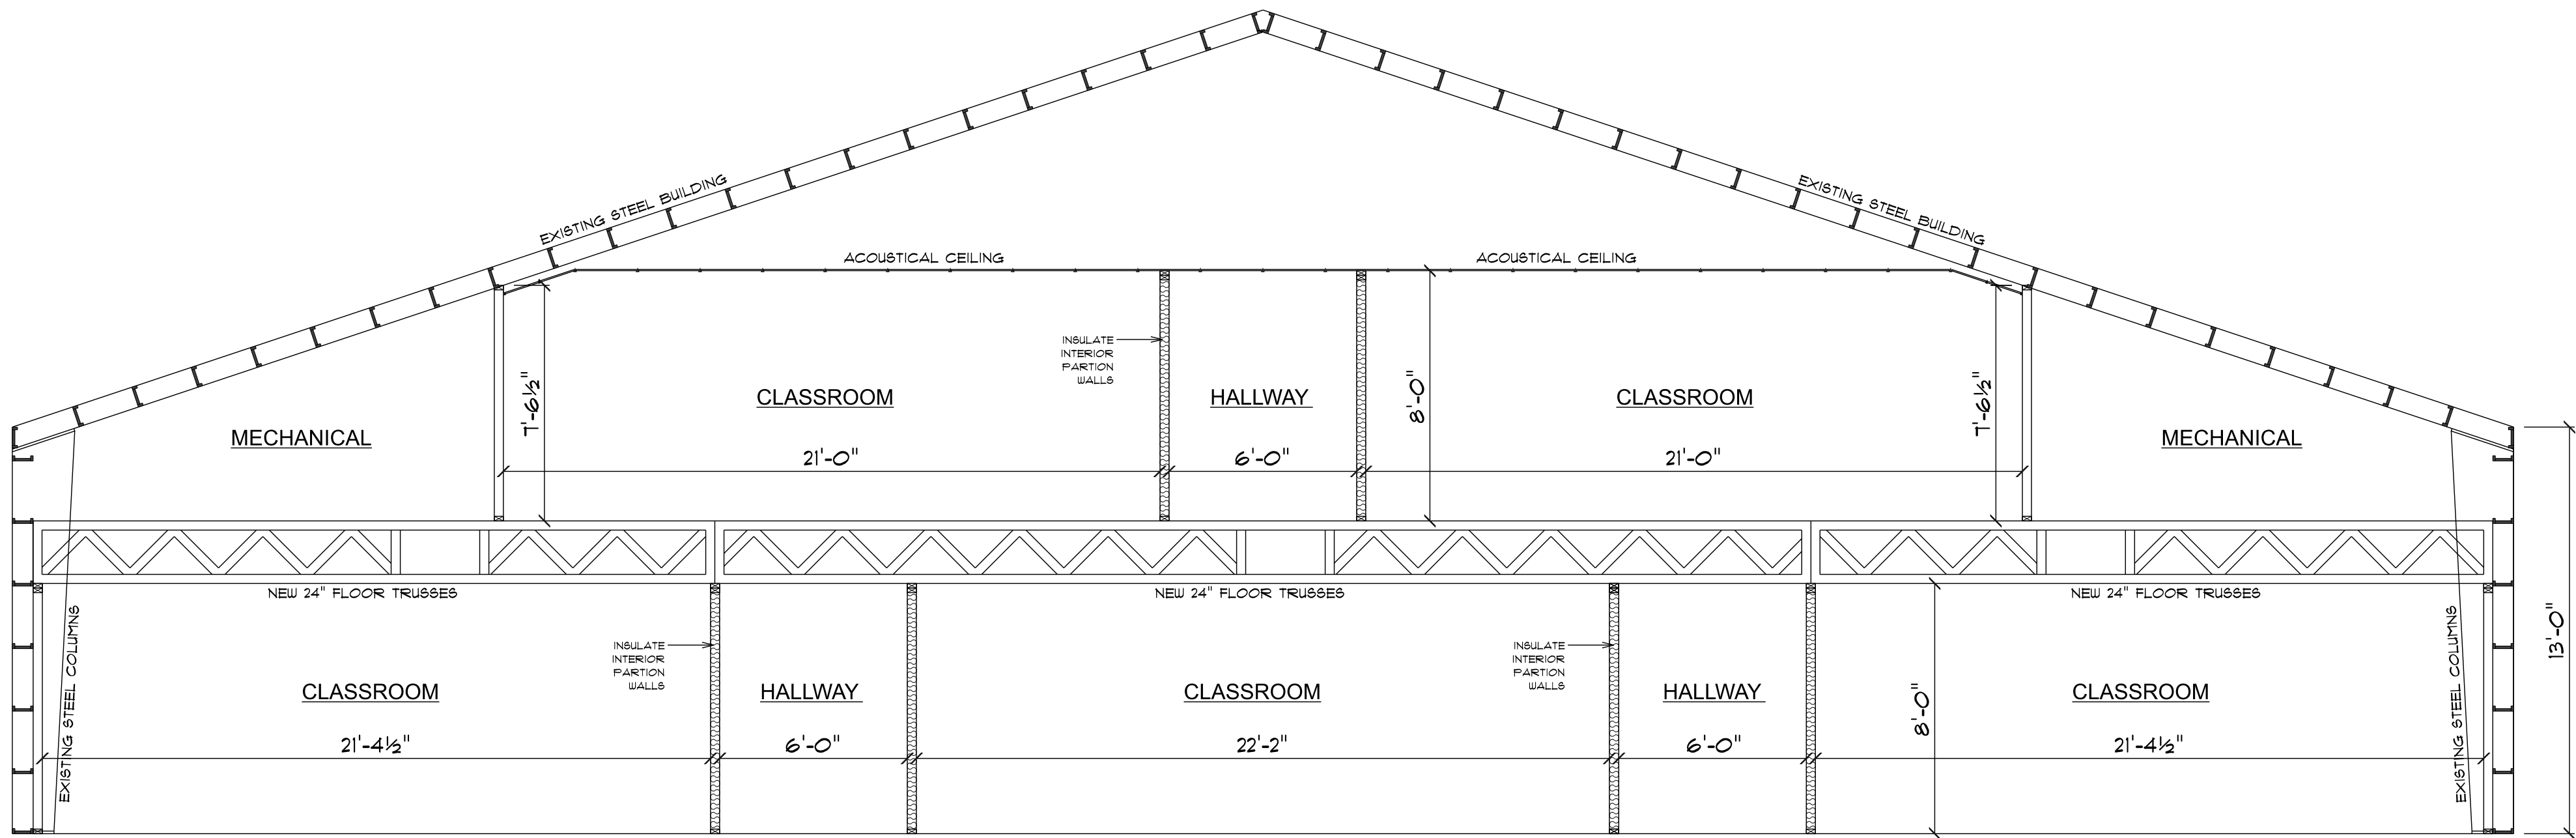

BUILDING CROSS SECTION
SCALE: 1/4" = 1'-0"

REVISIONS SCHEDULE	
PROPOSAL	Jan. 21st, 2026
PRELIM. CONST.	Feb. 25th, 2026
REVISED CONST.	Mar. 31st, 2026

STUDENT LIFE BUILDING RENOVATIONS FOR:

CHRIST CENTRAL

COLUMBIA COUNTY, FL

RIDGEPOINT
DESIGN

516 SW ARLINGTON BLVD, STE 103, LAKE CITY, FL 32025
PH: (386) 288 - 1188 E: JON@RIDGEPOINTDESIGN.COM
FACEBOOK.COM/RIDGEPOINTDESIGN INSTAGRAM.COM/RIDGEPOINTDESIGN

NE

NICHOLAS
PAUL
GEISLER
ARCHITECT
N.C.A.R.B. Certified

1199 NW Brown Rd.,
Lake City, FL 32095

Nicholas
P Geisler

Digitally signed
by Nicholas P
Geisler
Date: 2026.04.01
14:12:23 -04'00'

AR0007005

SHEET NUMBER

A.5

OF 11 SHEETS