



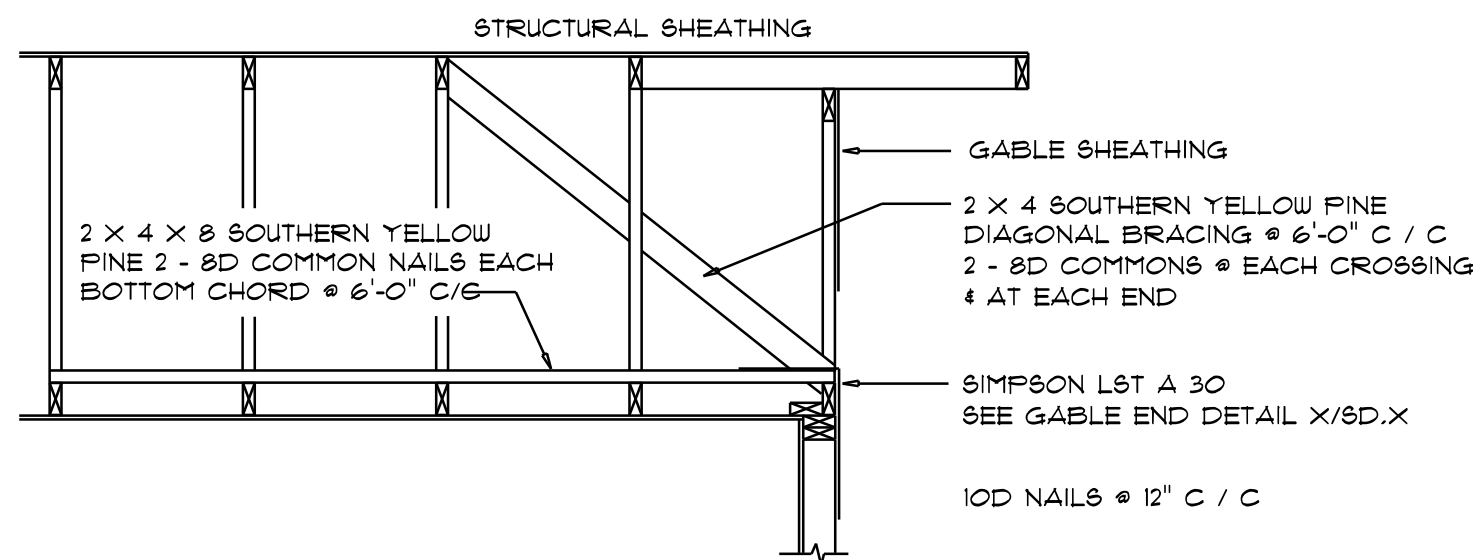


END WALL BRACING FOR CEILING DIAPHRAGM
NTS (ALTERNATIVE TO BALLOON FRAMING)
NOTE: ALL WOOD TO BE NUMBER 2 GRADE SOUTHERN YELLOW PINE


ROOF SHEATHING FASTENINGS			
NAILING ZONE	SHEATHING TYPE	FASTENER	SPACING
1	7/16" O.S.B. OR 15/32" CDX	8d RING SHANK OR 8d HOT DIPPIED GALVANIZED BOX NAILS	6" IN. O.C. EDGE & 16" O.C. FIELD
2			6" IN. O.C. EDGE & 16" O.C. FIELD
3			4" IN. O.C. @ GABLE ENDWALL OR GABLE TRUSS & 16" O.C. EDGE & 16" O.C. FIELD

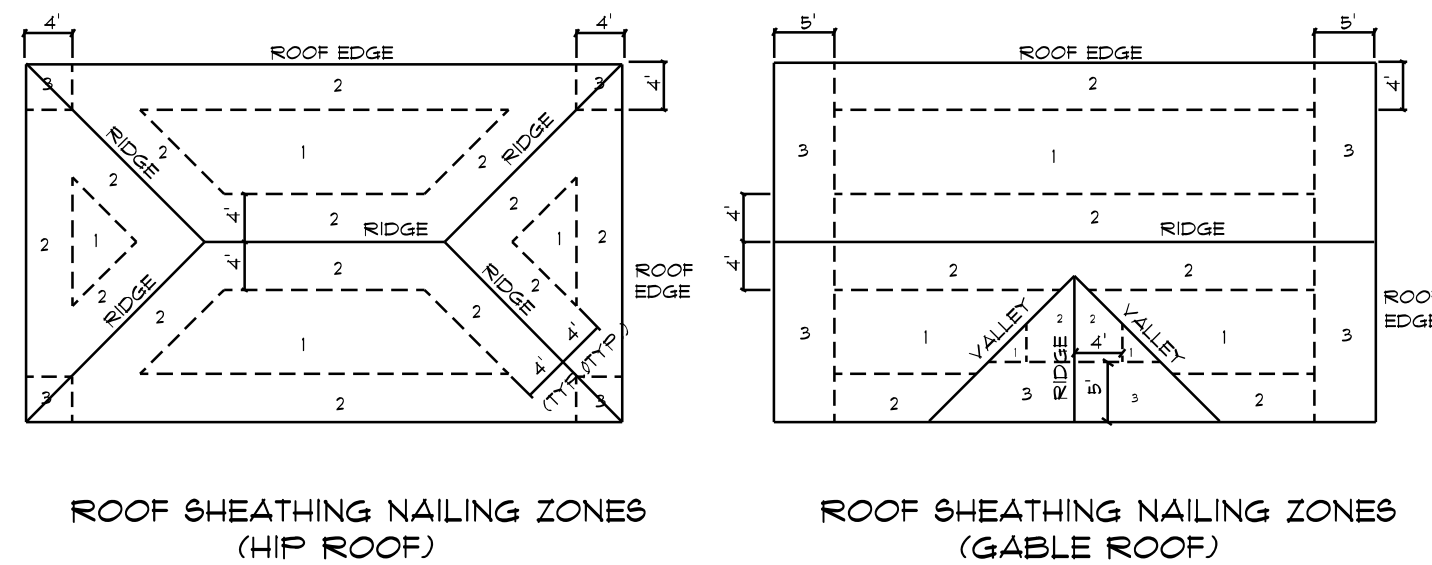


Roof Nail Pattern DET. B
SCALE: NONE

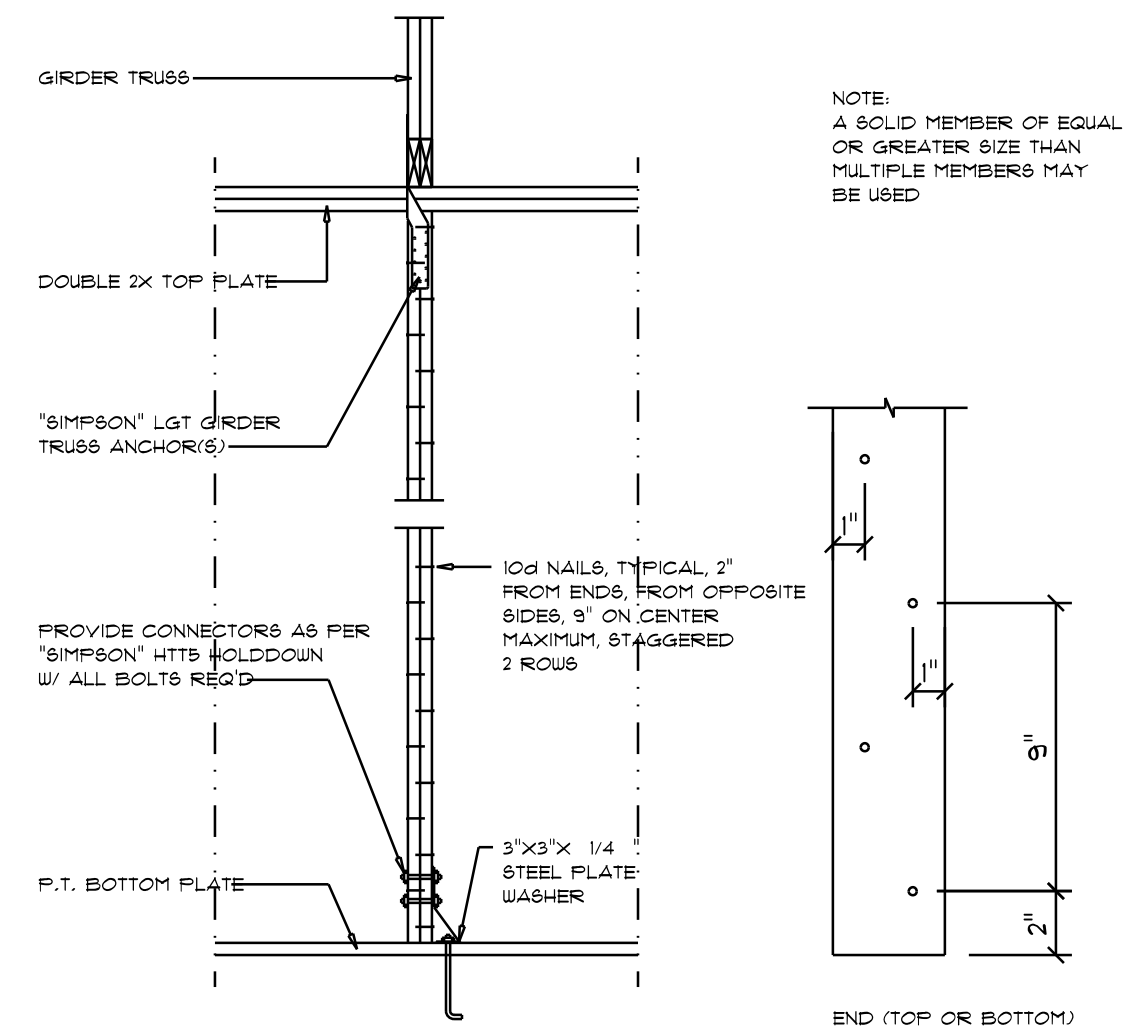


Girder Truss Column DET. C
SCALE: 1/2" = 1'-0"

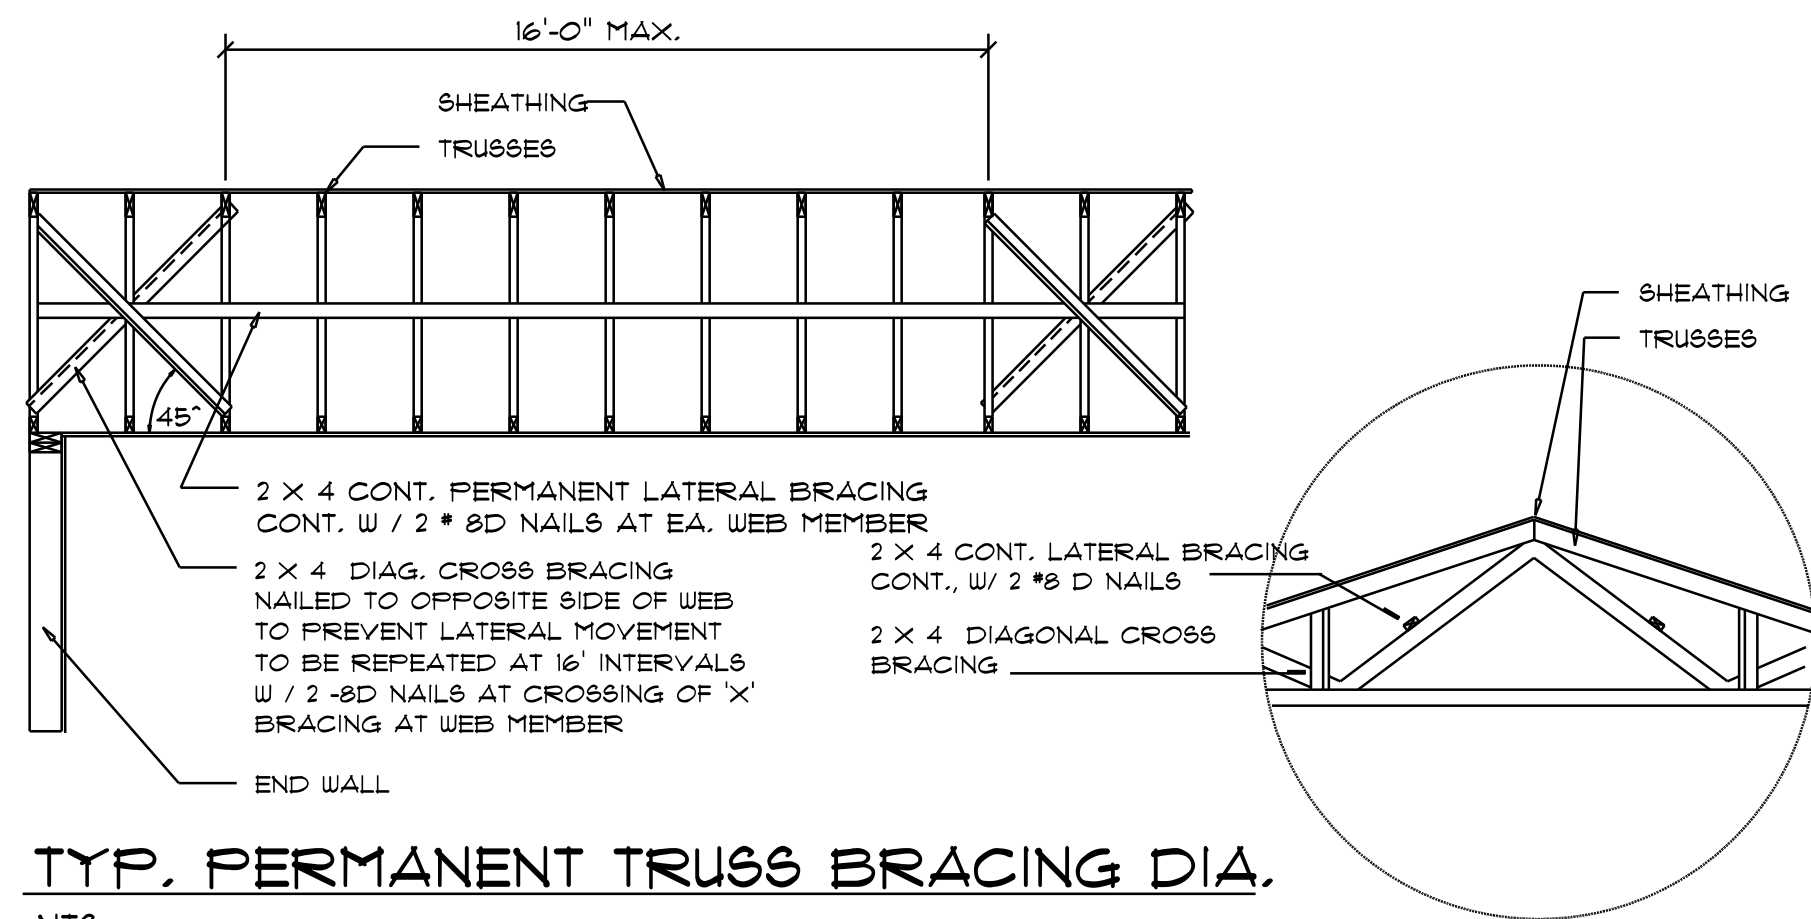


TYP. PERMANENT TRUSS BRACING DIA. NTS
NOTE: ALL WOOD TO BE NUMBER 2 GRADE SOUTHERN YELLOW PINE

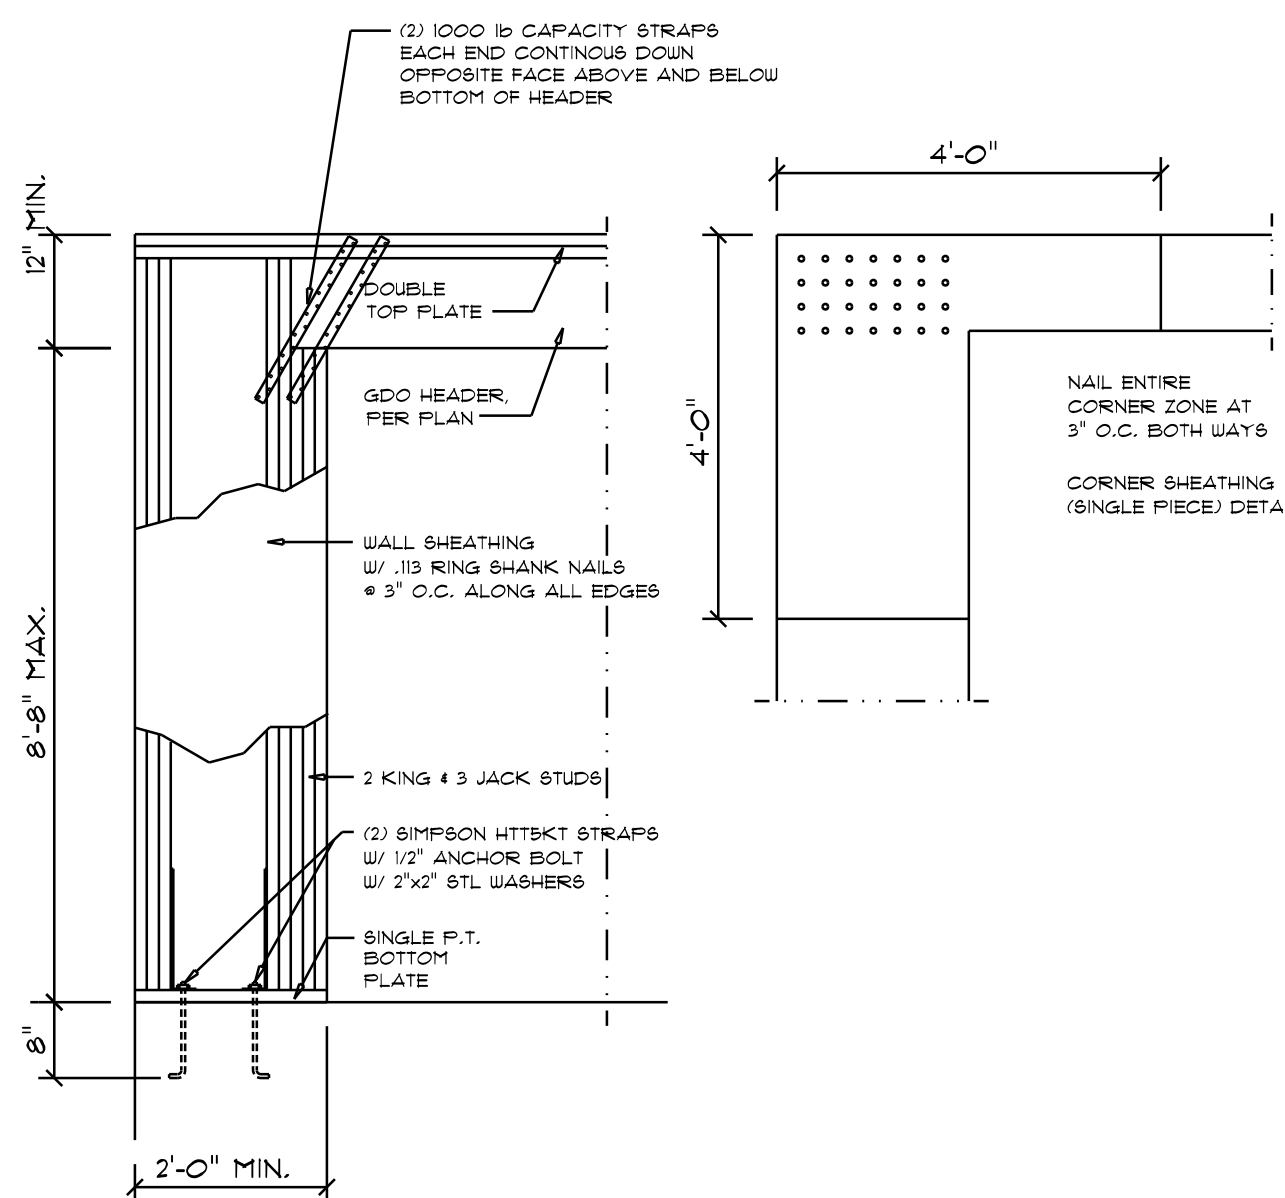

Garage End Wall DETAILS G
SCALE: 1/2" = 1'-0"

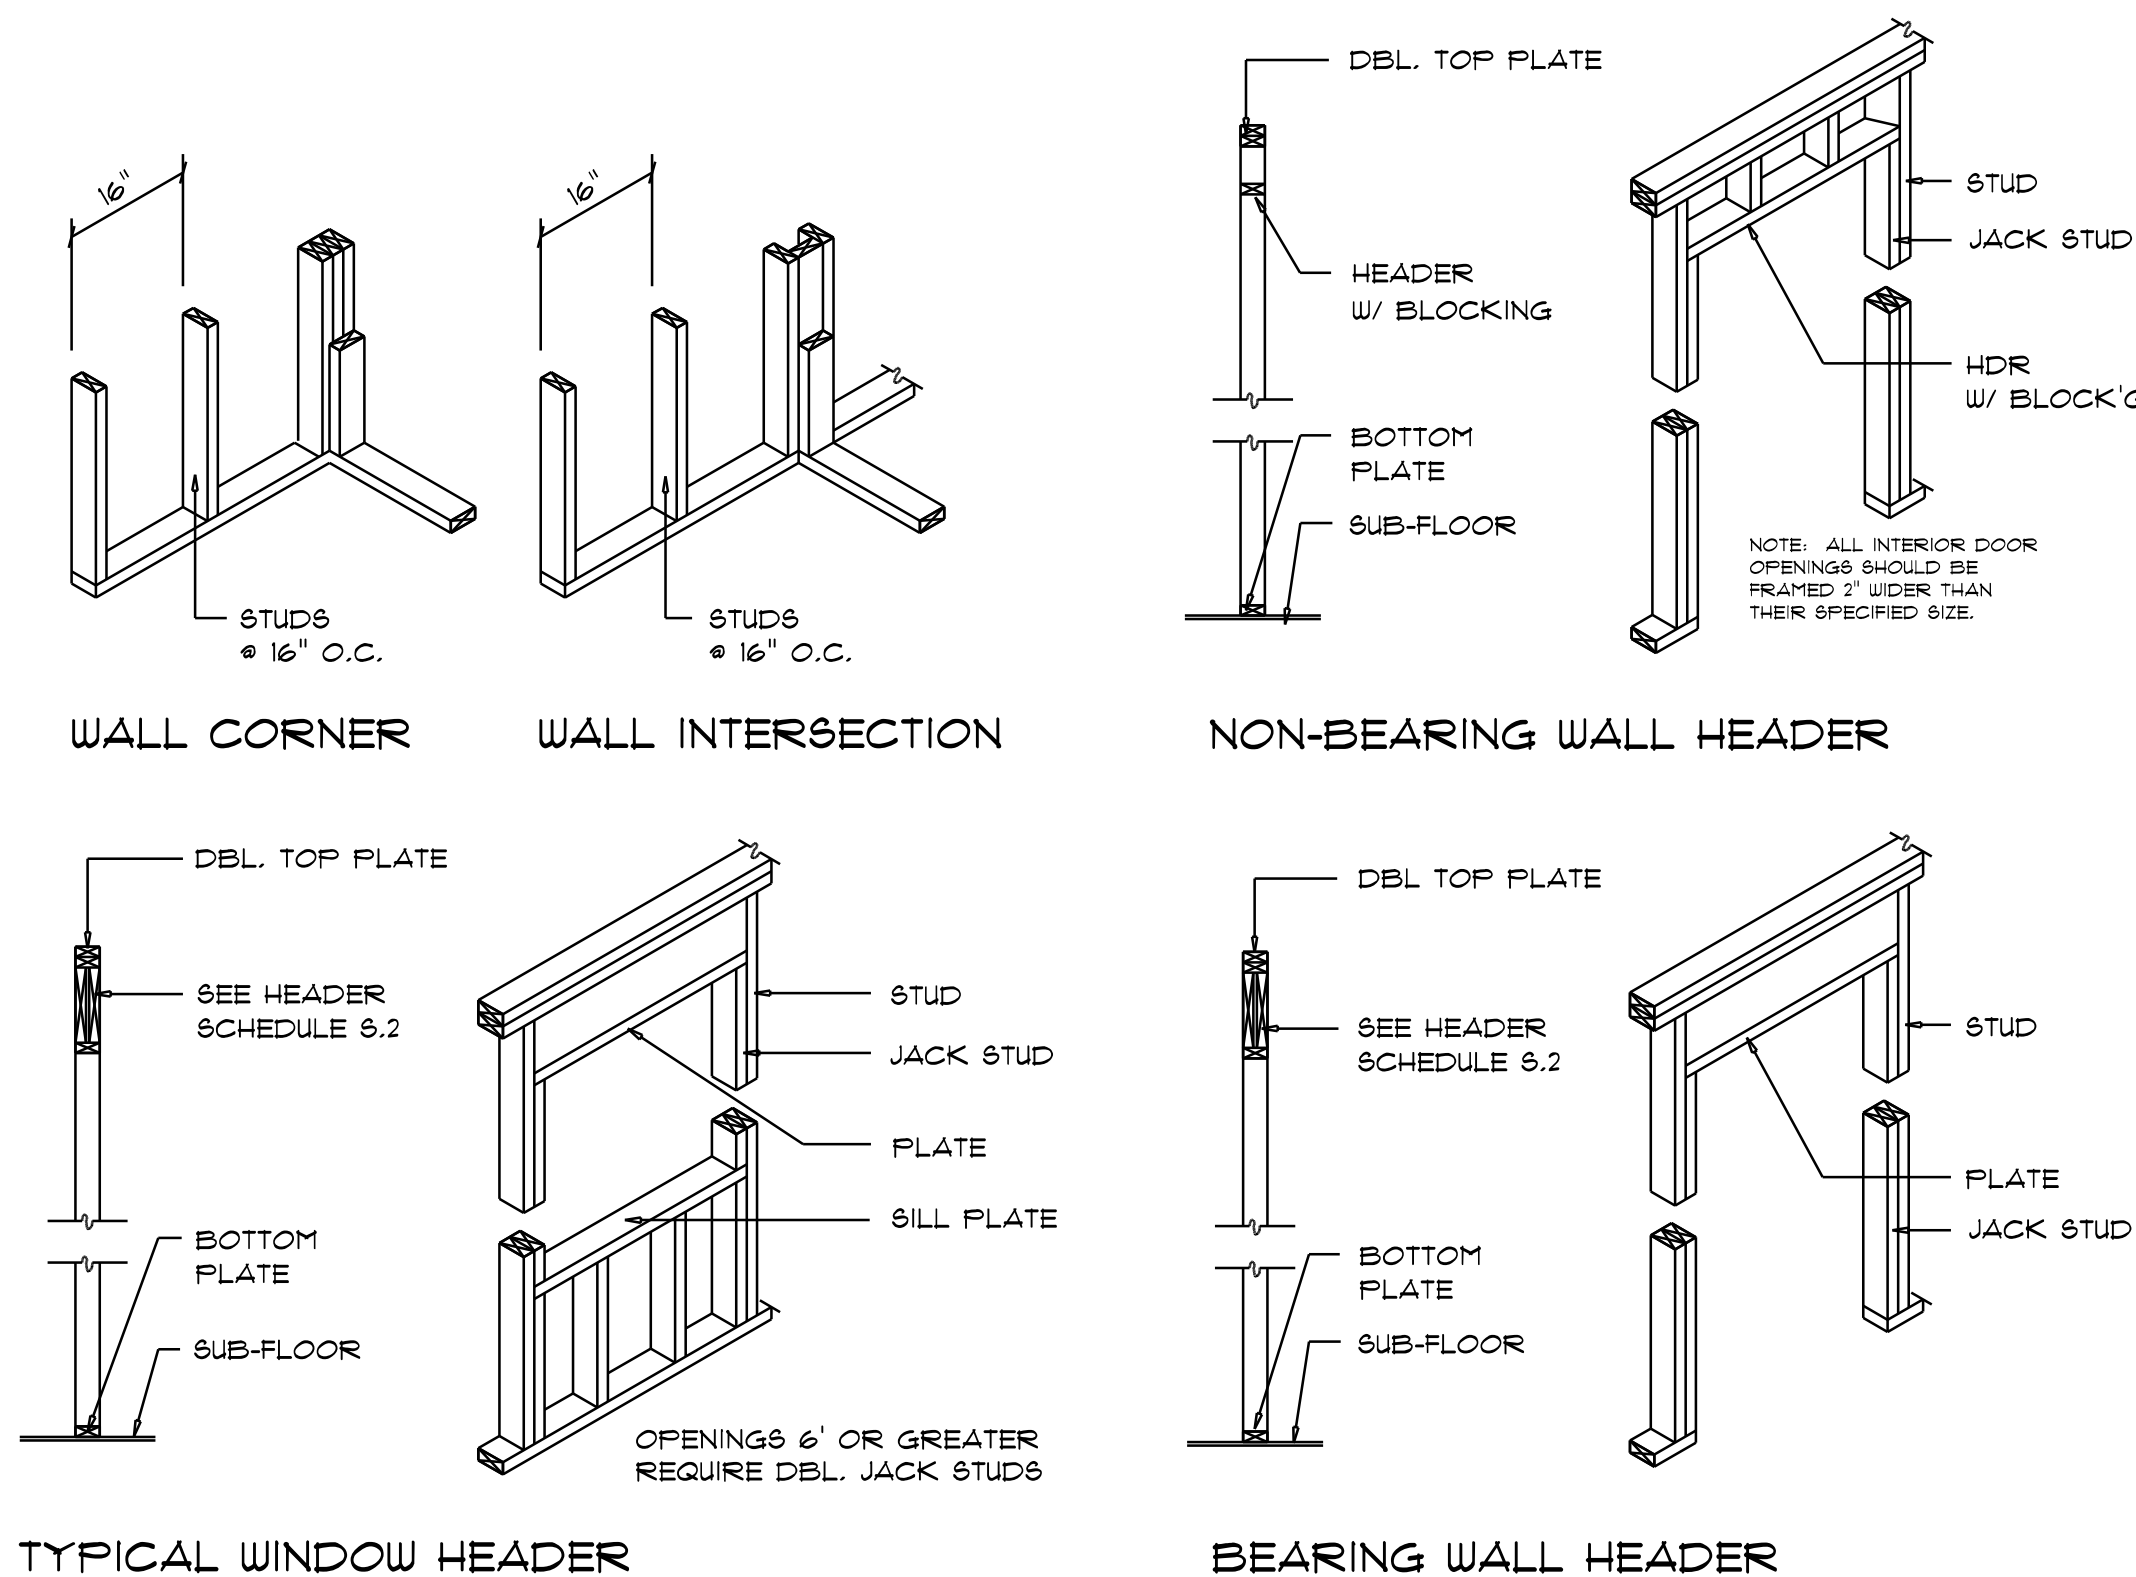


Wall Framing/Header DETAILS F
SCALE: NONE

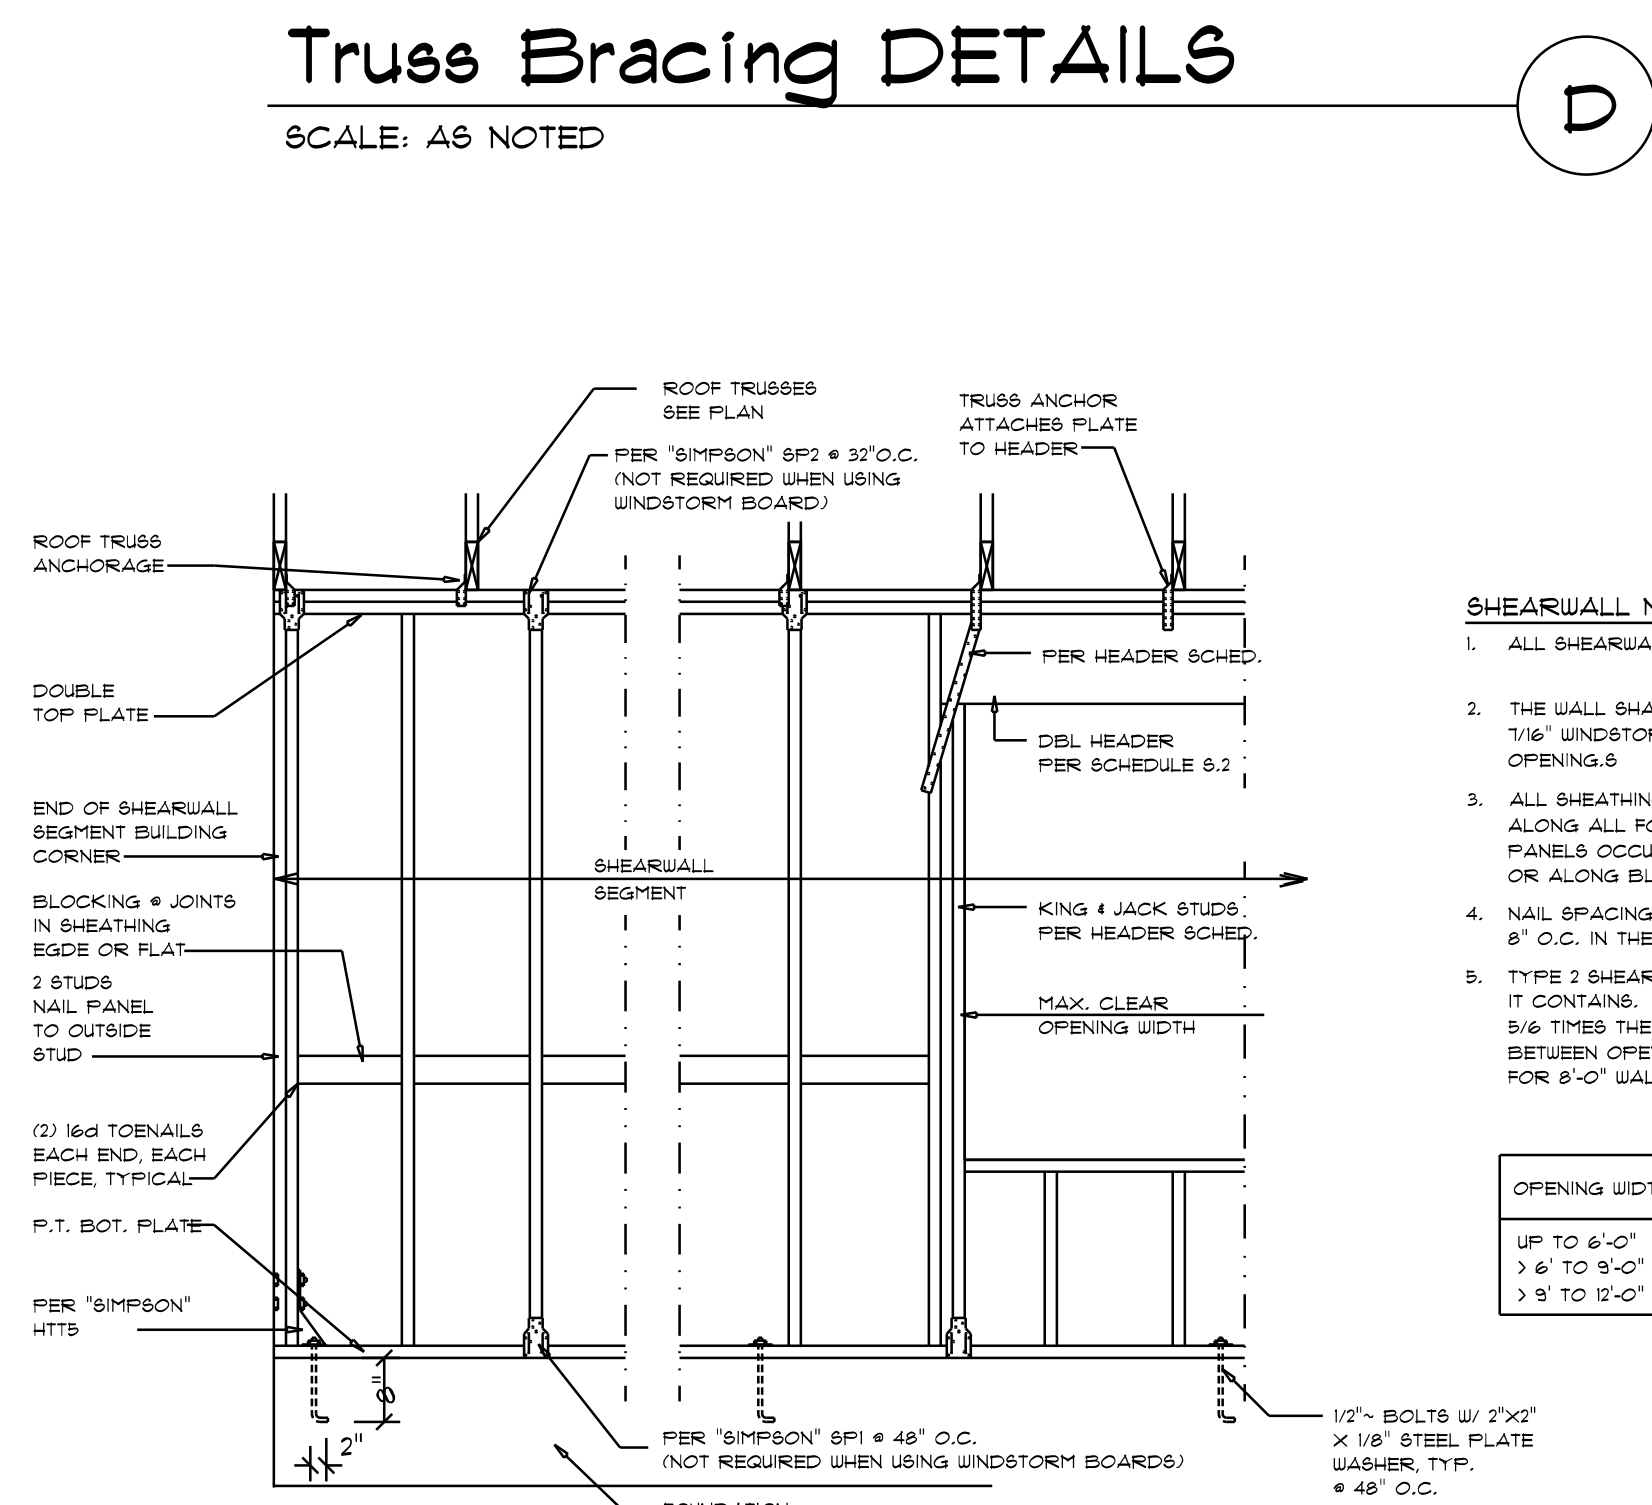

Shear Wall DETAILS E
SCALE: NONE

REVISIONS	
May 22nd, 2026	

CUSTOM HOME FOR:
DILLON RESIDENCE
COLUMBIA COUNTY, FLORIDA

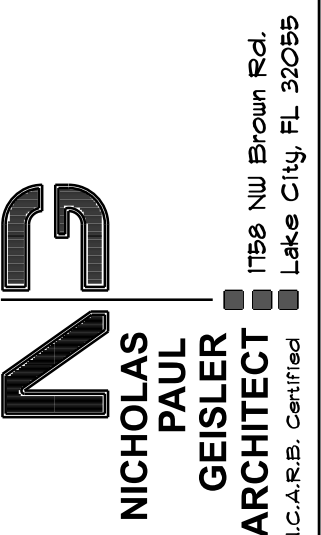

SHEET NUMBER
S.4
OF 4 SHEETS

Nicholas P. Geisler
Digitally signed by Nicholas P. Geisler
Date: 2026.05.22 17:18:16 -04'00'
AR0007005