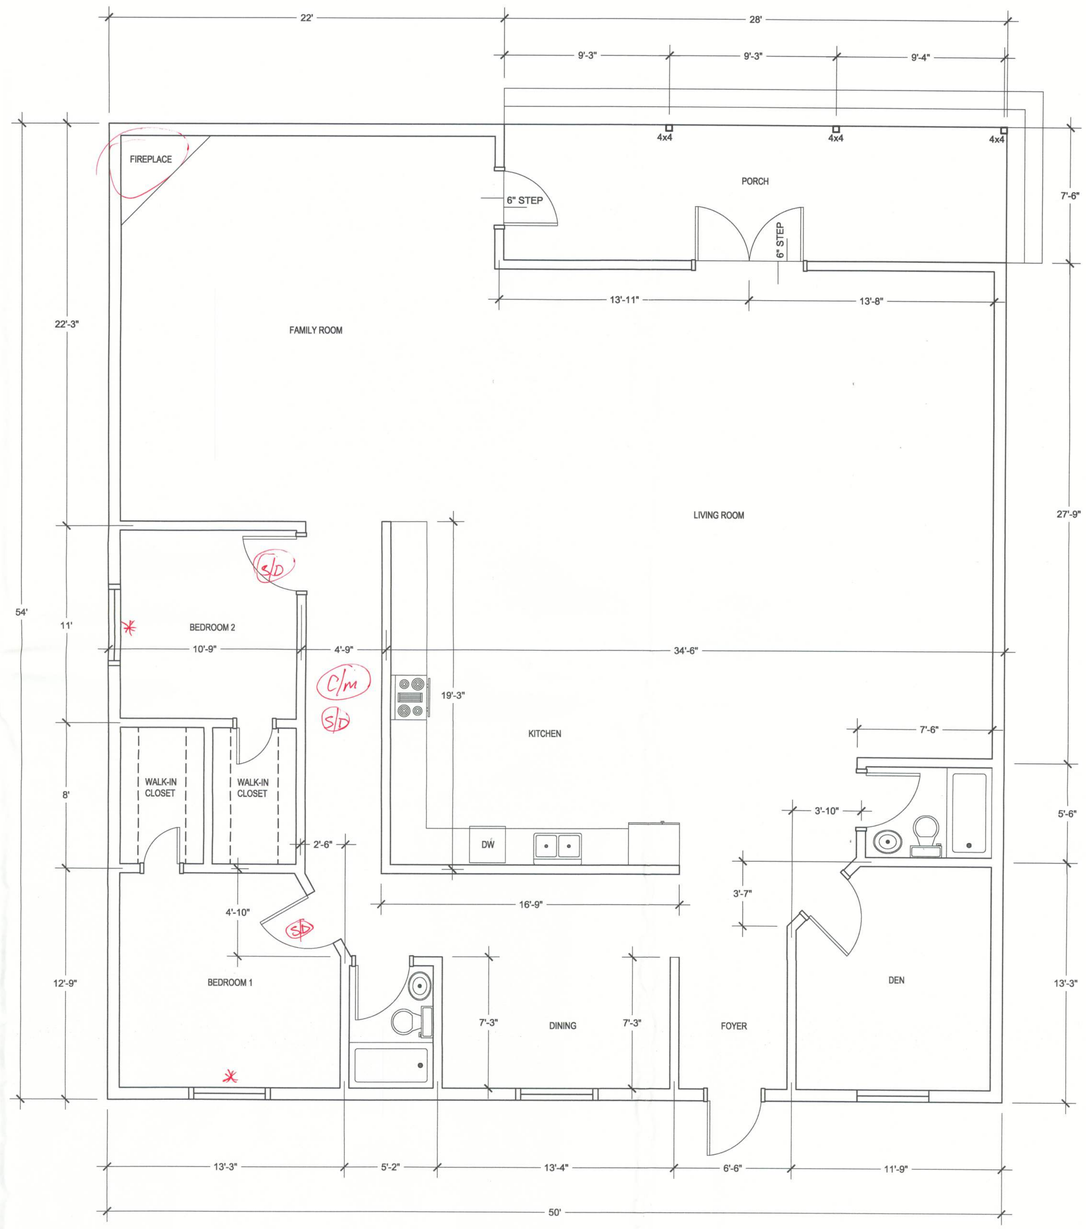

*=EGRESS WINDOWS

S/D= SMOKE DETECTORS (NOTE - CAN BE "COMBO" TYPE)

C/M = CARBON MONOXIDE DETECTOR

FLOOR PLAN

SCALE : 1/4"=1'-0"

PREPARED FOR:

MR. AND MRS. ROBERT LEFFLER

430 NW MILO TERRACE
LAKE CITY, FL
32055

STATE OF FLORIDA
ROBERT J. WHITCOMB
AR0094537
REGISTERED ARCHITECT

Mark	Date	Description
—	—	—

Contract For:	SINGLE FAMILY RESIDENCE
Released For:	CONSTRUCTION
Owner Project No.:	
CAD File Name:	
Drawn By:	AA
Checked By:	RW
Plot Date:	—
Bidding Issue Date:	12/12/09

Sheet Contents:

PLAN

1/4"=1'

Drawing No.:

A-03