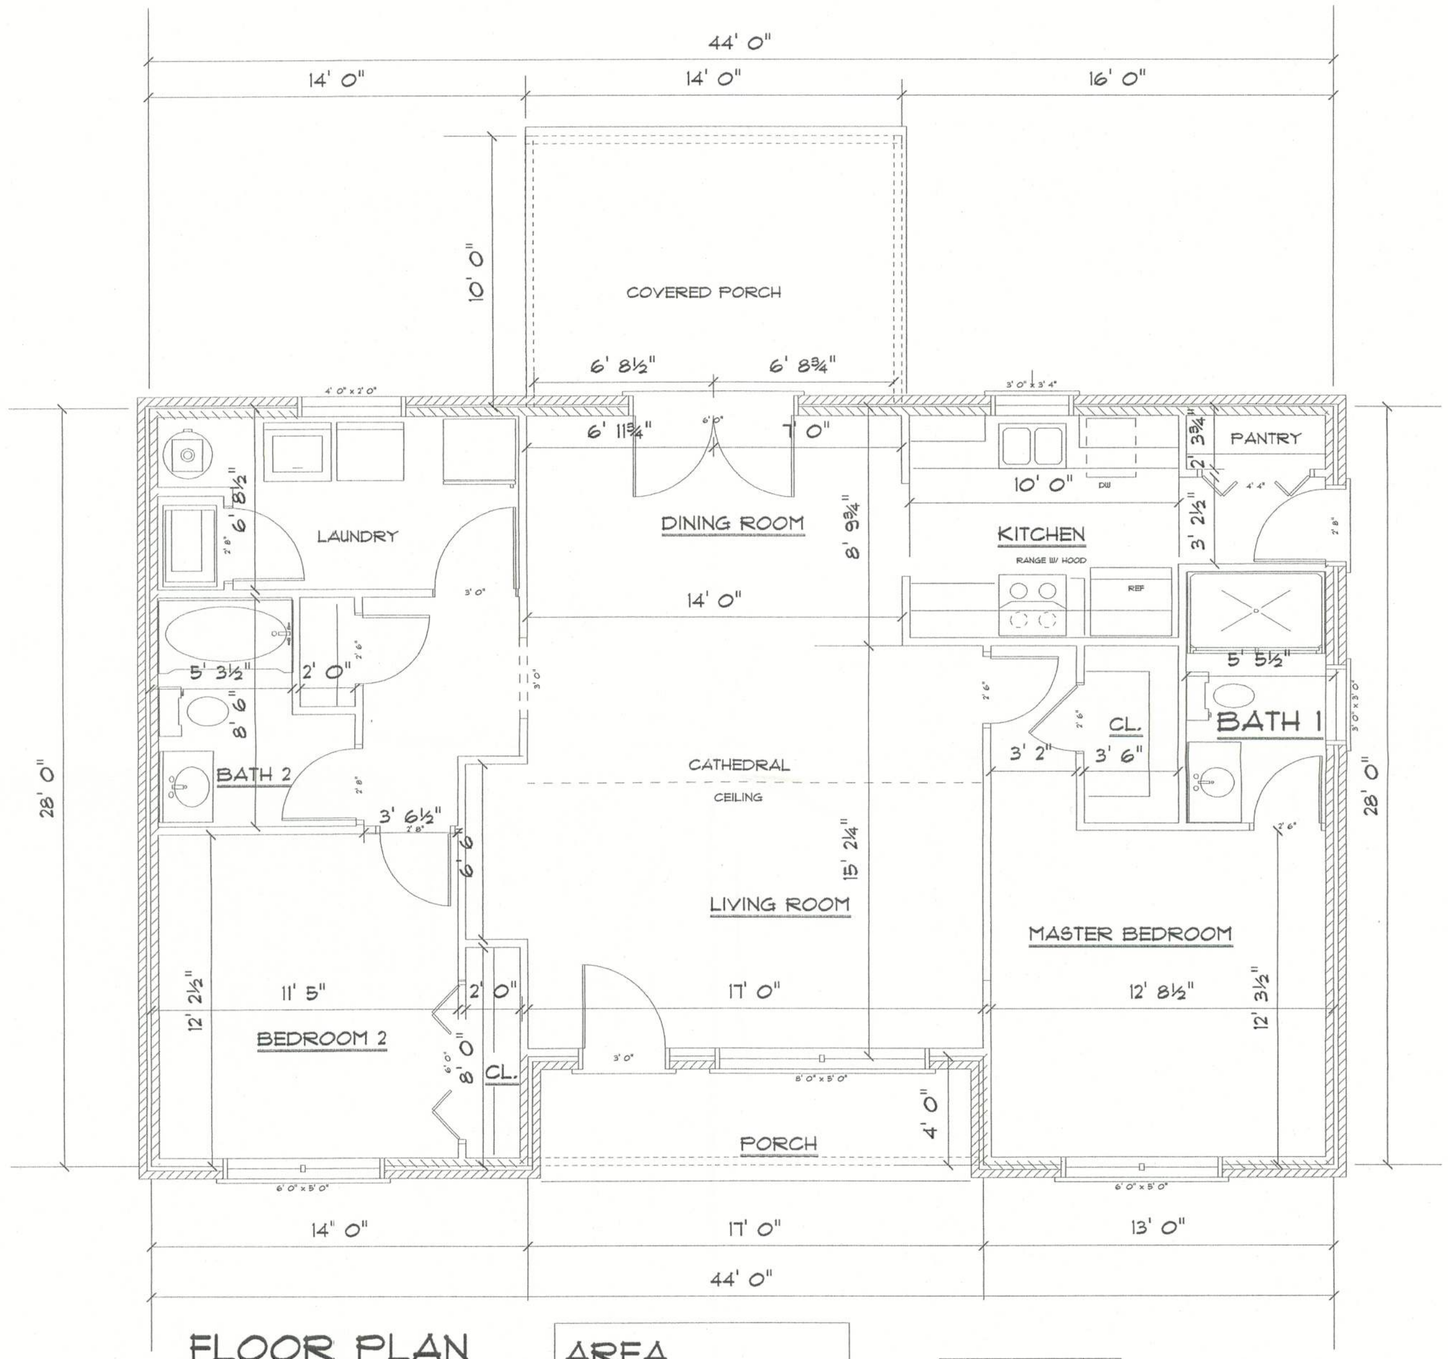

FLOOR PLAN

AREA	
LIVING	1164
PORCHES	208

INDICATES SHEARWALL

JOB NAME
LITTLE

DESIGNER
MIKE TODD
135 N. COLBURN
LAKE CITY, FL

A CUSTOM HOME FOR MR. JASON LITTLE
MIKE TODD CONSTRUCTION