

COLUMBIA COUNTY BOARD OF COUNTY COMMISSIONERS

AGENDA ITEM REQUEST FORM

Department: Public Works

Meeting Date: 10/1/2026

1. Nature and purpose of agenda item:

Utility permit from AT&T requesting to install a cable at NE Mt. Carrie Road.

2. Recommended Motion/Action:

Approve

3. Fiscal impact on current budget:

This item has no effect on the current budget.

**COLUMBIA COUNTY BOARD OF COUNTY COMMISSIONERS
UTILITY PERMIT**

Date: 9/10/26 Permit No. 260104 County Road _____ Section No. _____

Permittee Christina Henriques for AT&T

Address 188 Hurricane Shoals Rd NE Lawrenceville, GA 30046 Telephone Number 352-215-2576

Requesting permission from Columbia County, Florida, hereinafter called the County, to contract, operate and maintain 3188 MT CARRIE RD

FROM: NE Gum Swamp Rd TO: NE Ethan Pl

Submitted for the Utility Owner by Christina Henriques Permit Coord. Christina Henriques 9/10/2026
Typed Name & Title Signature Date

1. Permittee declares that prior to filing this application it has determined the location of all existing utilities, both aerial and underground and the accurate locations are shown on the plans attached hereto and made a part of this application. Proposed work is within corporate limits of Municipality: YES (☒) NO (). If YES: LAKE CITY (☒) FORT WHITE (). A letter of notification was mailed on 9/10/2026 to the following utility owners A T & T DISTRIBUTION

2. The Columbia County Public Works Director shall be notified twenty-four (24) hours prior to starting work and again immediately upon completion of work. The Public Works Director is Kevin Kirby, located at 607 NW Quinten St, Lake City, FL 32055 Telephone Number 386-758-1019. The PERMITTEE's employee responsible for Maintenance of Traffic is Chris Wilkinson Telephone Number 386-216-1482 (This name may be provided at the time of the 24 hour notice to starting work.)

3. This PERMITTEE shall commence actual construction in good faith within 30 days after issuance of permit, and shall be completed within 120 days after permitted work has begun. If the beginning date is more than 60 days from date of permit approval, then PERMITTEE must review the permit with the Columbia County Public Works Director to make sure no changes have occurred in the transportation facility that would affect the permitted construction.

4. The construction and maintenance of such utility shall not interfere with the property and rights of a prior PERMITTEE.

5. It is expressly stipulated that this permit is a license for permissive use only and that the placing of utilities upon public property pursuant to this permit shall not operate to create or vest any property right in said holder.

6. Pursuant to Section 337-403(1), Florida Statutes, whenever necessary for the construction, repair, improvement, maintenance, safe and efficient operation, alteration or relocation of all, or any portion of said transportation facility as determined by the Columbia County Public Works Director and/or County Engineer, any or all utilities and appurtenances authorized hereunder, shall be immediately removed from said transportation facility or reset or

relocated thereon as required by the Columbia County Public Works Director and/or County Engineer and at the expense of the PERMITTEE.

7. In case of non-compliance with the County's requirements in effect as of the approval date of this permit, this permit void and the facility will have to be brought into compliance or removed from the right of way at no cost to the County.

8. It is understood and agreed that the rights and privileges herein set out are granted only to the extent of the County's right, title and interest in the land to be entered upon and used by the PERMITTEE, and the PERMITTEE will, at all times, and to the extent permitted by law, assume all risk of and indemnify, defend, and save harmless Columbia County, Florida from any and all loss, damage, cost or expense arising in any manner on account of the exercise or attempted exercise by said PERMITTEE of the aforesaid right and privileges.

9. During construction, all safety regulations of the County shall be observed and the PERMITTEE must take measures, including pacing and the display of safety devices that may be necessary in order to safely conduct the public through the project area in accordance with the Federal Manual on Uniform Traffic Control Devices, as amended for highways.

10. Should the PERMITTEE be desirous of keeping its utilities in place and out of service, the PERMITTEE, by execution of this permit acknowledges its present and continuing ownership of its utilities located between SE ST JOHNS ST and SE COLBURN AVE within the County's right of way as set forth above. PERMITTEE, as its sole expense, shall promptly remove said out of service utilities whenever Columbia County Public Works Director and/or County Engineer determines said removal is in the public interest.

11. Special instructions: Minimum cover of thirty inches (30") will be required at all locations. Columbia County will not be financially responsible for any damage to facilities with less than thirty inches (30") cover. Cables shall not be located within driveway ditches.

12. Additional Stipulations: AT&T JOB A05HV0J PROPOSES TO TRENCH 8,345' OF 48CT BURIED FIBER,
DBORE 1,937' OF 2" FLEX-PIPE AND PULL THRU 1,937' OF 48CT BURIED FIBER, PLACE 08 NEW TIER 22 HANDHOLE 30x48.

* This permit does not give permission for work outside of Columbia County Right of Way.

Permission must be obtained from land owner to work on private property.

It is understood and agreed that commencement by the PERMITTEE is acknowledgment and acceptance of the binding nature of these specialist instructions.

Submitted By: Christina Henriques
Permittee

Place Corporate Seal

Christina Henriques Permit Coord.
Signature and Title

Attested

Utilities Permit
Page three
Revised: 8/17/00

Recommended for Approval:

Signature: _____

Title: _____

Date: _____

A handwritten signature in blue ink, appearing to be 'K. G.', is written over the signature, title, and date lines.

Approval by Board of County Commissioners, Columbia County, Florida:

YES () NO ()

Date Approved: _____

Chairman's Signature: _____

VICINITY MAP

NOT TO SCALE

COLUMBIA COUNTY



PROPOSED WORK
GPS
30°14'02.8"N 82°30'00.9"W

SCOPE OF WORK
 AS TO
 TRINCH 3.45 OF 46CT BURIED FIBER CABLE
 DIRECTIONAL BORE 1.937 OF 7 FLEX-PIPE AND PULL THRU 1.937 OF 46CT BURIED
 FIBER CABLE
 PLACE IN NEW TREN 21 HANDBOLE 30x46
 TOTAL FOOTAGE 10.342'

DETAIL
 UTILITIES KEY
 @ @ @ @ @ @ @ @ @ @
 C W S B P A
 T T T T T T T T
 V R R R R R R R
 S W D




SYMBOL LEGEND

Proposed	Existing	Description
		AERIAL CABLE
		BURIED CABLE
		PIPE/CONDUIT
		DBORE
		POWER POLE
		AT&T POLE
		GUY & ANCHOR
		HANDHOLE

CONSTRUCTION NOTES:

1. LOCATE ALL UTILITIES / FACILITIES, INCLUDING STORMWATER DRAINAGE SYSTEMS, PRIOR TO START OF CONSTRUCTION. TO DETERMINE ACTUAL LOCATION & DEPTH OR OTHER FACILITIES. LOCATIONS SHOWN ON CROSS SECTION MAY NOT BE ACCURATE.
 2. ALL UTILITY LOCATIONS WILL BE SPOT DUG FOR DEPTH VERIFICATION. TO DETERMINE ACTUAL LOCATION & DEPTH OR OTHER FACILITIES. LOCATIONS SHOWN ON CROSS SECTION MAY NOT BE ACCURATE. INSPECTOR PRIOR TO ANY BORE BEING PERFORMED.
 3. A SEPARATE PERMIT SHALL BE REQUIRED FROM COUNTY TO PERFORM SURFACE UTILITY VERIFICATION (SDV) FOR TEST HOLES UNDER PAVEMENT.
 4. CURRENT A.D.A. STANDARDS SHALL BE UPHELD AT ALL TIMES.
 5. CONTRACTOR SHALL MAINTAIN ACCESS TO ALL ADJACENT PROPERTY IN THE VICINITY OF THE CONSTRUCTION SITE.
 6. CONTRACTOR SHALL PROVIDE SAFE ACCESS FOR F.D.O.T. STANDARD 600 SERIES REGULATIONS FOR ALL PEDESTRIAN TRAFFIC AND STANDARD 400 SERIES REGULATIONS ON ALL EXCAVATIONS OPENED IN THE TRAFFIC ZONE CONTROL AREA.
 7. ALL CASINGS (HOSE) / DIRECTIONAL BORES SHALL EXTEND A MINIMUM OF SIX FEET (6') BEYOND EACH EDGE OF PAVEMENT. (COMMERCIAL DRIVEWAYS INCLUDED)
 8. ALL BURIED FACILITIES SHALL REQUIRE A MINIMUM DEPTH OF 30" & 12" CLEARANCE FROM OTHER EXISTING UTILITIES.
 9. ALL PROPOSED CABLE AND CONDUIT SHALL BE INSTALLED A MINIMUM OF 35" BELOW THE BOTTOM OF EXISTING AND PROPOSED SWALES & DITCHES AND 6 FEET BELOW THE BOTTOM OF CANALS, PRIMARY AND SECONDARY DRAINAGE SYSTEMS AND BOX CULVERTS.
 10. ALL HANDHOLES WILL BE RATED TRAFFIC BEARING.
 11. MINIMUM CLEARANCE OF OVERHEAD WIRES AND CABLES SHALL BE 18 FEET OVER ROADWAYS AND 16 FEET OVER DRIVEWAYS.
 12. CONTRACTOR SHALL RESTORE RIGHT-OF-WAY TO EQUAL OR BETTER CONDITION UPON COMPLETION OF WORK.
- NOT(S) TO BE USED: 102-801, 102-801, 102-804
- TOTAL AERIAL CABLE: 0
 TOTAL BURIED CABLE: 10.342'
 TOTAL NUMBER OF BORES: 7
 TOTAL NUMBER OF HANDHOLES: 08
 TOTAL NUMBER OF DOWN GUY'S: 0
 TOTAL NUMBER OF CASINGS: 0
 TOTAL NUMBER OF BREAKS TO RESTORE: 0

SPEED LIMIT 25

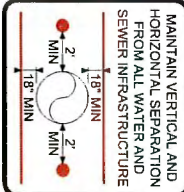

BORE BACKREAMER
 SIZE 2"
 SIZE 4"

BORE BACKREAMER
 SIZE 4"
 SIZE 6"

TOWNSHIP - T3S
 SECTION - S15
 RANGE - R18E




IT IS THE CONTRACTORS RESPONSIBILITY TO CONTACT UTILITY COMPANIES PRIOR TO ANY CONSTRUCTION AT THE LOCATION OF UTILITIES SHOWN ON THIS PLAT ARE APPROXIMATE AND POSSIBLY INCOMPLETE. THEREFORE CERTIFICATION TO THE LOCATION OF ALL UNDERGROUND UTILITIES IS WITHHELD.



PROPOSED TELEPHONE FACILITIES
 ON RIGHT OF WAY OF
 COLUMBIA COUNTY
 3188 MT CARRIE RD


INPLANX: 386732
 AT&T Engineer: STANLEY, RYAN
 Phone: 3522153576
 Project #: A05HV01
 Sheet #: PRINT 1 OF 13

- ① PROPOSED 48CT BURIED FIBER CABLE (PULLED)
- ② PROPOSED 2" FLEX-PIPE (DBORED)

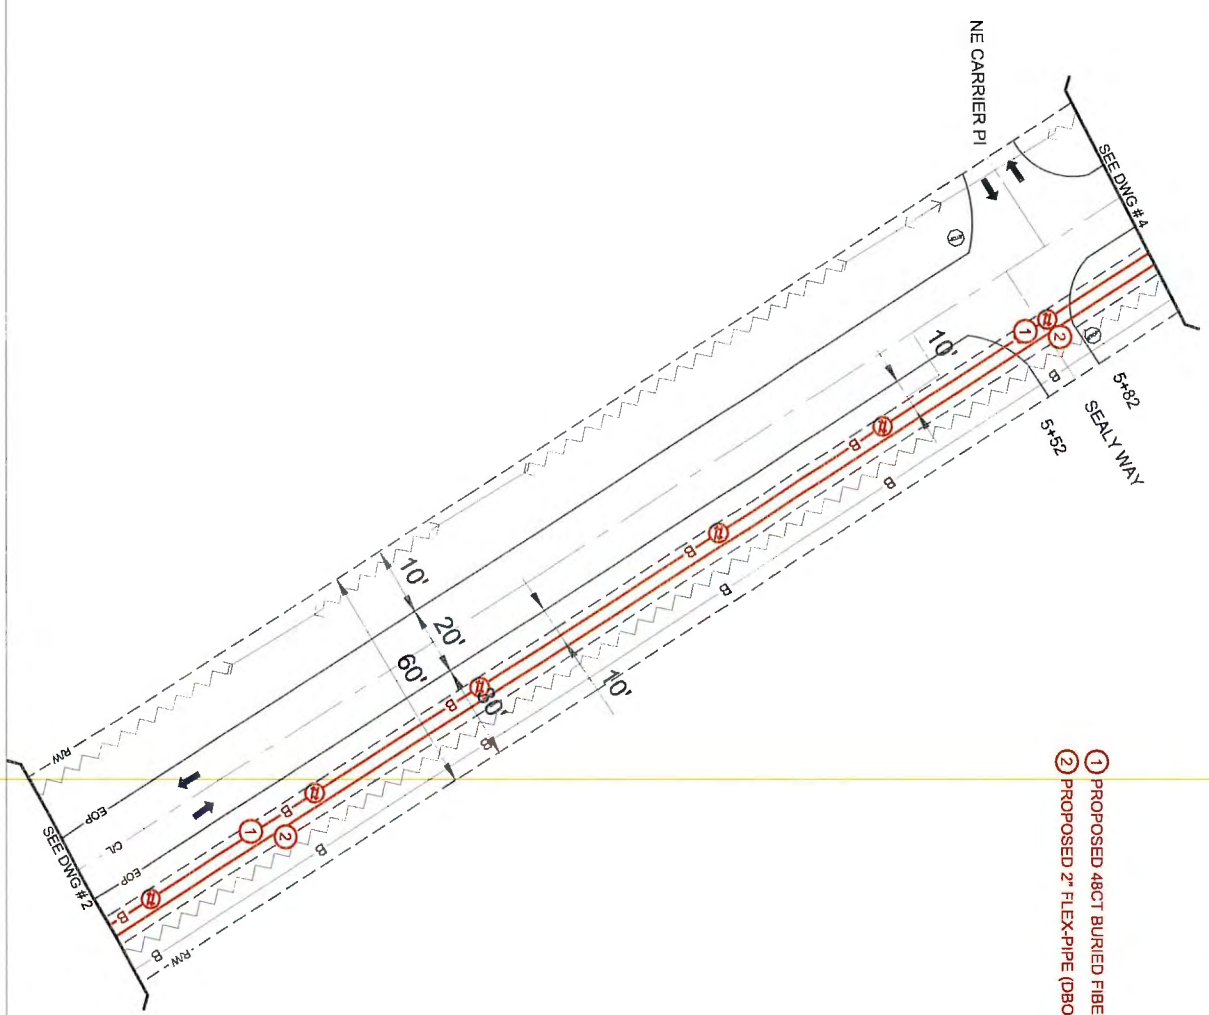

SPEED LIMIT
25


MAINTAIN VERTICAL AND HORIZONTAL SEPARATION FROM ALL WATER AND SEWER INFRASTRUCTURE

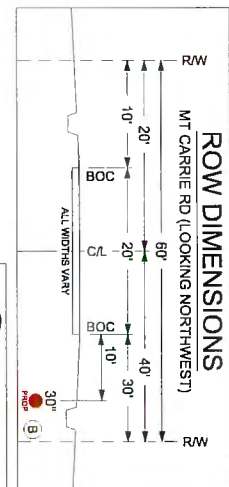


AT&T

PROPOSED TELEPHONE FACILITIES
ON RIGHT OF WAY OF
COLUMBIA COUNTY
3188 MT CARRIE RD

NPANXX: 386752
AT&T Engineer: STANLEY, RYAN
Phone: 3522152576
Project #: A05HVDJ
Sheet #: PRINT 3 OF 13

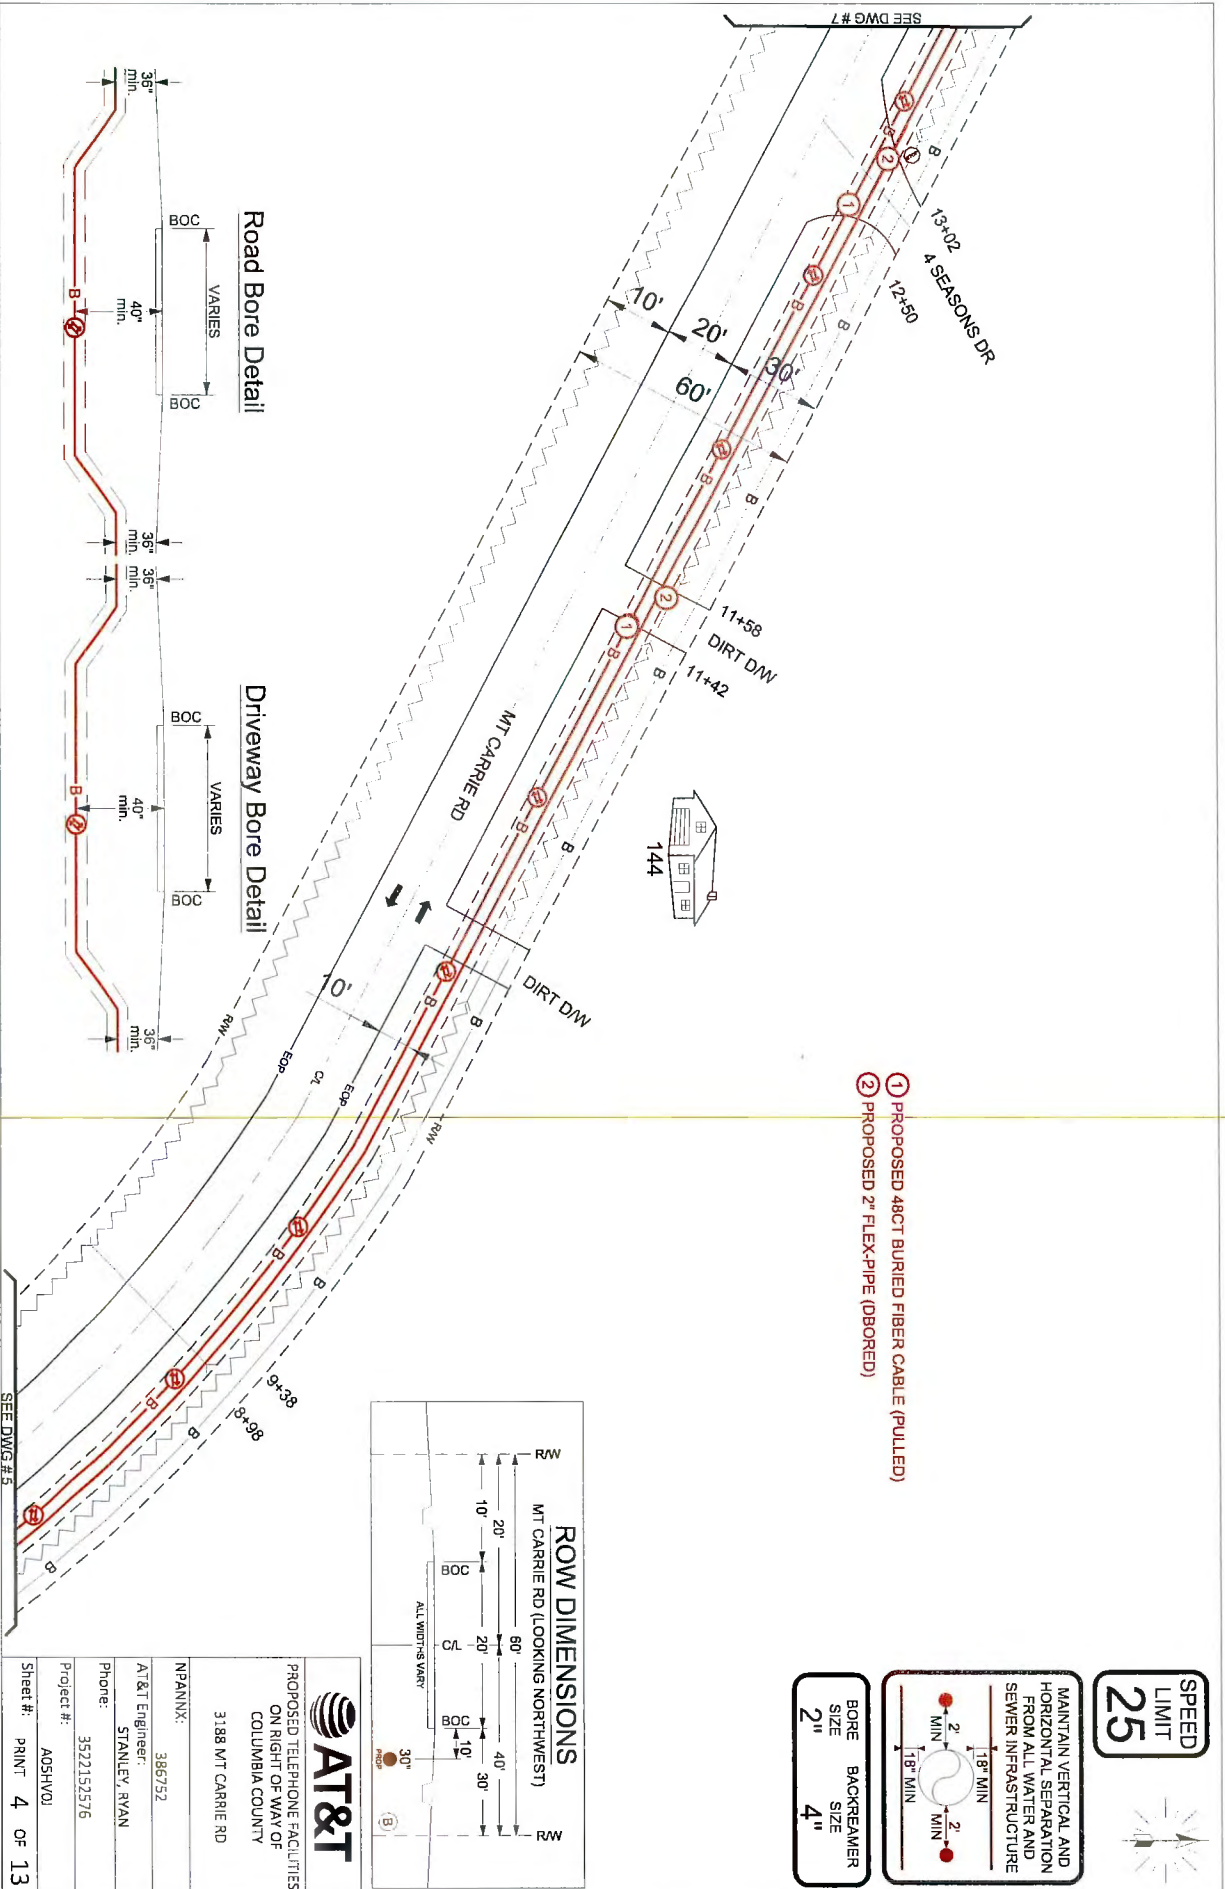

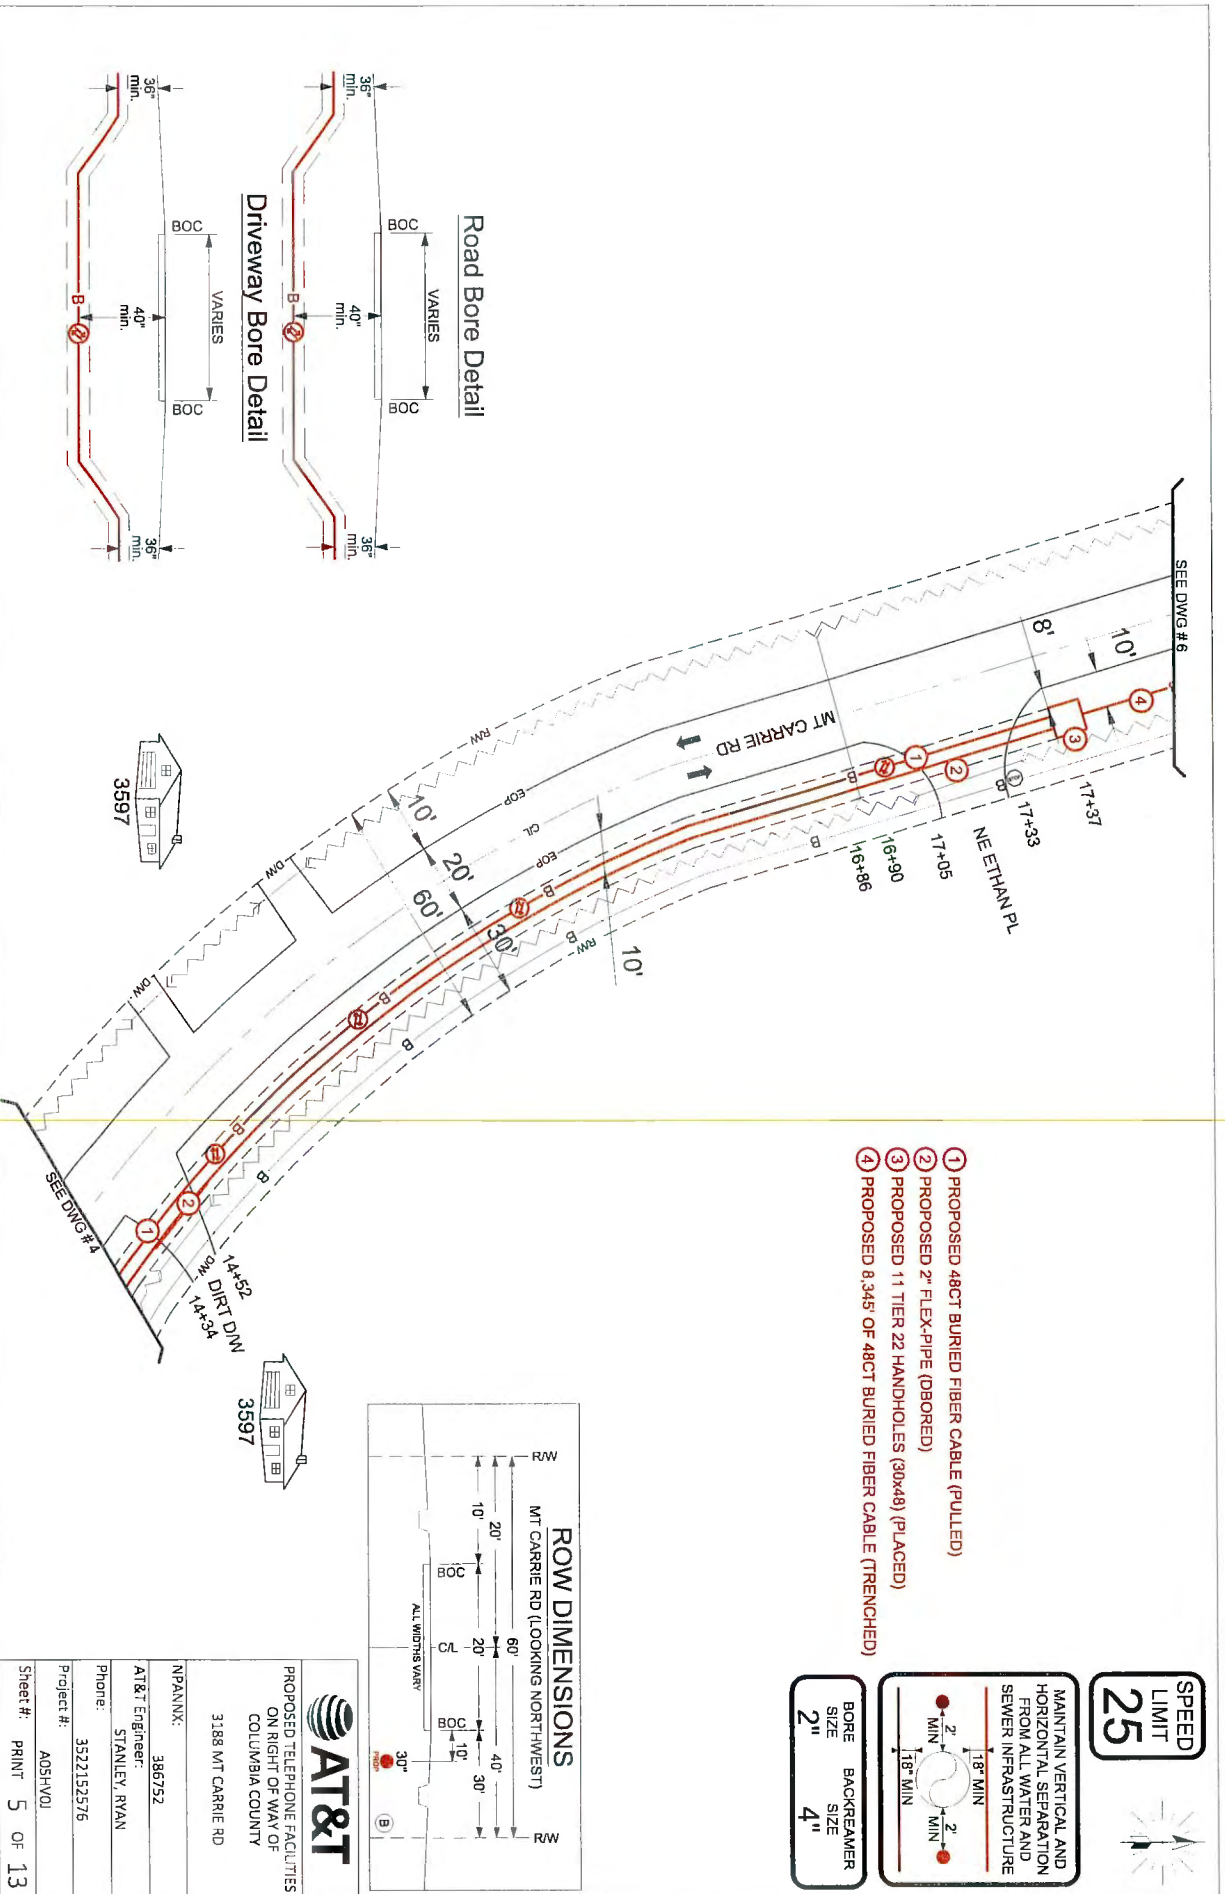


SPEED LIMIT
25




MAINTAIN VERTICAL AND HORIZONTAL SEPARATION FROM ALL WATER AND SEWER INFRASTRUCTURE

BORE BACKREAMER SIZE
2" 4"

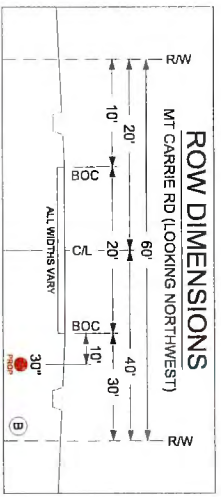

AT&T
PROPOSED TELEPHONE FACILITIES
ON RIGHT OF WAY OF
COLUMBIA COUNTY
3188 MT CARRIE RD

NPLANX: 386752
AT&T Engineer: STANLEY, RYAN
Phone: 3522152576
Project #: AOSH-VOL
Sheet #: PRINT 5 OF 13

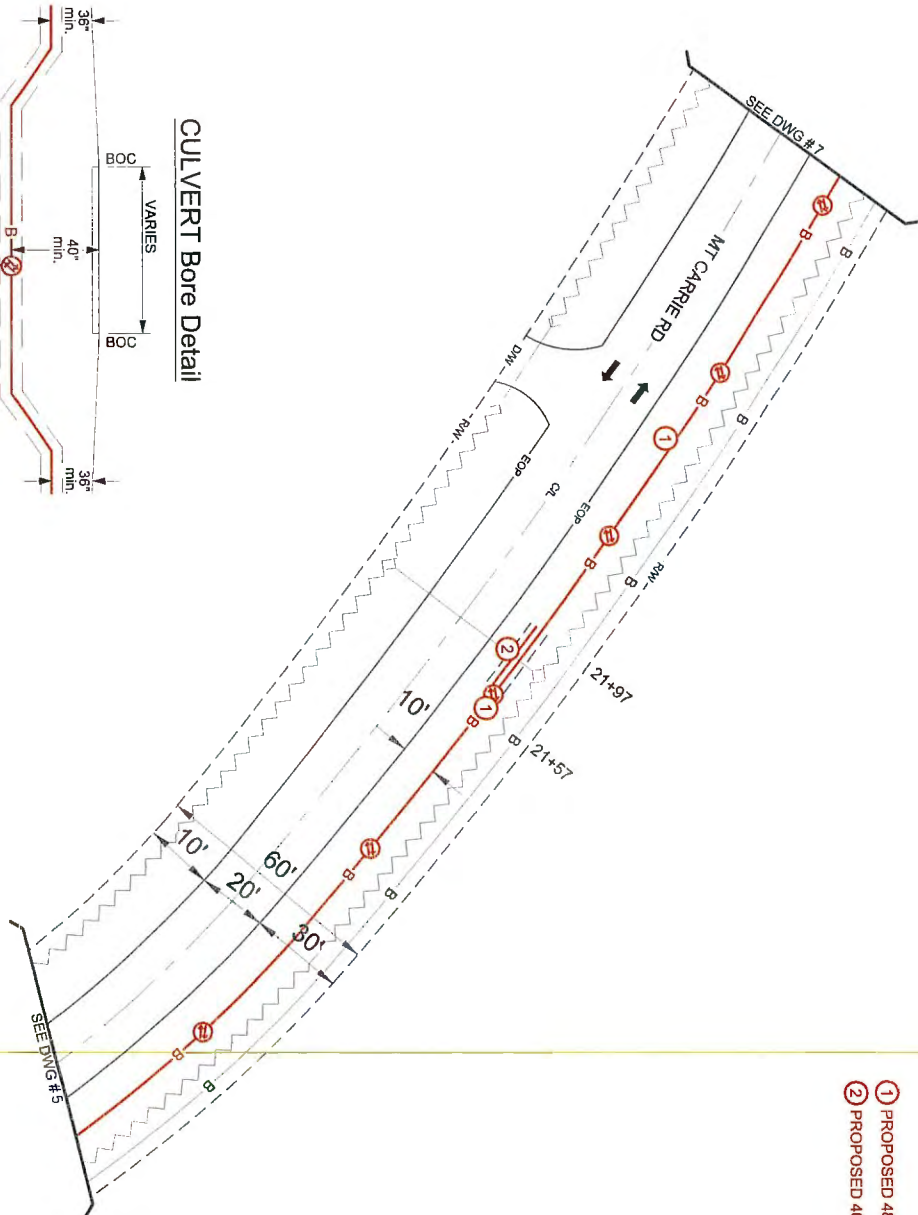


CULVERT Bore Detail




- ① PROPOSED 48CT BURIED FIBER CABLE (PULLED/TRENCHED)
- ② PROPOSED 40" OF 2" FLEX-PIPE (DBORED)

SPEED LIMIT
25

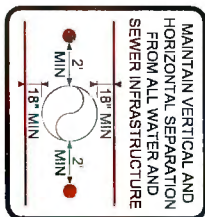

BORE BACKREAMER
SIZE
2"
4"

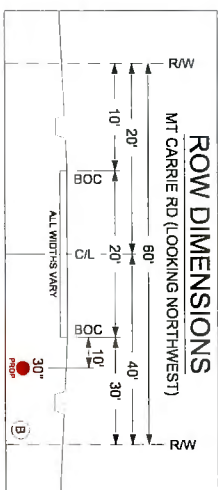

PROPOSED TELEPHONE FACILITIES
ON RIGHT OF WAY OF
COLUMBIA COUNTY
3188 MT CARRIE RD


NPANX: 386752

AT&T Engineer:
STANLEY, RYAN




Phone: 3522152576

Project #: A05HVDJ


Sheet #: PRINT 6 OF 13

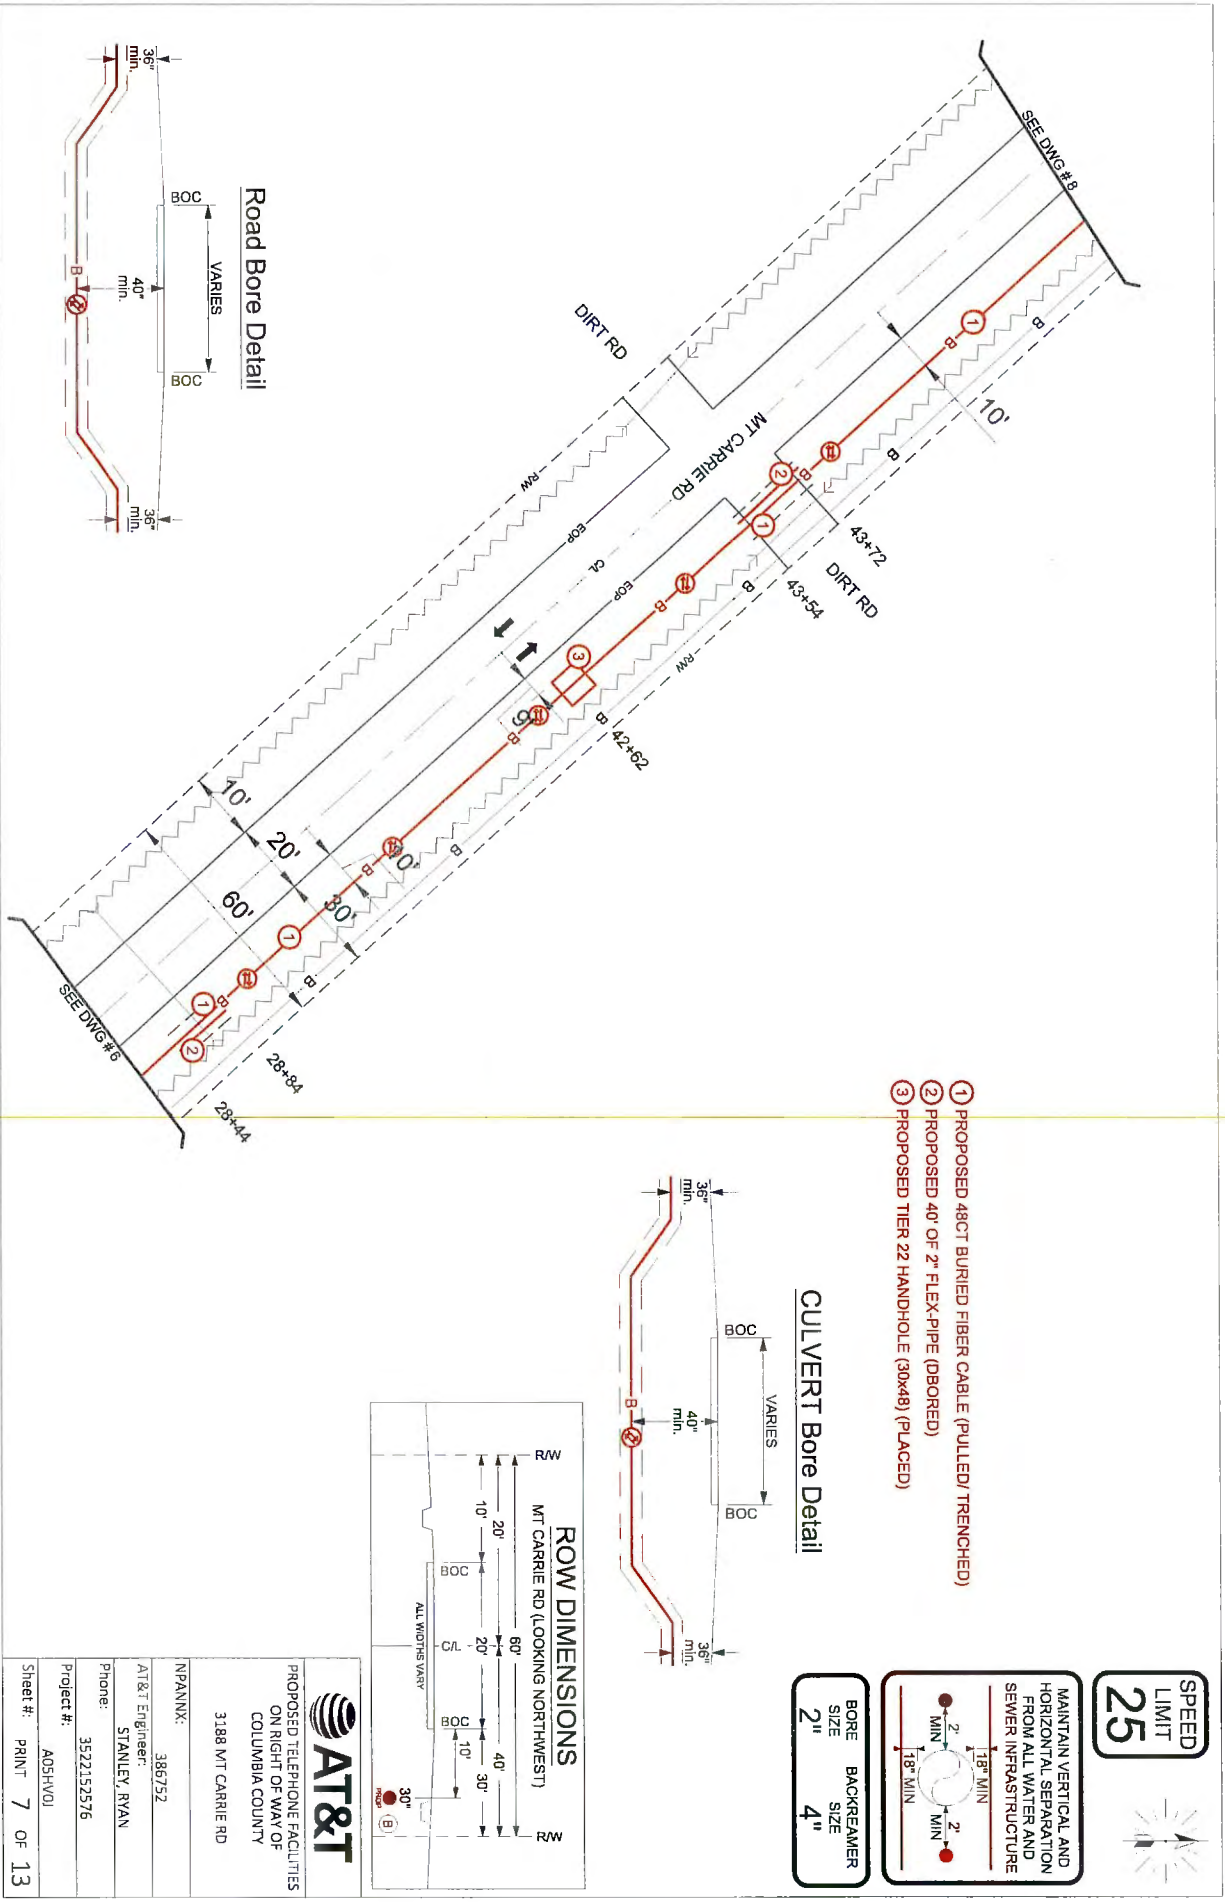

- ① PROPOSED 48CT BURIED FIBER CABLE (PULLED/ TRENCHED)
- ② PROPOSED 40' OF 2" FLEX-PIPE (DBORED)
- ③ PROPOSED TIER 22 HANDHOLE (30x48) (PLACED)

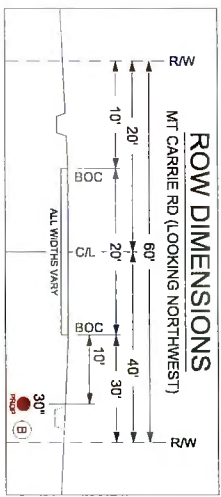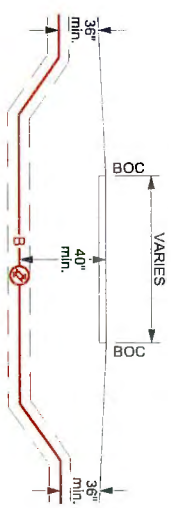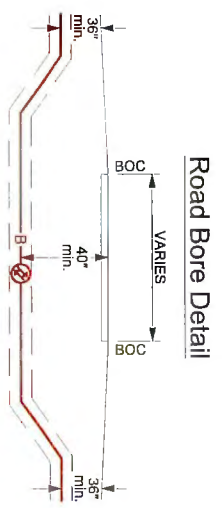


SPEED LIMIT
25

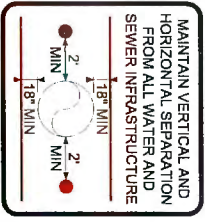



BORE BACKREAMER
SIZE
2" 4"



PROPOSED TELEPHONE FACILITIES ON RIGHT OF WAY OF COLUMBIA COUNTY 3188 MT CARRIE RD	
NPANNX:	386752
AT&T Engineer:	STANLEY, RYAN
Phone:	3522152576
Project #:	A05HV01
Sheet #:	PAINT 7 OF 13

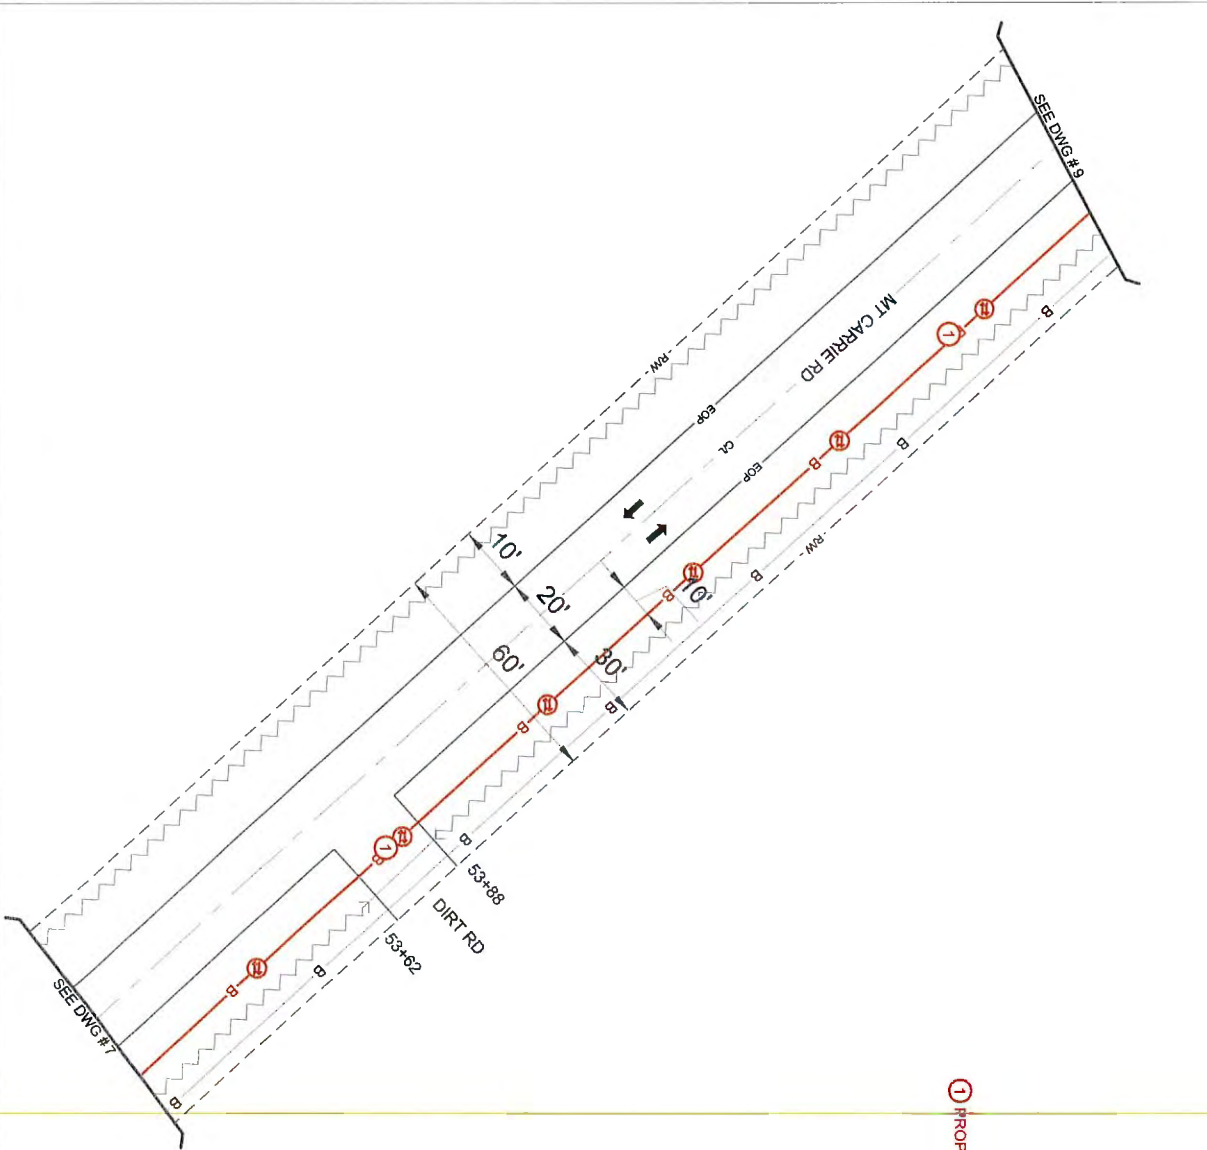

① PROPOSED 48CT BURIED FIBER CABLE (TRENCHED)

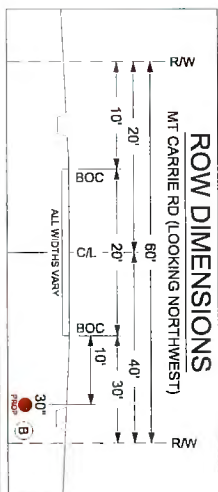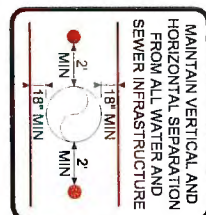

PROPOSED TELEPHONE FACILITIES
ON RIGHT OF WAY OF
COLUMBIA COUNTY
3188 MT CARRIE RD

N/PANX: 386752

AT&T Engineer:


STANLEY, RYAN

Phone: 3522152576



Project #: A05HV01

Sheet #: PRINT 8 OF 13

- ① PROPOSED 48CT BURIED FIBER CABLE (TRENCHED)
- ③ PROPOSED TIER 22 HANDHOLE (30x49) (PLACED)

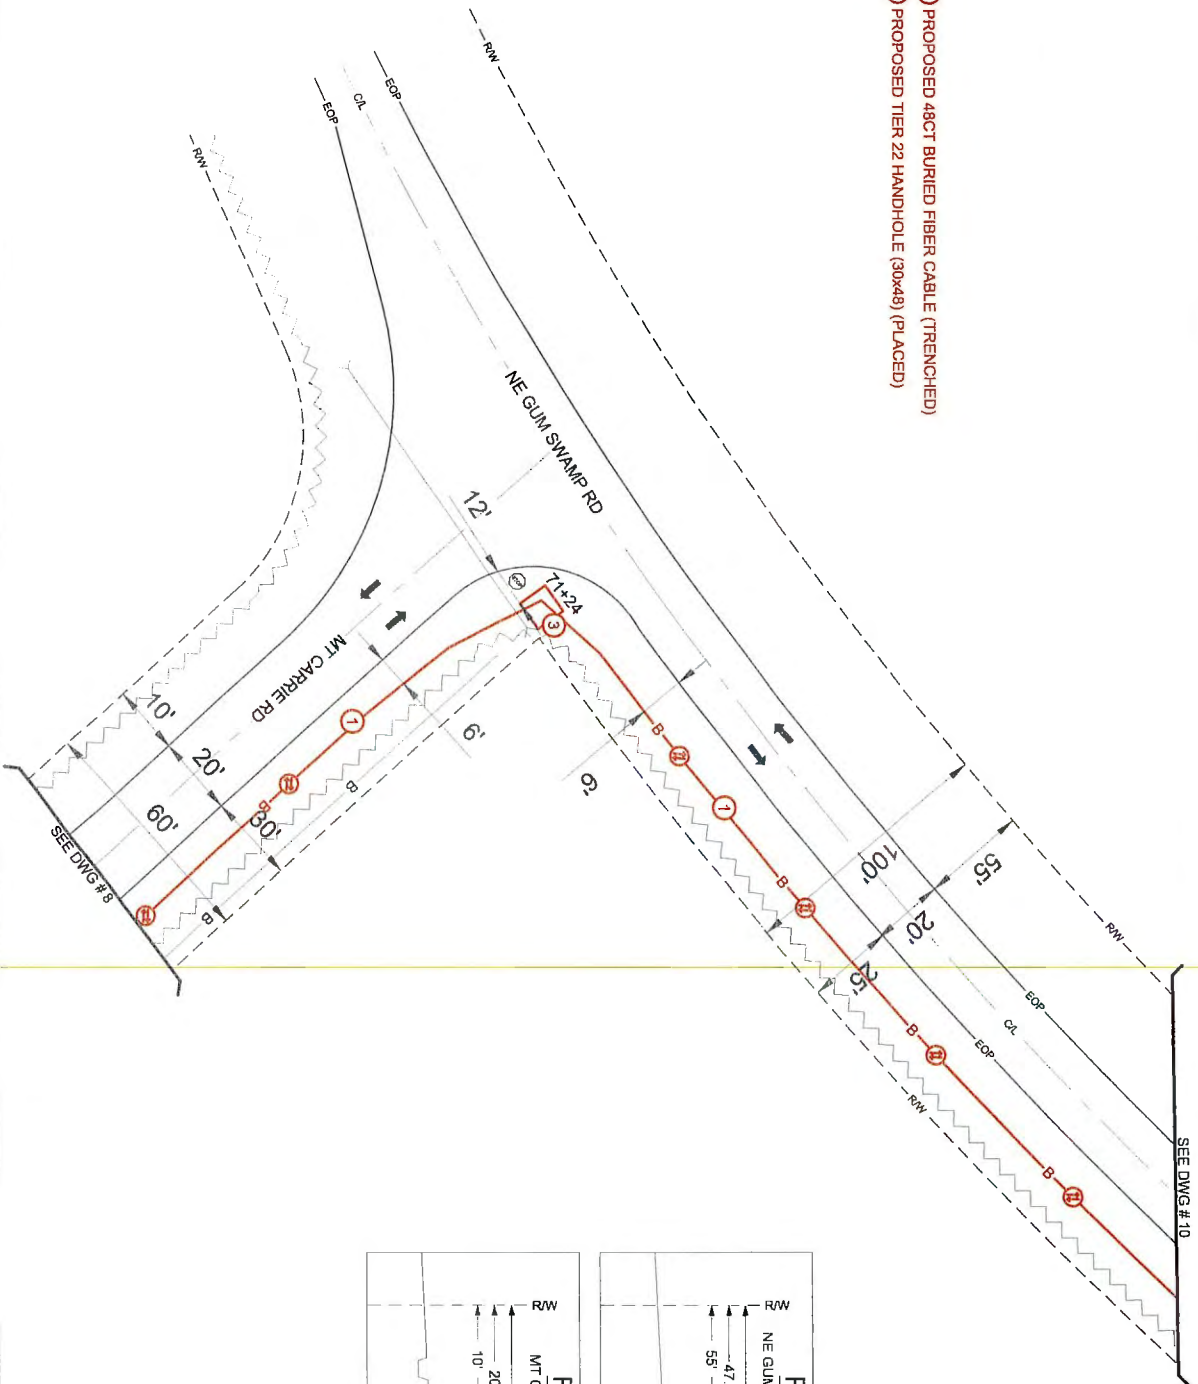


SPEED
LIMIT
25

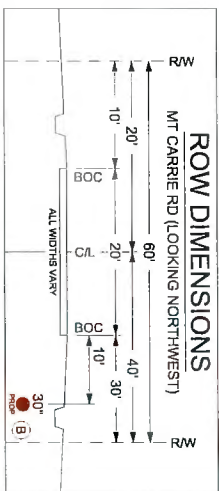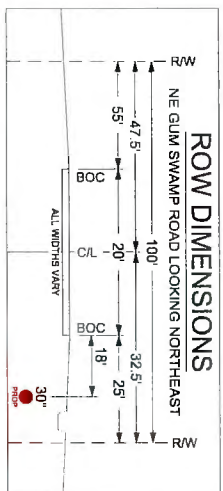


PROPOSED TELEPHONE FACILITIES
ON RIGHT-OF-WAY OF
COLUMBIA COUNTY
3188 MT CARRIE RD

NPANNX: 386752
AT&T Engineer:
STANLEY, RYAN
Phone: 352.215.2576
Project #: A05HVDI
Sheet #: PRINT 9 OF 13

- ① PROPOSED 48CT BURIED FIBER CABLE (PULLED/ TRENCHED)
- ② PROPOSED 20' OF 2" FLEX-PIPE (DBORED)
- ③ PROPOSED TIER 22 HANDHOLE (30x48) (PLACED)

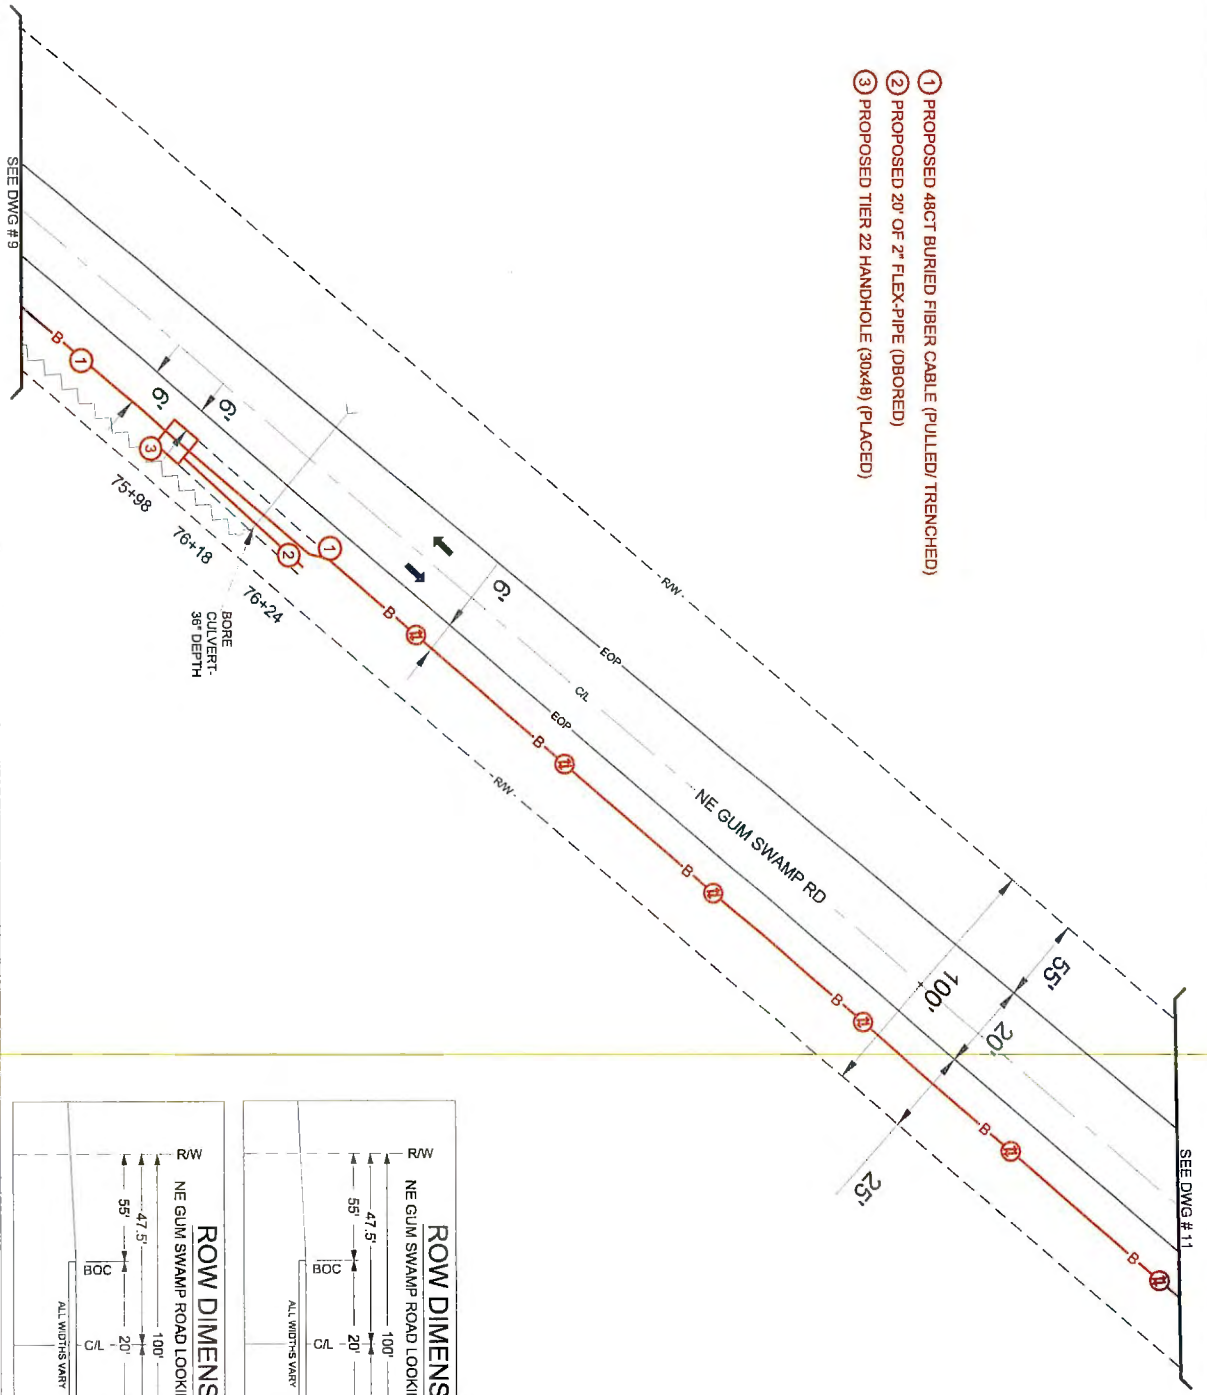


SPEED LIMIT
25

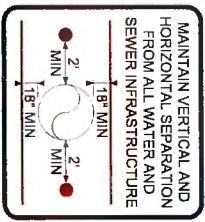


BORE BACKREAMER
SIZE SIZE
2" 4"

ROW DIMENSIONS

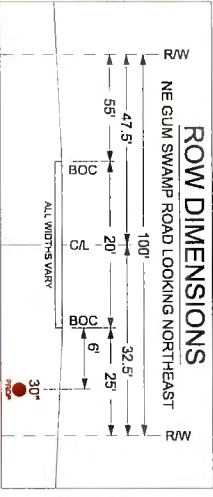

ROW DIMENSIONS

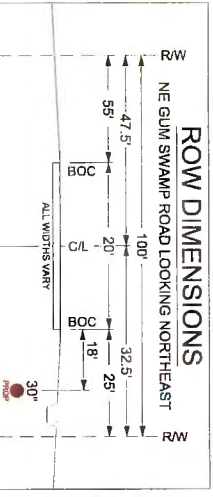

PROPOSED TELEPHONE FACILITIES
ON RIGHT OF WAY OF
COLUMBIA COUNTY

3188 MT CARRIE RD

NPANXX: 386/52

AT&T Engineer: STANLEY, RYAN


Phone: 3522152576

Project #: A05HVDI

Sheet #: PRINT 10 of 13

- ① PROPOSED 48CT BURIED FIBER CABLE (PULLED/ TRENCHED)
- ② PROPOSED 40' OF 4" FLEX-PIPE (DBORED)
- ③ PROPOSED TIER 22 HANDHOLE (30x48) (PLACED)


SEE FDOT SECTION 460'

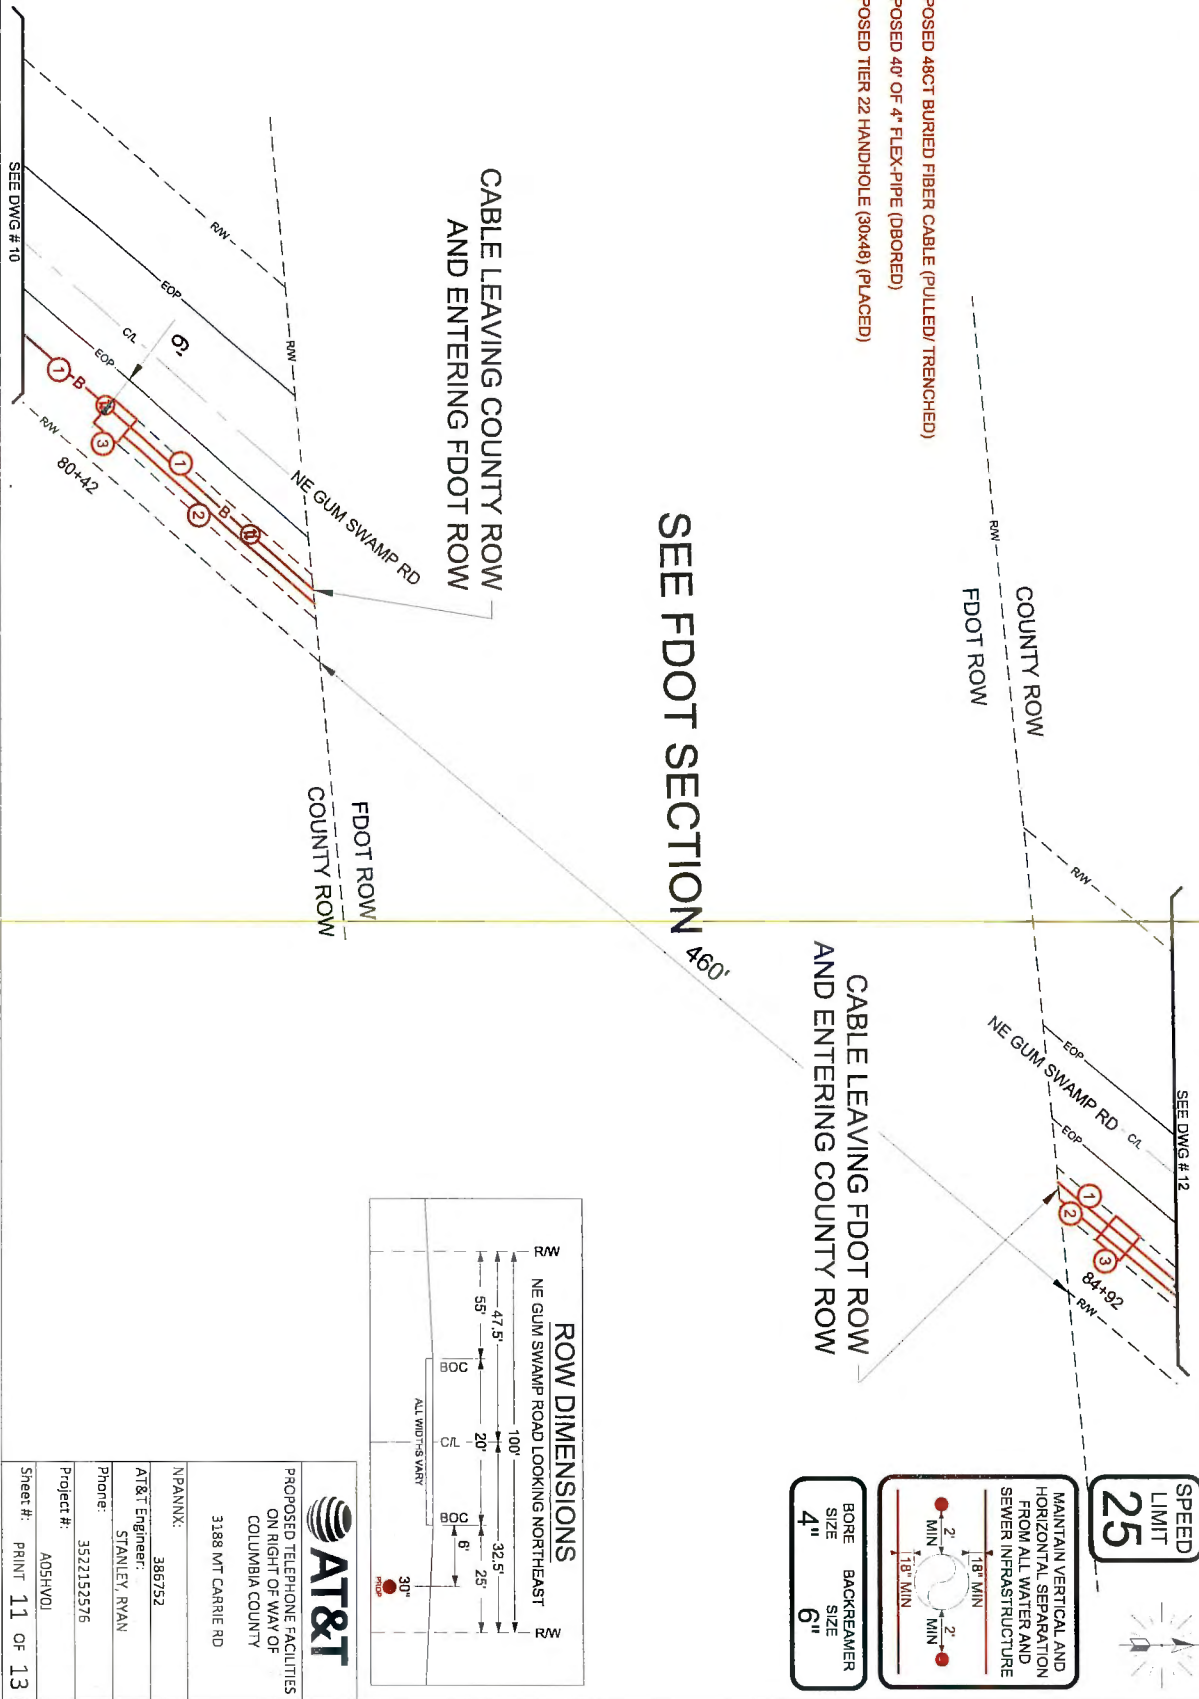

ROW DIMENSIONS	
NE GUM SWAMP ROAD LOOKING NORTHEAST	
100'	32.5'
47.5'	25'
55'	6'
BOC	30'
ALL WIDTHS VARY	

PROPOSED TELEPHONE FACILITIES ON RIGHT OF WAY OF COLUMBIA COUNTY 3188 MT CARRIE RD	
NPANXX:	386752
AT&T Engineer:	STANLEY, RYAN
Phone:	3522152576
Project #:	A05HY01
Sheet #:	PRINT 11 OF 13

- ① PROPOSED 48CT BURIED FIBER CABLE (PULLED/ TRENCHED)
- ② PROPOSED 20" OF 2" FLEX-PIPE (DBORED)
- ③ PROPOSED TIER 22 HANDHOLE (30x48)(PLACED)

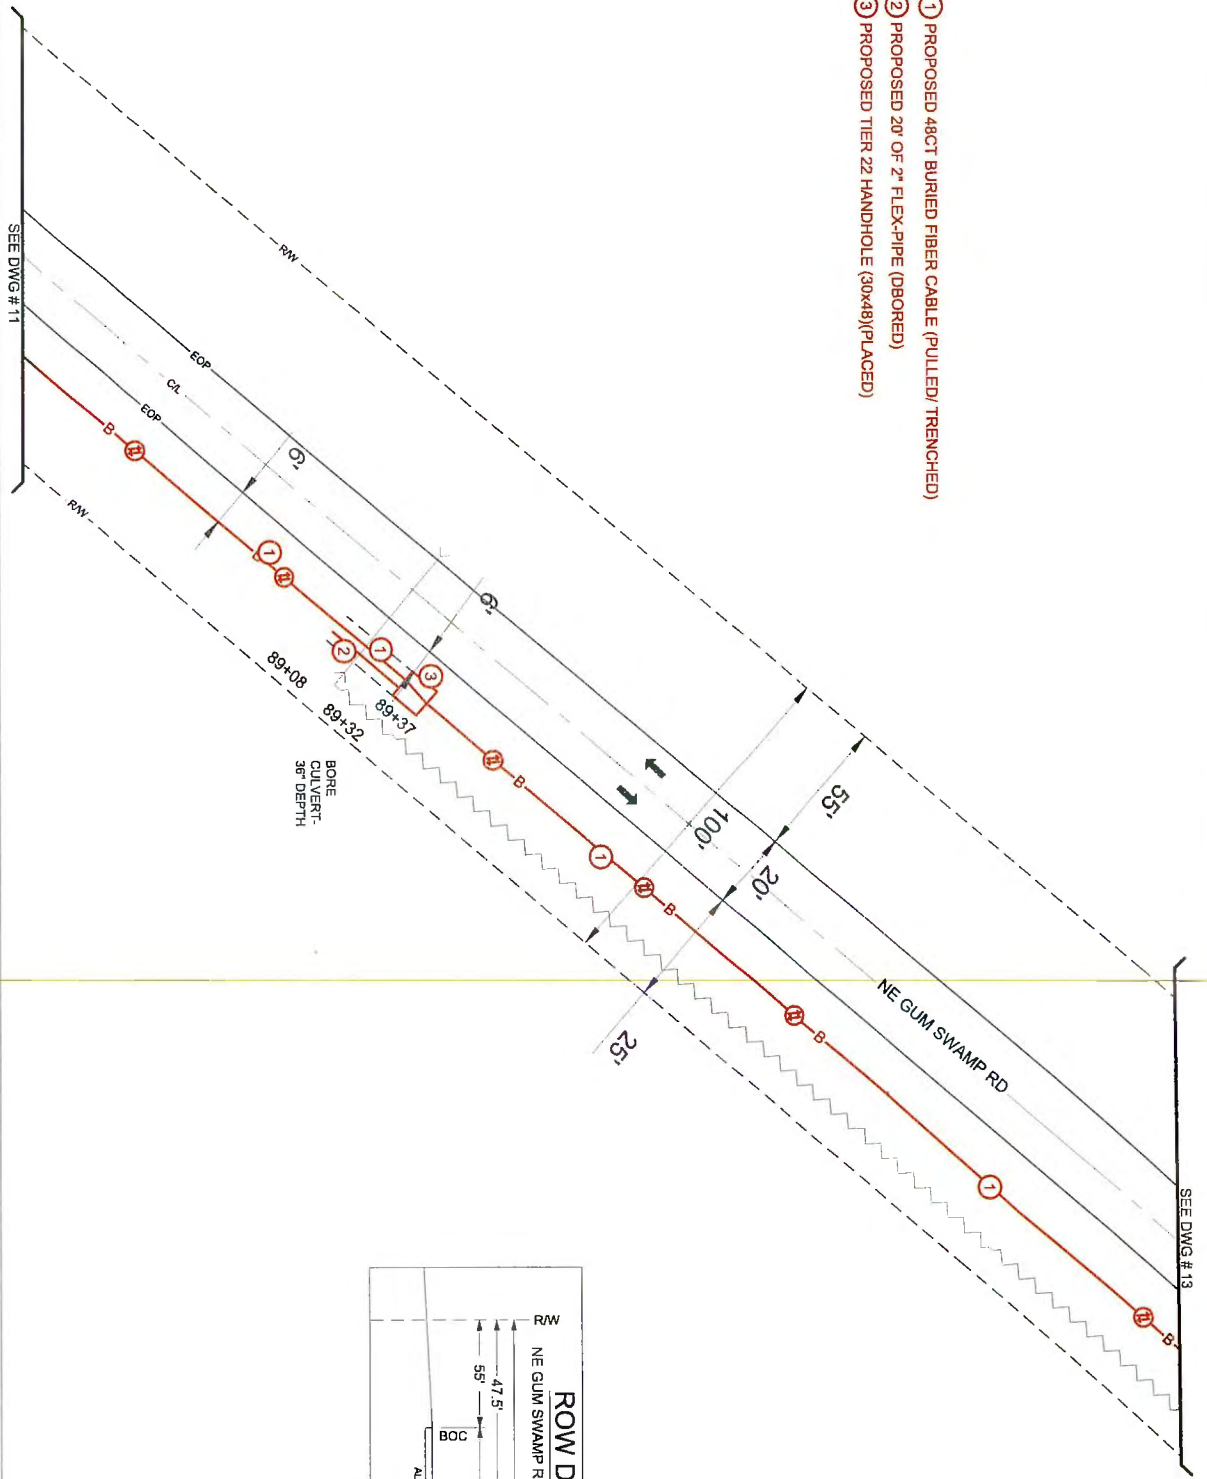

SEE DWG # 13

SPEED LIMIT
25



MAINTAIN VERTICAL AND HORIZONTAL SEPARATION FROM ALL WATER AND SEWER INFRASTRUCTURE


18" MIN

2" MIN

18" MIN

2" MIN

BORE BACKREAMER SIZE 2" 4"

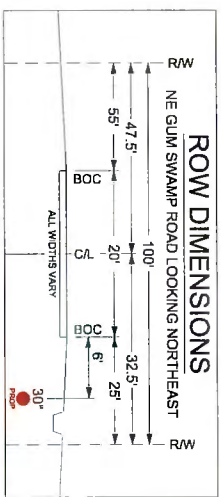

PROPOSED TELEPHONE FACILITIES ON RIGHT OF WAY OF COLUMBIA COUNTY

3188 MT CARRIE RD

NPANX: 386752


AT&T Engineer: STANLEY, RYAN

Phone: 3522152576



Project #: A05HVDI

Sheet #: PRINT 12 of 13

- ① PROPOSED 48CT BURIED FIBER CABLE (TRENCHED)
- ③ PROPOSED TIER 22 HANDHOLE (30x48) (PLACED)

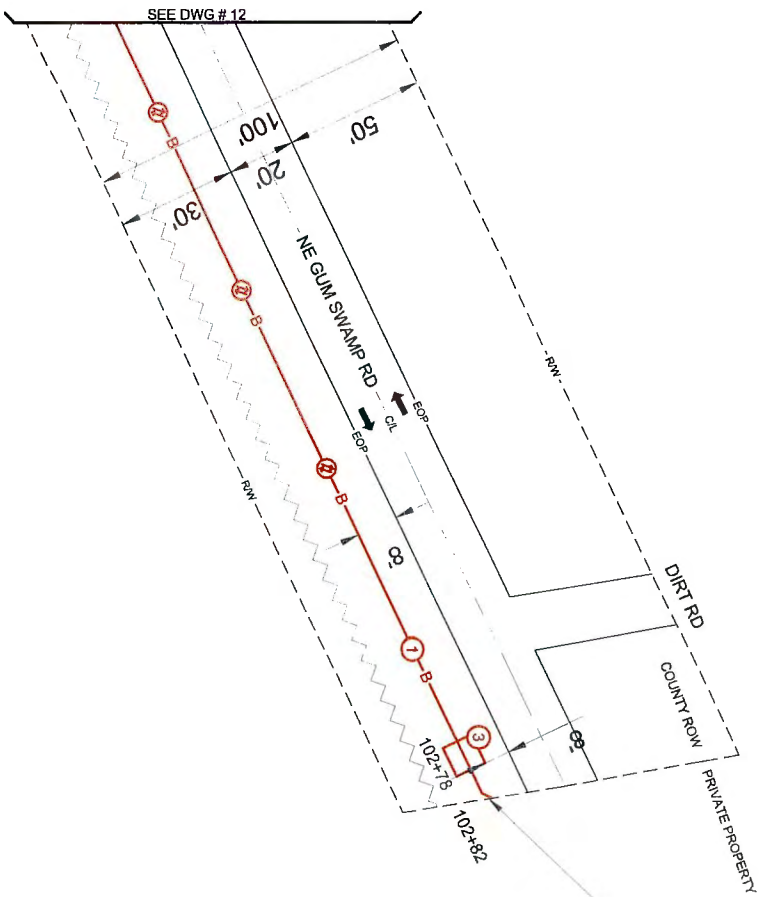


CABLE LEAVING COUNTY ROW
AND ENTERING PRIVATE PROPERTY

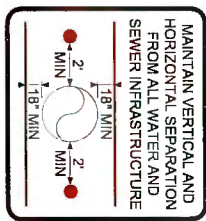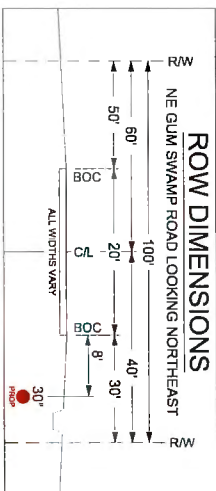

PROPOSED TELEPHONE FACILITIES ON RIGHT OF WAY OF COLUMBIA COUNTY 3188 MT CARRIE RD	
NPANXX:	386752
AT&T Engineer:	STANLEY, RYAN
Phone:	3522152576
Project #:	A05HVDJ
Sheet #:	PRINT 13 OF 13

MT CARRIE RD/ NE GUM SWAMP RD

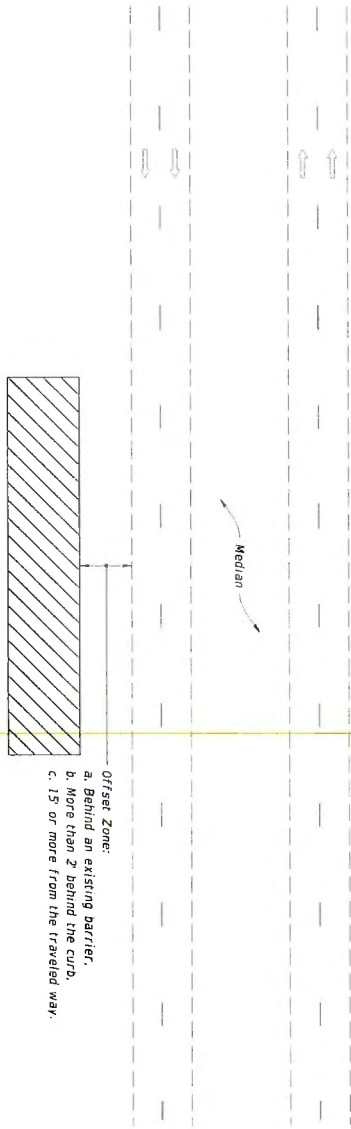

MULTILANE ROADWAY SHOWN, TWO-LANE ROADWAY SIMILAR

NOTES:

1. This Index applies to Two-Lane, Two-Way and Multilane Roadways, including Medians of divided Roadways, with work beyond the shoulder.
2. Use Index 102-502 when the work operation (excluding establishing and terminating the work area) requires that two or more work vehicles cross the Offset Zone in any one hour period.
3. Use Index 102-560 when Work Area encroaches a Sidewalk.

SYMBOLS:

-  Work Area
-  Lane Identification and Direction of Traffic



LAST REVISION	DESCRIPTION:	FDOT	FY 2026-27 STANDARD PLANS	TWO-LANE AND MULTILANE ROADWAY, WORK BEYOND THE SHOULDER	INDEX	SHEET
11/01/20					102-601	1 of 1

LAST REVISION	DESCRIPTION:	INDEX	SHEET
11/01/25		102-602	1 of 2

- NOTE:**
1. This Index applies to Two-Lane, Two-Way and Multilane Roadways, including Medians of divided roadways, with work on the shoulder.
2. L = Taper Length
 X = Work Zone Sign Spacing
 B = Buffer Length
See Index 102-600 for "C", "X", "B", and channelizing device spacing values.
3. Where work activities are between 2' and 15' from the edge of traveled way, the Engineer may omit signs and channelizing devices for work operations 60 minutes or less.
4. When four or more work vehicles enter the through traffic lanes in a one hour period (excluding establishing and terminating the work area), use a flagger or lane closure to accommodate work vehicle ingress and egress.
5. For work less than 2' from the traveled way and work zone speed is greater than 45 MPH, use a lane closure.
6. The "Speeding Fines Doubled When Workers Present" signs (TTC-011A-25) and "End Road Work" Signs (G20-2) along with the associated work zone sign spacing distances may be omitted when the work operation is in place for 24 hours or less.
7. Temporary pavement markings may be omitted when the work operation is in place for 3 days or less.
8. Omit "Shoulder Closed" signs (W21-5a) along with associated work zone sign spacing distances for work on the median.
9. When there is no paved shoulder, the "Worker" sign (W21-1) may be used instead of the "Shoulder Closed" sign (W21-5a).
- SYMBOLS:**
■ Work Area
■ Channelizing Device (See Index 102-600)
□ Work Zone Sign
Lane Identification and Direction of Traffic

MT CARRIE RD/ NE GUM SWAMP RD

SHOULDER WORK LESS THAN 2' FROM THE TRAVELED WAY WITH WORK ZONE SPEED OF 45 MPH OR LESS

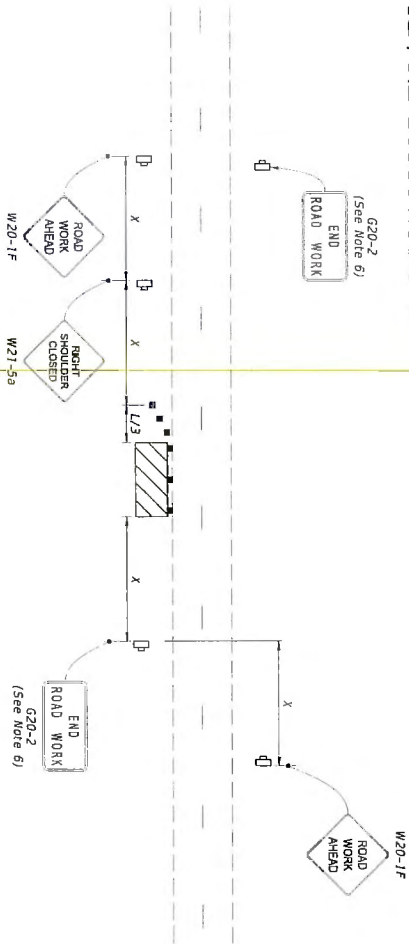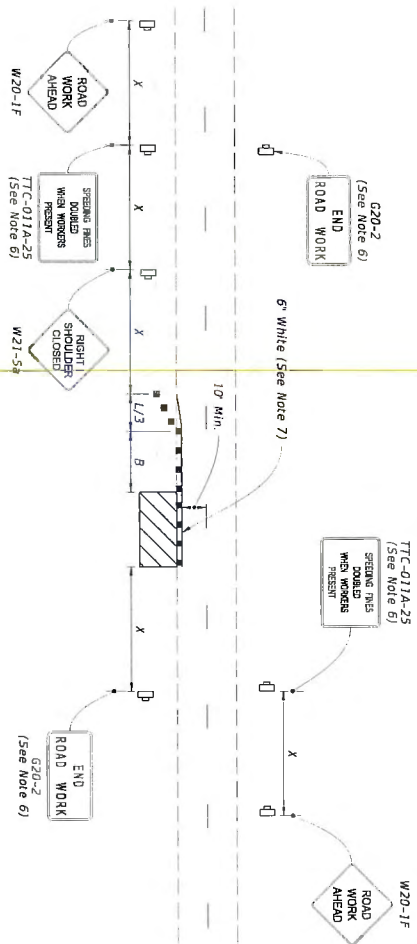

SHOULDER WORK BETWEEN 2' AND 15' FROM THE TRAVELED WAY



MT CARRIE RD/ NE GUM SWAMP RD

GENERAL NOTES:

1. This index applies to two-lane, two-way roadways with work within or near the intersection.
2. X = Work Zone Sign Spacing
See Index 102-600 for "X" and channelizing device spacing values.
3. Optionally, use "Flagger Ahead" sign with text (W20-7A) instead of "Flagger Ahead" sign with symbol (W20-7).
4. If vehicles in a parking zone block the line of sight to TCZ signs, locate and post mount signs in accordance with Index 700-101.
5. If the work area extends across a crosswalk, close the crosswalk in accordance with Index 102-650.
6. For unsignalized intersections, use Temporary Raised Rumble Strips in accordance with Index 102-603. Placement of Rumble Strips and additional signs should begin at FLAGGER sign location.
7. The "End Road Work" signs (G20-2) along with the associated work zone sign distances may be omitted when the work zone will be in place for 24 hours or less.
8. As an option to the "STOP" sign (R1-1) and Restricted Left/Right Turning Movement sign (R3-1 or R3-2), the "SIDE ROAD INTERSECTING THE WORK ZONE" flagging operation from Index 102-600 may be used.

SYMBOLS:

- Work Area
- Channelizing Device (See Index 102-600)
- Work Zone Sign
- Type III Barricade
- Stop Bar
- Flagger
- Lane Identification and Direction of Traffic

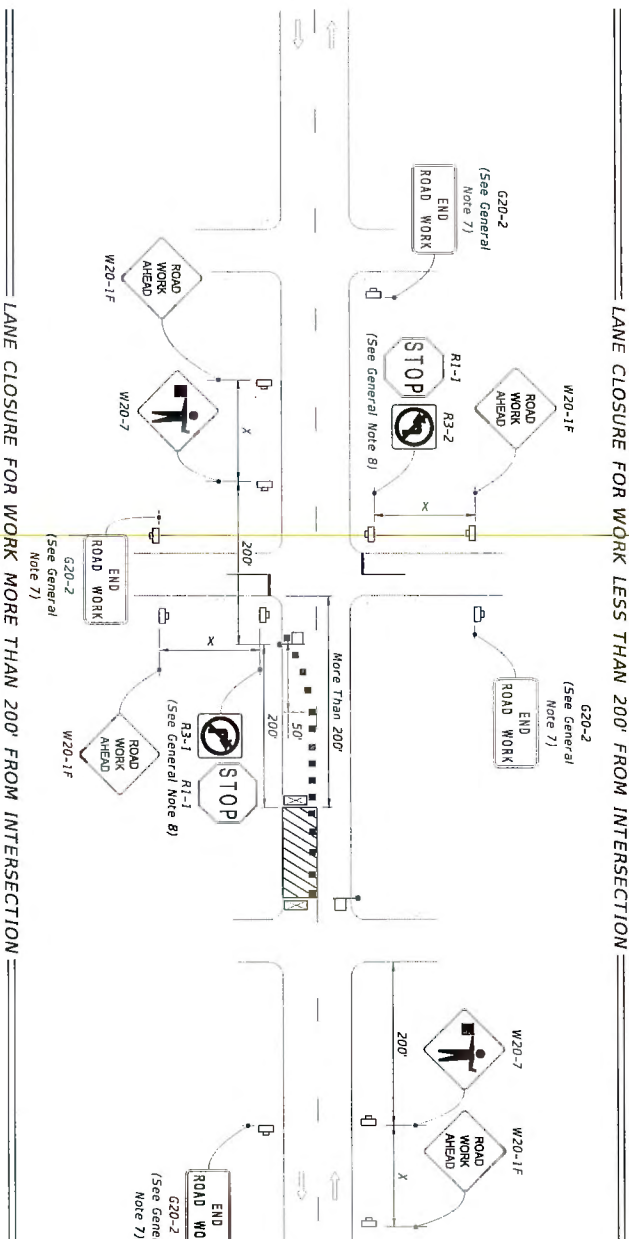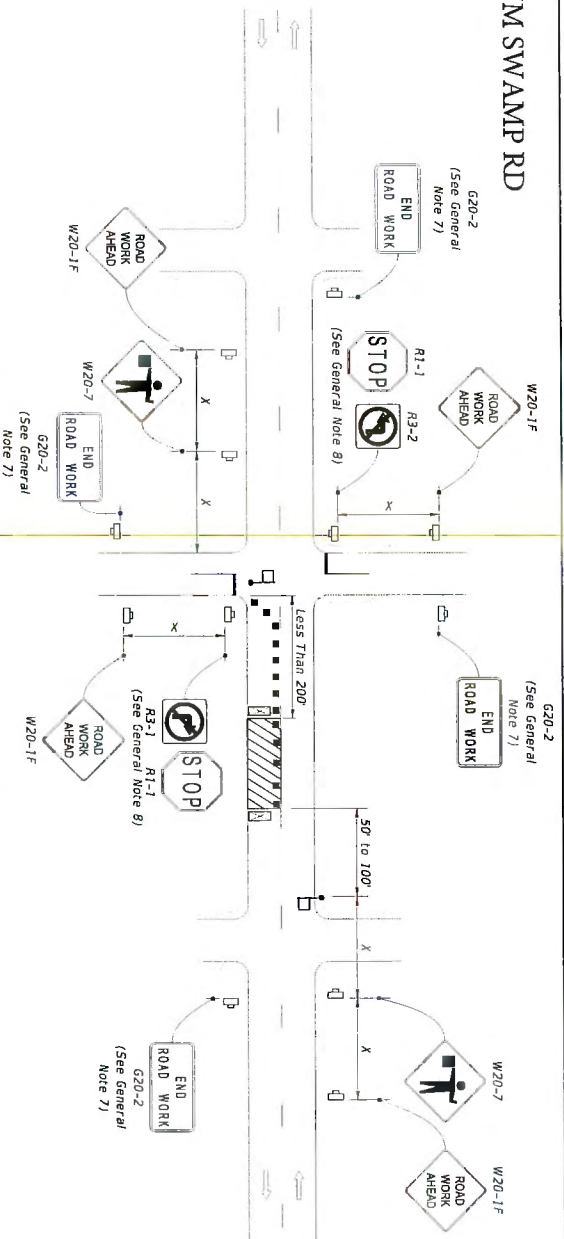

LAST REVISION	DESCRIPTION	INDEX	SHEET
11/01/22		102-604	1 of 2

FDOT
STANDARD PLANS

FY 2026-27
TWO-LANE, TWO-WAY, INTERSECTION WORK