

COLUMBIA COUNTY BOARD OF COUNTY COMMISSIONERS

AGENDA ITEM REQUEST FORM

Department: Public Works

Meeting Date: 10/1/2026

1. Nature and purpose of agenda item:

Utility permit from FP&L remove and replace poles at the various locations. (See map)

2. Recommended Motion/Action:

Approve

3. Fiscal impact on current budget:

This item has no effect on the current budget.

COLUMBIA COUNTY BOARD OF COUNTY COMISSIONERS UTILITY PERMIT

Date: 9/11/26 Permit No. 260105 County Road _____ Section No. _____

Permittee Florida Power & Light Monica.Coleman@fpl.com

Address 9001 Ellis Rd, Melbourne, FL 32904 Telephone Number 321-726-4835

Requesting permission from Columbia County, Florida, hereinafter called the County, to contract, operate and maintain remove and replace 7 poles on NW Chadley, SW Vista, SW Shady Ln, SW Magical Ter, S Riddle Rd, Dekle Rd

FROM: multiple locations TO: Multiple locations

Submitted for the Utility Owner by: Monica Coleman - Permit Admin

Typed Name & Title

Signature

Date

1. Permittee declares that prior to filing this application it has determined the location of all existing utilities, both aerial and underground and the accurate locations are shown on the plans attached hereto and made a part of this application. Proposed work is within corporate limits of Municipality: YES (☒) NO (☐). If YES: LAKE CITY (☐) FORT WHITE (☐). A letter of notification was mailed on 08/26/26 to the following utility owners AT&T, Lake City Gas/Public Works, Comcast Cable, Windstream, MCI

2. The Columbia County Public Works Director shall be notified twenty-four (24) hours prior to starting work and again immediately upon completion of work. The Public Works Director is Kevin Kirby, located at 607 NW Quinten St, Lake City, FL 32025 Telephone Number 386-758-1019. The PERMITTEE's employee responsible for Maintenance of Traffic is _____ Telephone Number _____ (This name may be provided at the time of the 24 hour notice to starting work.)

3. This PERMITTEE shall commence actual construction in good faith within 60 days after issuance of permit, and shall be completed within 60 days after permitted work has begun. If the beginning date is more than 60 days from date of permit approval, then PERMITTEE must review the permit with the Columbia County Public Works Director to make sure no changes have occurred in the transportation facility that would affect the permitted construction.

4. The construction and maintenance of such utility shall not interfere with the property and rights of a prior PERMITTEE.

5. It is expressly stipulated that this permit is a license for permissive use only and that the placing of utilities upon public property pursuant to this permit shall not operate to create or vest any property right in said holder.

6. Pursuant to Section 337-403(1), Florida Statutes, whenever necessary for the construction, repair, improvement, maintenance, safe and efficient operation, alteration or relocation of all, or any portion of said transportation facility as determined by the Columbia County Public Works Director and/or County Engineer, any or all utilities and appurtenances authorized hereunder, shall be immediately removed from said transportation facility or reset or

relocated thereon as required by the Columbia County Public Works Director and/or County Engineer and at the expense of the PERMITTEE.

7. In case of non-compliance with the County's requirements in effect as of the approval date of this permit, this permit void and the facility will have to be brought into compliance or removed from the right of way at no cost to the County.

8. It is understood and agreed that the rights and privileges herein set out are granted only to the extent of the County's right, title and interest in the land to be entered upon and used by the PERMITTEE, and the PERMITTEE will, at all times, and to the extent permitted by law, assume all risk of and indemnify, defend, and save harmless Columbia County, Florida from any and all loss, damage, cost or expense arising in any manner on account of the exercise or attempted exercise by said PERMITTEE of the aforesaid right and privileges.

9. During construction, all safety regulations of the County shall be observed and the PERMITTEE must take measures, including pacing and the display of safety devices that may be necessary in order to safely conduct the public through the project area in accordance with the Federal Manual on Uniform Traffic Control Devices, as amended for highways.

10. Should the PERMITTEE be desirous of keeping its utilities in place and out of service, the PERMITTEE, by execution of this permit acknowledges its present and continuing ownership of its utilities located between _____ and _____ within the County's right of way as set forth above. PERMITTEE, as its sole expense, shall promptly remove said out of service utilities whenever Columbia County Public Works Director and/or County Engineer determines said removal is in the public interest.

11. Special instructions: Minimum cover of thirty inches (30") will be required at all locations. Columbia County will not be financially responsible for any damage to facilities with less than thirty inches (30") cover. Cables shall not be located within driveway ditches.

12. Additional Stipulations: _____

* This permit does not give permission for work outside of Columbia County Right of Way.

Permission must be obtained from land owner to work on private property.

It is understood and agreed that commencement by the PERMITTEE is acknowledgment and acceptance of the binding nature of these specialist instructions.

Submitted By: Monica Coleman
Per _____

Place Corporate Seal

MD Coleman

Signature and Title - Permit Admin

Attested

Utilities Permit
Page three
Revised: 8/17/00

Recommended for Approval:

Signature: _____

Title: _____

Date: _____

Approval by Board of County Commissioners, Columbia County, Florida:

YES () NO ()

Date Approved: _____

Chairman's Signature: _____


FEEDERS: 06131

☐ INACCESSIBLE ☐ 12KV ☒ 13 KV ☐ FUTURE 23KV ☐ 23KV ☐ FUTURE 25KV ☐ 25KV ☐ SALT SPRAY ☐ ROCK

COLUMBIA COUNTY

DESCRIPTION OF WORK
THE PURPOSE OF THIS JOB IS TO REPLACE 7 WOOD POLES, 3 ANCHORS, 6 DOWN GUYS, AND 2 RISERS.

- GENERAL NOTES**
- CALL SUNSHINE @ 1-800-432-4770 48 HRS BEFORE CONSTRUCTION BEGINS
 - THE PERMIT SHALL BE ON SITE AT ALL TIMES DURING CONSTRUCTION
 - RESTORE AREA WITHIN 30 DAYS OF CONSTRUCTION BEFORE REQUESTING THE FINAL INSPECTION

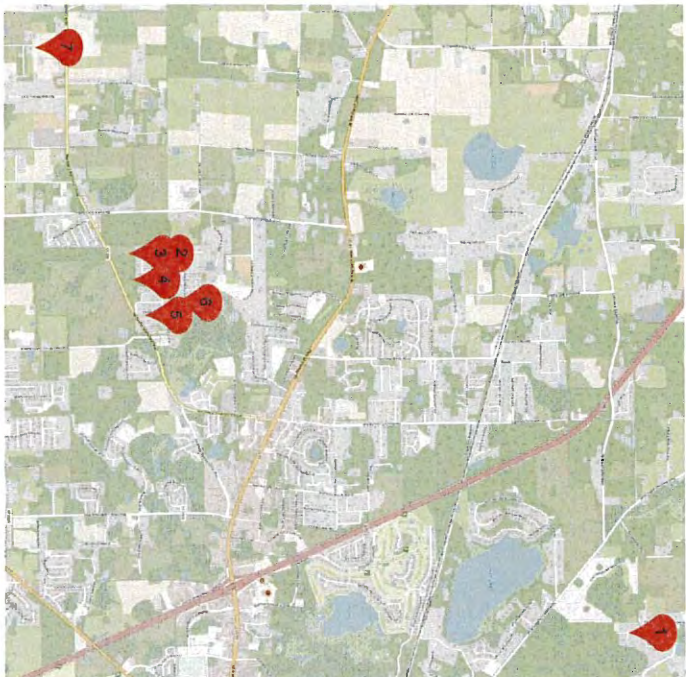

American Disabilities Act
If pole placement location does not meet the minimum single point distance of 32' from edge of curb or back of sidewalk, contact your Production Lead, for further instructions.

ALL POLE LOCATIONS WILL COMPLY WITH ADA REQUIREMENTS FOR WHEEL CHAIR ACCESS.

FPL CONSTRUCTION SYMBOLS

- RIGHT-OF-WAY / ROW
- EDGE OF PAVEMENT / EOP
- PROPOSED WOOD POLE
- EXISTING WOOD POLE
- PROPOSED DOWNGUY & ANCHOR
- EXISTING DOWNGUY & ANCHOR
- EXISTING RISER

ENVIRONMENTAL CONCERNS: NO KNOWN ENVIRONMENTAL CONCERNS.

CALL SUNSHINE #811 48 HOURS BEFORE YOU DIG

LOCATE MARKINGS COLOR CODE

RED	ELECTRIC	BLUE	WATER
YELLOW	GAS/STEAM	GREEN	SEWER
PINK	TRIP SURVEY MARKING	ORANGE	CABLE TV
WHITE	PROPOSED EXCAVATION		

COORDINATION WITH FOREIGN UTILITIES TO TAKE PLACE PRIOR TO CONSTRUCTION FOR MARK UTILITY SPECIFIC CLEARANCES AND CLEAR-ZONE REQUIREMENTS

PLEASE BE ADVISED THAT RECEIPT OF THIS DRAWING AND/OR SURVEY, WHICH IS AN APPROXIMATION, DOES NOT RELIEVE YOU OF ANY STATUTORY OBLIGATIONS, INCLUDING THE PROVISIONS CONTAINED IN SECTION 556, FLORIDA STATUTES. CALL 811 (SUNSHINE811) PRIOR TO ANY EXCAVATION ACTIVITIES.


AS-BUILT CREW PRINT		AS-BUILT COPY	
Foreman's Date	Initials	Cert. Date	
Job CERTIFIED COMPLETED as shown on this AS-BUILT print. Material changes shown on NCS.			
Supervisor's Signature	Date		
All required permits have been obtained & verified on file within FPL. Permits are shown at all locations.			
Foreman's Signature	Date		
Requested Tel. Co. Sec. Order #	Requested Tel. Co. Transfer #	Requested CATV Transfer #	
DESIGNMENT #	Time Work #	Time Account #	Time Sheet # (Req'd if)
DISPATCH/STAKE #	City/Spec. Work #	Work with SMDT #	Survey/Scale #
POLE LINE FT.	POLE LINE FT. ON TRNSM. POLLS.	TRENCH FT.	DUCT BANK FT.
CITY	COUNTY NO. & COUNTY AVE	STATE ROAD	RAA
WMD	RR KING	DR. DIST.	TRANSN.
			
Job Owner:	Dillon Engel	M/A: NF	
Designer:	Andrea Gonzalez	F306131, 6134-2023PI POLE INSPECTION	
Date:	9/10/2026	VAR 7 NASH SUB, LAKE CRY, 32055	
Scale:	NTS	DWG No. WR_15027625_8X11 PIP.xml	Map No.
VAR 15027625		Page 1 of 10	

FEEDERS: 06131

☐ INACCESSIBLE ☐ 12KV ☒ 13 KV ☐ FUTURE 23KV ☐ 23KV ☐ FUTURE 25KV ☐ 25KV ☐ SALT SPRAY ☐ ROCK

CONSTRUCTION NOTES:
LOCATION 1:
REPLACE WOOD POLE AND REPLACE 1
ANCHOR, 2 DOWN GUYS, AND 1 RISER.

40/5 1965 J RM
45/3 J INST
10"-15' LD INST
2-5/16" INST
2" U-GRD 25' INST
10"-15' LD RM
2-5/16" RM
2" U-GRD 25' RM
SUGGESTED MOT: 604.

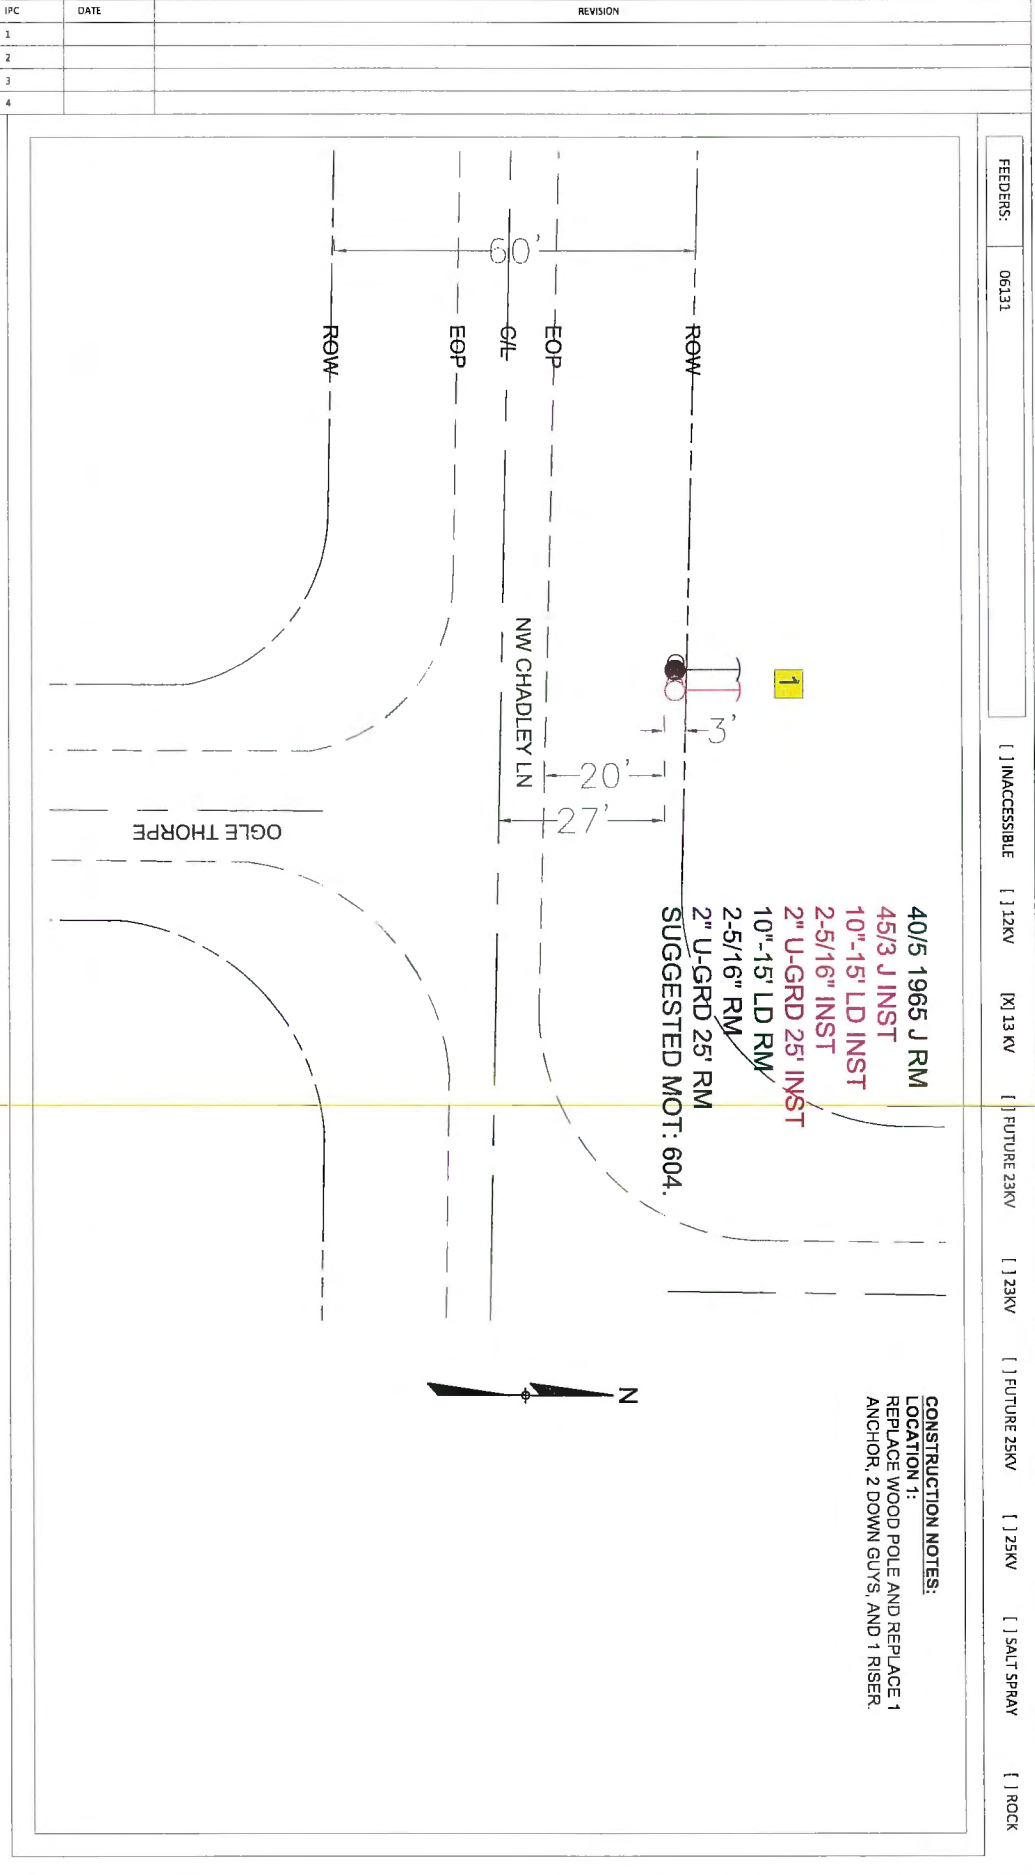

AS-BUILT CREW PRINT		AS-BUILT COPY	
Foreman's	Date	Includes	Cert. Date
Job CERTIFIED COMPLETED as shown on this AS-BUILT print.			
Material changes shown on NOS.			
Supervisor's Signature	Date	Supervisor's Signature	Date
All required ground rods have been driven & verified to be within FPL standards. Values are shown at all locations.			
Foreman's Signature	Date	Requested Tel. Co. Set Point? []	Requested Tel. Co. Transfer? [X]
SEGMENT []		Tree Work? []	Tree Staking Request? []
DESIGNER/STAFF []	CT/Special Mgmt []	Work with SHOT []	Survey/Scale? [X]
POLE LINE FT.	POLE LINE FT. ON TRANS. POLES	TRENCH FT.	DUCT BANK FT.
CITY []	COUNTY RD. NO. [X]	COUNTY A/R []	STATE ROAD []
WIND []	RR RING []	DR. DIST. []	TRANS. []
Requester City Transfer? []		Request City Transfer? []	
Job Owner: Dillon Engel		M/A: NF	Township: 03 Range: 16 Section: 14
Designer: Andrea Gontzler	Date: 9/10/2026	F306131, 6134-2023PI POLE INSPECTION	
Scale: NTS	VAR 7 NASH SUBJ. LAKE CITY, 32055	Dwg No. WR 15027625 - BX11 PIP.xml	Map No. LC1150
WR 15027625		Page 2 of 10	



FEEDERS: 06131

☐ INACCESSIBLE

☐ 12KV

☒ 13 KV

☐ FUTURE 23KV

☐ 23KV

☐ FUTURE 25KV

☐ 25KV

☐ SALT SPRAY

☐ ROCK


CONSTRUCTION NOTES:
LOCATION 2:
REPLACE WOOD POLE.

114' N TO SW SHADY LN



40/5 J RM
40/3 J INST
SUGGESTED MOT: 604.

2

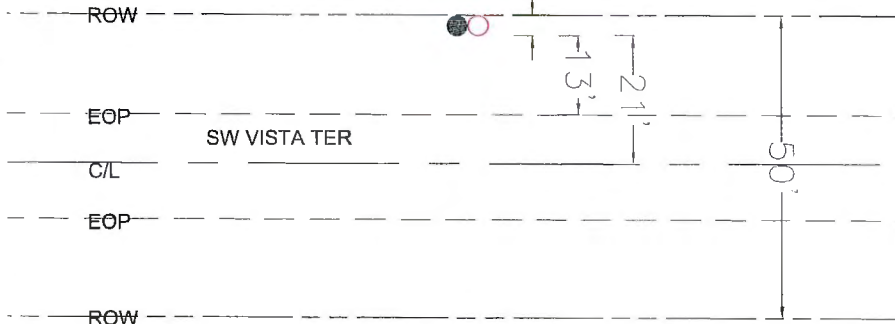

REVISION

DATE

IPC

1
2
3
4

AS-BUILT CREW PRINT

AS-BUILT COPY

Foreman's Date

Job CERTIFIED COMPLETED as shown on this AS-BUILT print.

Material changes shown on NOS.

Supervisor's Signature Date

Foreman's Signature Date

DESIGNER/TRAFFIC []

Tree Work? []

Tree Access? []

Tree Sealing Required? []

Job Owner:

Designer:

Date:

Scale: NTS

VAR 7 NASH SUBJ. LAKE CITY, 32055

DWG. No. WR_15027625_8X11 PIP XML

Map No. LFT138

Page 3 of 10



FPL

M/A: NF


Township: 04

Range: 16

Section: 05

FEEDERS: 06131 ☐ INACCESSIBLE ☐ 12KV ☒ 13 KV ☐ FUTURE 23KV ☐ 23KV ☐ FUTURE 25KV ☐ 25KV ☐ SALT SPRAY ☐ ROCK

CONSTRUCTION NOTES:
 LOCATION 3:
 REPLACE WOOD POLE.

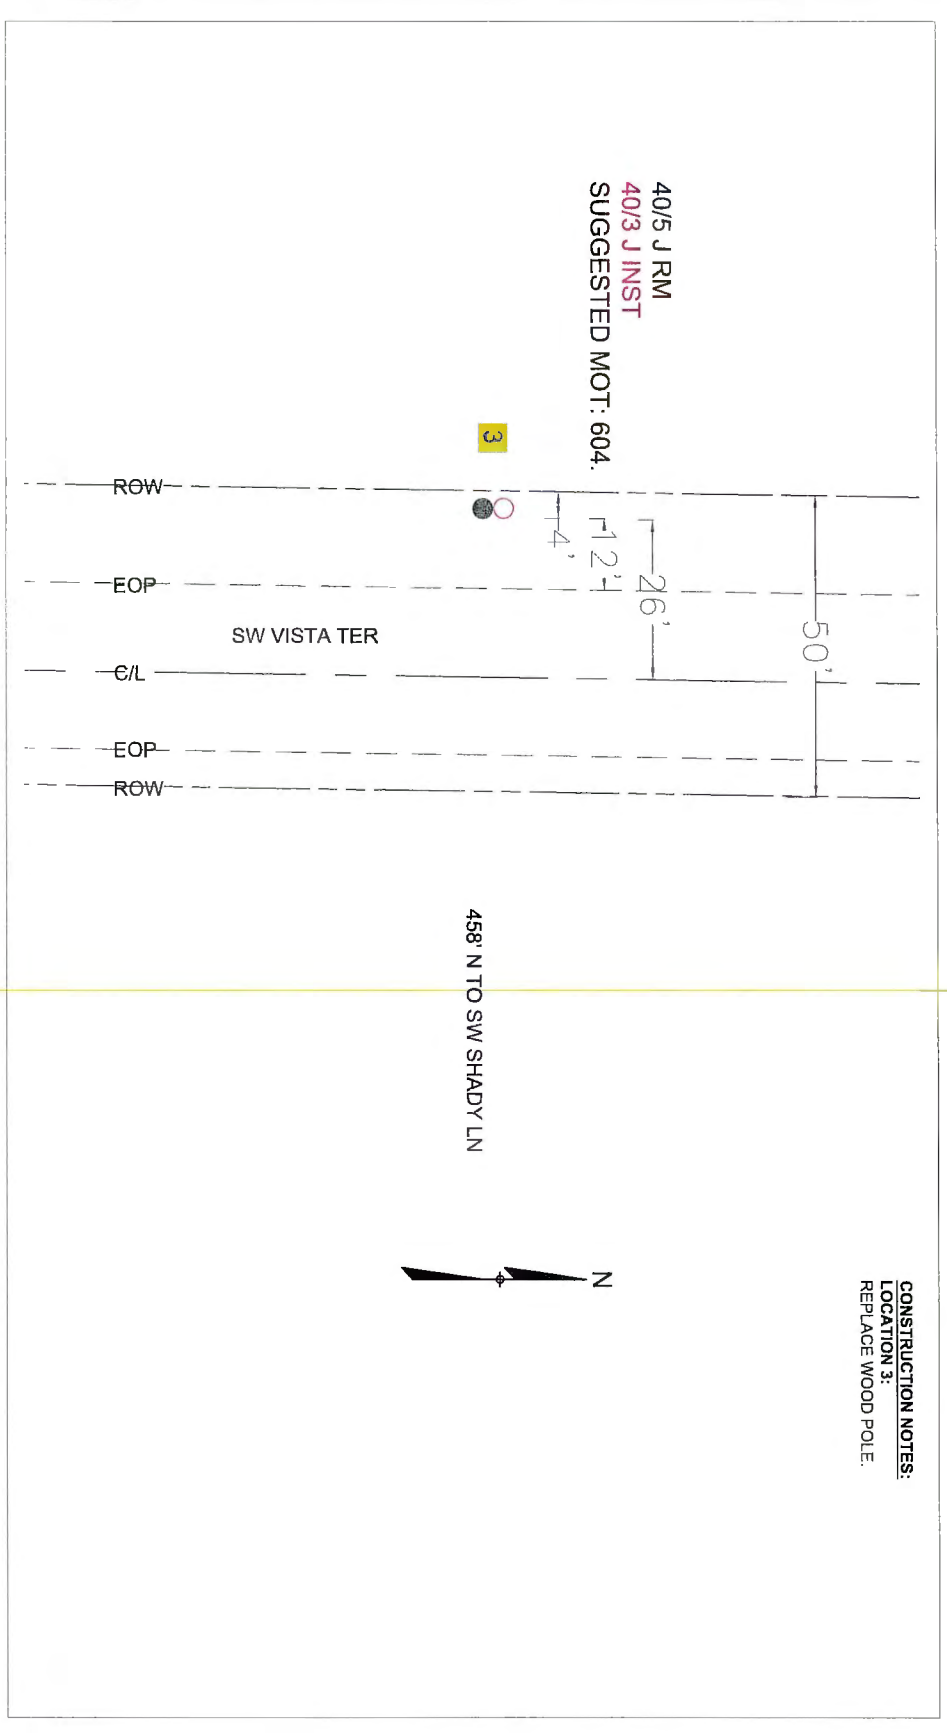

AS-BUILT CREW PRINT		AS-BUILT COPY	
Foreman's	Date	Initials	Cert. Date
Job CERTIFIED CORRECTED as shown on this AS-BUILT print. Material changes shown on NOS.			
Supervisor's Signature	Date	Date	
All required ground rods have been driven & verified to be within FPL standards. Values are shown at all locations.			
Foreman's Signature	Date	Date	
Basement? ☐	Tree Work? ☐	Tree Access? ☐	Tree Staking Req'd? ☐
DISCONNECTION? ☐	CUT/Special Mtg? ☐	Work with SHOT? ☐	Survey/Stamp? ☐
POLE LINE FT:	POLE LINE FT. ON TRANS. POLES	TRENCH FT:	DUCT BANK FT:
CITY: ☐	COUNTY RD. [X]	COUNTY AIR [X]	STATE ROAD [X]
PERMIT REQ'D:	WPD [X]	RR RMC [X]	DR. DIST. [X]
Requested Tel. Co. Set Point? ☐	Requested Tel. Co. Transfer? ☐	Request CATV Transfer? ☐	
		Job Owner: Dillon Engel Designer: Andrea Gonzalez Date: 9/10/2016 Scale: NTS	M/A: NF Township: 04 Range: 16 Section: 05 F306131, 6134-2025P POLE INSPECTION VAR 7 NASH SUB, LAKE CITY, 32055 DWG No. WR_15027625_8X11 P/P, xmi Map No. LE1138 WR 15027625

FEEDERS:		06131		☐ INACCESSIBLE		☐ 12KV		☒ 13 KV		☐ FUTURE 23KV		☐ 23KV		☐ FUTURE 25KV		☐ 25KV		☐ SALT SPRAY		☐ ROCK	
----------	--	-------	--	---------------------------------------	--	-------------------------------	--	---	--	--------------------------------------	--	-------------------------------	--	--------------------------------------	--	-------------------------------	--	-------------------------------------	--	-------------------------------	--

CONSTRUCTION NOTES:
LOCATION 4:
 REPLACE WOOD POLE.

40/5 J RM
45/3 J INST
SUGGESTED MOT: 604.

AS-BUILT CREW PRINT		AS-BUILT COPY	
Foreman's	Date	Inside	Circ Date
Job CERTIFIED COMPLETED as shown on this AS-BUILT print. Material changes shown on NOS.			
Supervisor's Signature _____ Date _____		AS-BUILT COPY	
All required ground rods have been driven & verified to be within FPL standards. Values are shown at all locations.			
Foreman's Signature _____ Date _____		Date _____	

ASSESSMENT 1		Tree Work 1		Tree Account 1		Tree Staking Req'd 1	
DESIGNER/STAKE 1	CT/Spec'd Mot? 1	Work with SMO? 1	Survey/Scout 1				
POLE LINE FT:	POLE LINE FT. ON TRANS. POLES	TRENCH FT:	DUCT BANK FT:				
CITY 1	COUNTY RD. 1	COUNTY AVE 1	STATE ROAD 1	PA 1			
PERMIT REC'D:	WMO 1	RR KING 1	DR. DIST. 1	TRANS. 1			
Requested Tel. Co. Set Point? 1	Requested Tel. Co. Transfer? 1	Request CATV Transfer? 1					

FPL


Job Owner: Dillon Engel
 Designer: Andrea Gonzalez
 Date: 9/10/2026
 Scale: NTS

M/A: NF
 Township: 04
 Range: 16
 Section: 05

F306131, 6134 -2025PI POLE INSPECTION
 VAR 7 NASH SUB, LAKE CITY, 32055
 DWG No. WR_15027625_0X11 PIP. KM1
 Map No. LF1138

Page 5 of 10

FEEDERS: 06131 ☐ INACCESSIBLE ☐ 12KV ☒ 13 KV ☐ FUTURE 23KV ☐ 23KV ☐ FUTURE 25KV ☐ 25KV ☐ SALT SPRAY ☐ ROCK

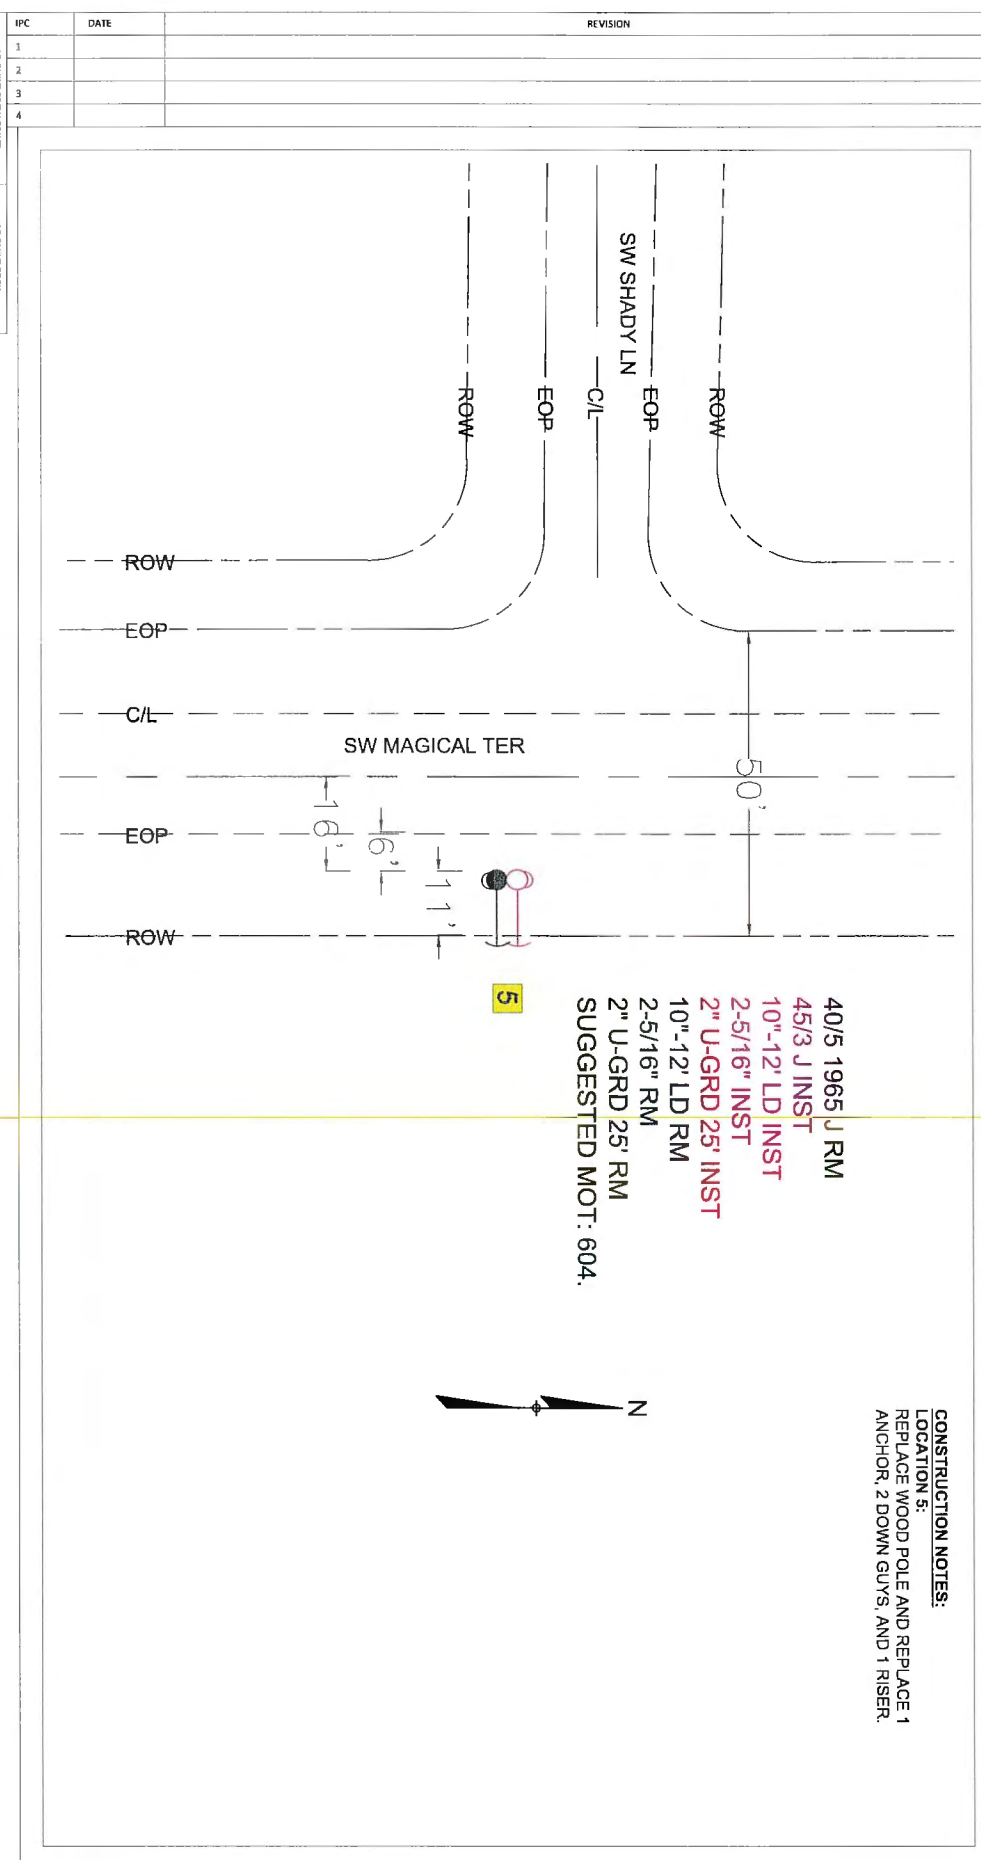

40/5 1965 J RM
 45/3 J INST
 10"-12' LD INST
 2-5/16" INST
 2" U-GRD 25' INST
 10"-12' LD RM
 2-5/16" RM
 2" U-GRD 25' RM
 SUGGESTED MOT: 604.


CONSTRUCTION NOTES:
 LOCATION 5:
 REPLACE WOOD POLE AND REPLACE 1
 ANCHOR, 2 DOWN GUYS, AND 1 RISER.

FOREMAN'S		DATE		INCHES		CART. DATE	
JOB CERTIFIED COMPLETED as shown on this AS-BUILT print.							
Material Changes shown on NOS.							
SUPERVISOR'S SIGNATURE				DATE			
All required ground rods have been driven & verified to be within PPL standards. Values are shown at all locations.							
FOREMAN'S SIGNATURE				DATE			
EASEMENT 1		Tree Work 1		Tree Access 1		Tree Sealing Req'd 1	
DESIGNER/DATE 1		CT/SPECIAL MHT 1		WORK WITH SMOOT 1		Survey/Sealer RM	
POLE LINE FT.		POLE LINE FT. ON TRANSM. POLES		TRENCH FT.		DUCT BANK FT.	
CITY 1		COUNTY RD. 1		STATE ROAD 1		FPA 1	
PERMIT REQ'D:		RR RING 1		DP DIST 1		TRANSM. 1	
Requested Tel. Co. Set Poles 1		Requested Tel. Co. Transfer 1		Request Cnty Transfer 1			
				Job Owner: Dillon Engel Designer: Andrea Gonzalez Date: 9/10/2026 Scale: NTS M/A: NF Township: 04 Range: 16 Section: 04 F306131, 6134-2025P POLE INSPECTION VAR 7 NASH SUB, LAKE CITY, 32055 DWG No. WR_15027625_8X11 PIP.xml Map No. LFI138 WR 15027625 Page 5 of 10			

FEEDERS: 06131 ☐ INACCESSIBLE ☐ 12KV ☒ 13 KV ☐ FUTURE 23KV ☐ 23KV ☐ FUTURE 25KV ☐ 25KV ☐ SALT SPRAY ☐ ROCK

CONSTRUCTION NOTES:
 LOCATION 8:
 REPLACE WOOD POLE AND REPLACE 1
 ANCHOR AND 2 DOWN GUYS.

40/5 J RM
 45/3 J INST
 10"-15' LD INST
 2-5/16" INST
 10"-15' LD RM
 2-5/16" RM
 SUGGESTED MOT: 604.

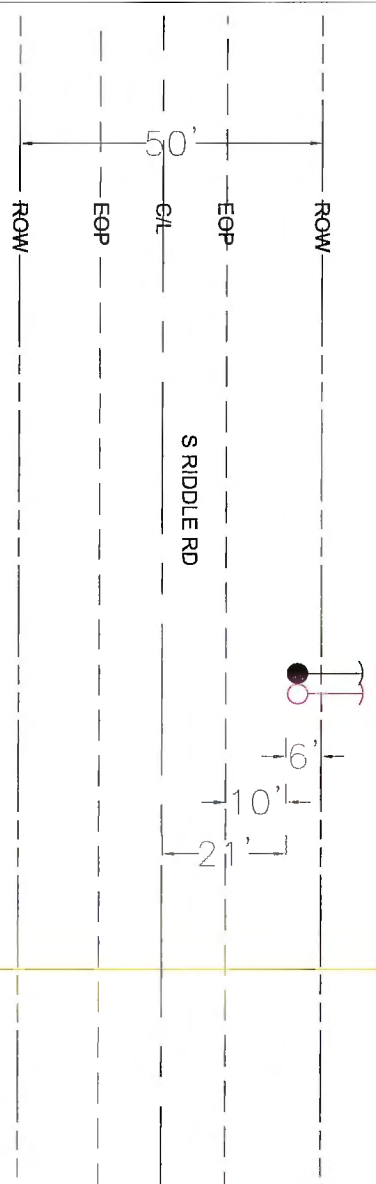

280' E TO SW MAGICAL TER

REVISION	
DATE	
1	
2	
3	
4	

IPC	1	
	2	
	3	
	4	

AS-BUILT CREW PRINT		AS-BUILT COPY	
Foreman's	Date	Initials	Cert. Date
Job CERTIFIED COMPLETED as shown on this AS-BUILT print. Material changes shown on RDS.			
Supervisor's Signature		Date	
All required ground rods have been driven & verified to be within FPL standards. Values are shown at all locations.			
Foreman's Signature		Date	


EASEMENT? ☐	Tree Work? ☐	Tree Accuracy? ☐	Tree Staking Required? ☐
DESIGNER/INCH? ☐	CT/Special Int? ☐	Work with SHOT? ☐	Survey/Block? ☐
POLE LINE FT:	POLE LINE FT. ON TRANSM. POLES:	TRENCH FT:	DUCT BANK FT:
CITY: ☐	COUNTY NO. ☐	COUNTY A&A ☐	STATE ROAD ☐
PERMIT REQ'D:	WMO? ☐	RR RING? ☐	OK DIST? ☐
Requested Tel. Co. Set Poles? ☐		Requested Tel. Co. Transfer? ☐	
Requested CATV Transfer? ☐		Request CATV Transfer? ☐	

		Job Owner: Dillon Engel Designer: Andrea Gonzalez Date: 9/20/2026 Scale: NTS	M/A: NF Township: 04 Range: 16 Section: 04
		VAR 7 NASH SUB, LAKE CITY, 32055 Dwg No. WR_15027625_8X11 PIP.kml WIR 15027625	F306131, 6134-2025PI POLE INSPECTION Map No. LFT141 Page 6 of 10

FEEDERS: 06131

☐ INACCESSIBLE ☐ 12KV ☒ 13 KV ☐ FUTURE 23KV ☐ 23KV ☐ FUTURE 25KV ☐ 25KV ☐ SALT SPRAY ☐ ROCK


CONSTRUCTION NOTES:
LOCATION 7:
REPLACE WOOD POLE.

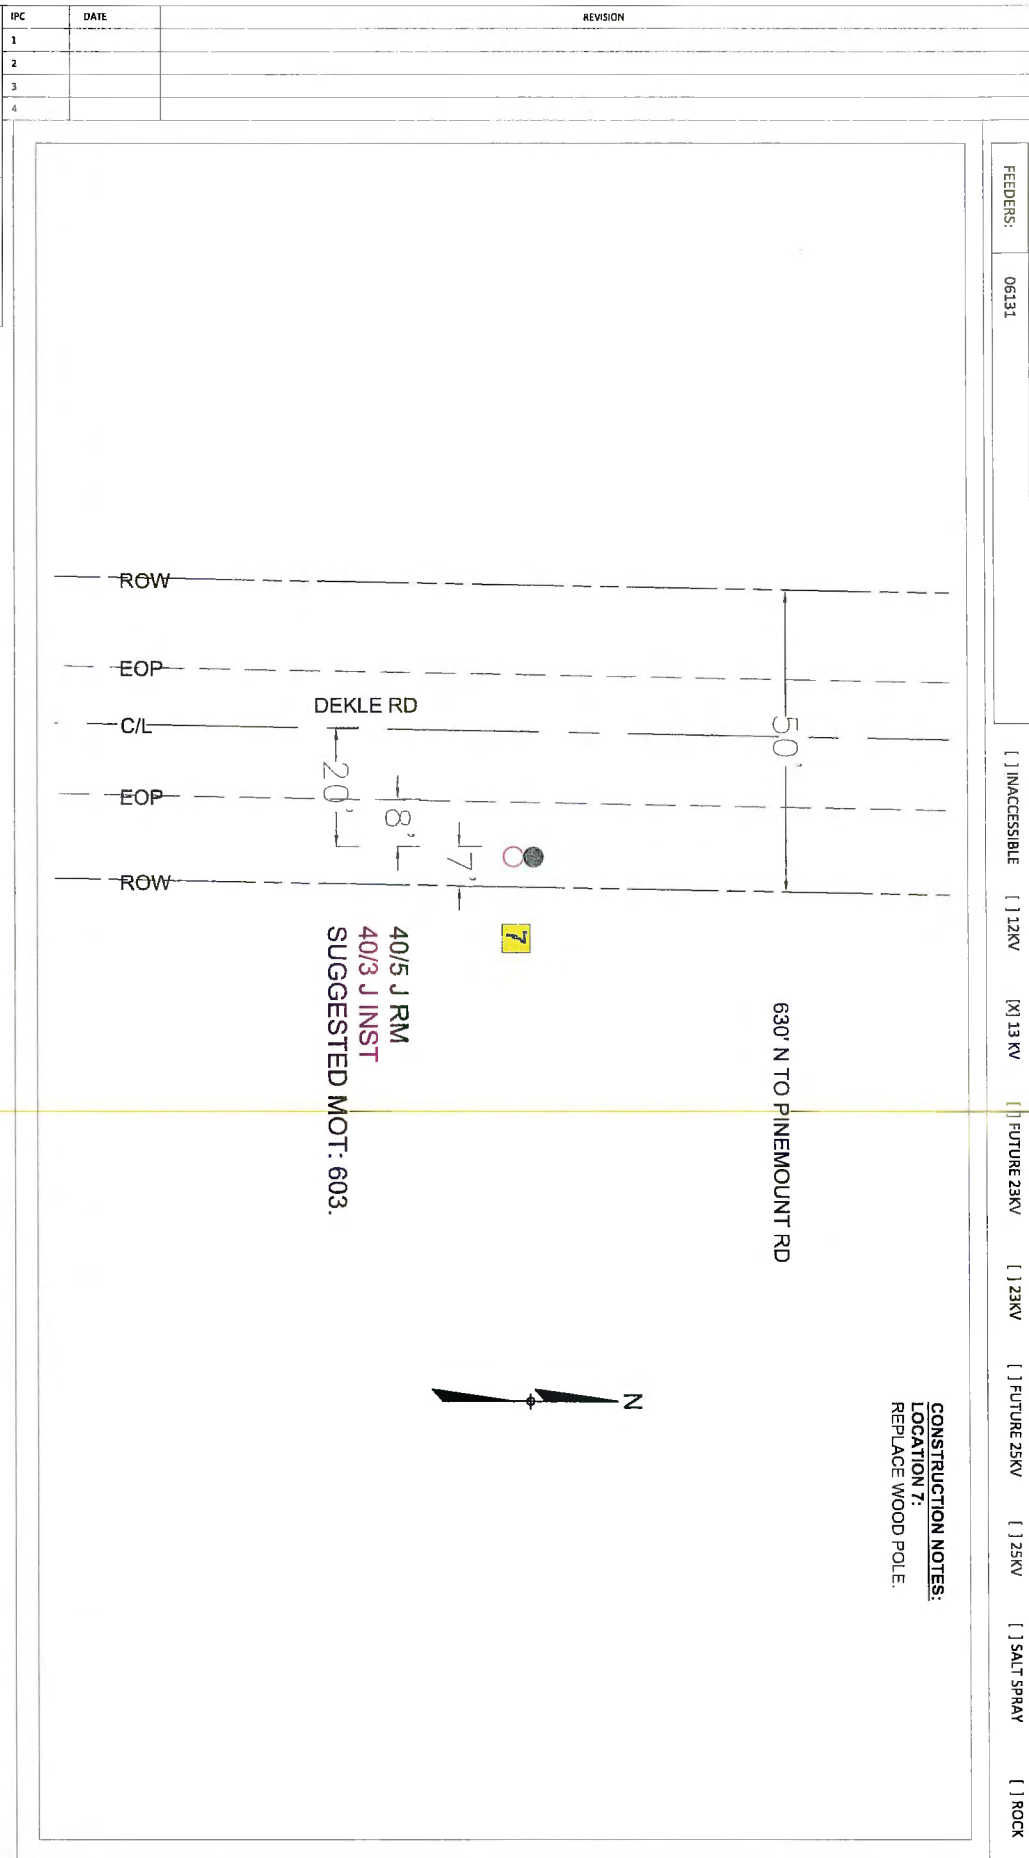

40/5 J RM
40/3 J INST
SUGGESTED MOT: 603.

AS-BUILT CREW PRINT		AS-BUILT COPY	
Foreman's	Date	Initials	Cert. Date
Job CERTIFIED COMPLETED as shown on this AS-BUILT print. Material changes shown on MOS.			
Supervisor's Signature		Date	
All required ground rods have been driven & verified to be within FR. standards. Values are shown at all locations.			
Foreman's Signature		Date	
Requested Tel. Co. Set Point? []		Requested Tel. Co. Transfer? []	
Requested CATV Transfer? []			
ESTIMATE? []		Tree Work? []	
DESIGNER/STAKE? []		Tree Account? []	
POLE LINE FT. []		Work with SMO? []	
CITY []		TRENCH FT. []	
COUNTY NO. []		STATE ROAD []	
FARM ROAD []		FARM []	
DR. DIST. []		TRANS. []	
Request CATV Transfer? []			
Job Owner: Dillon Engel		M/A: NF	
Designer: Andrea Gonzalez		Township: 04 Range: 16 Section: 07	
Date: 9/10/2026		F306131, 6134 - 2025P POLE INSPECTION	
Scale: NTS		VAR 7 NASH SUB. LAKE CITY, 32055	
Dwg No. WR_15027625_8X11 PIP.XML		Map No. LL1135	
WR 15027625		Page 8 of 10	



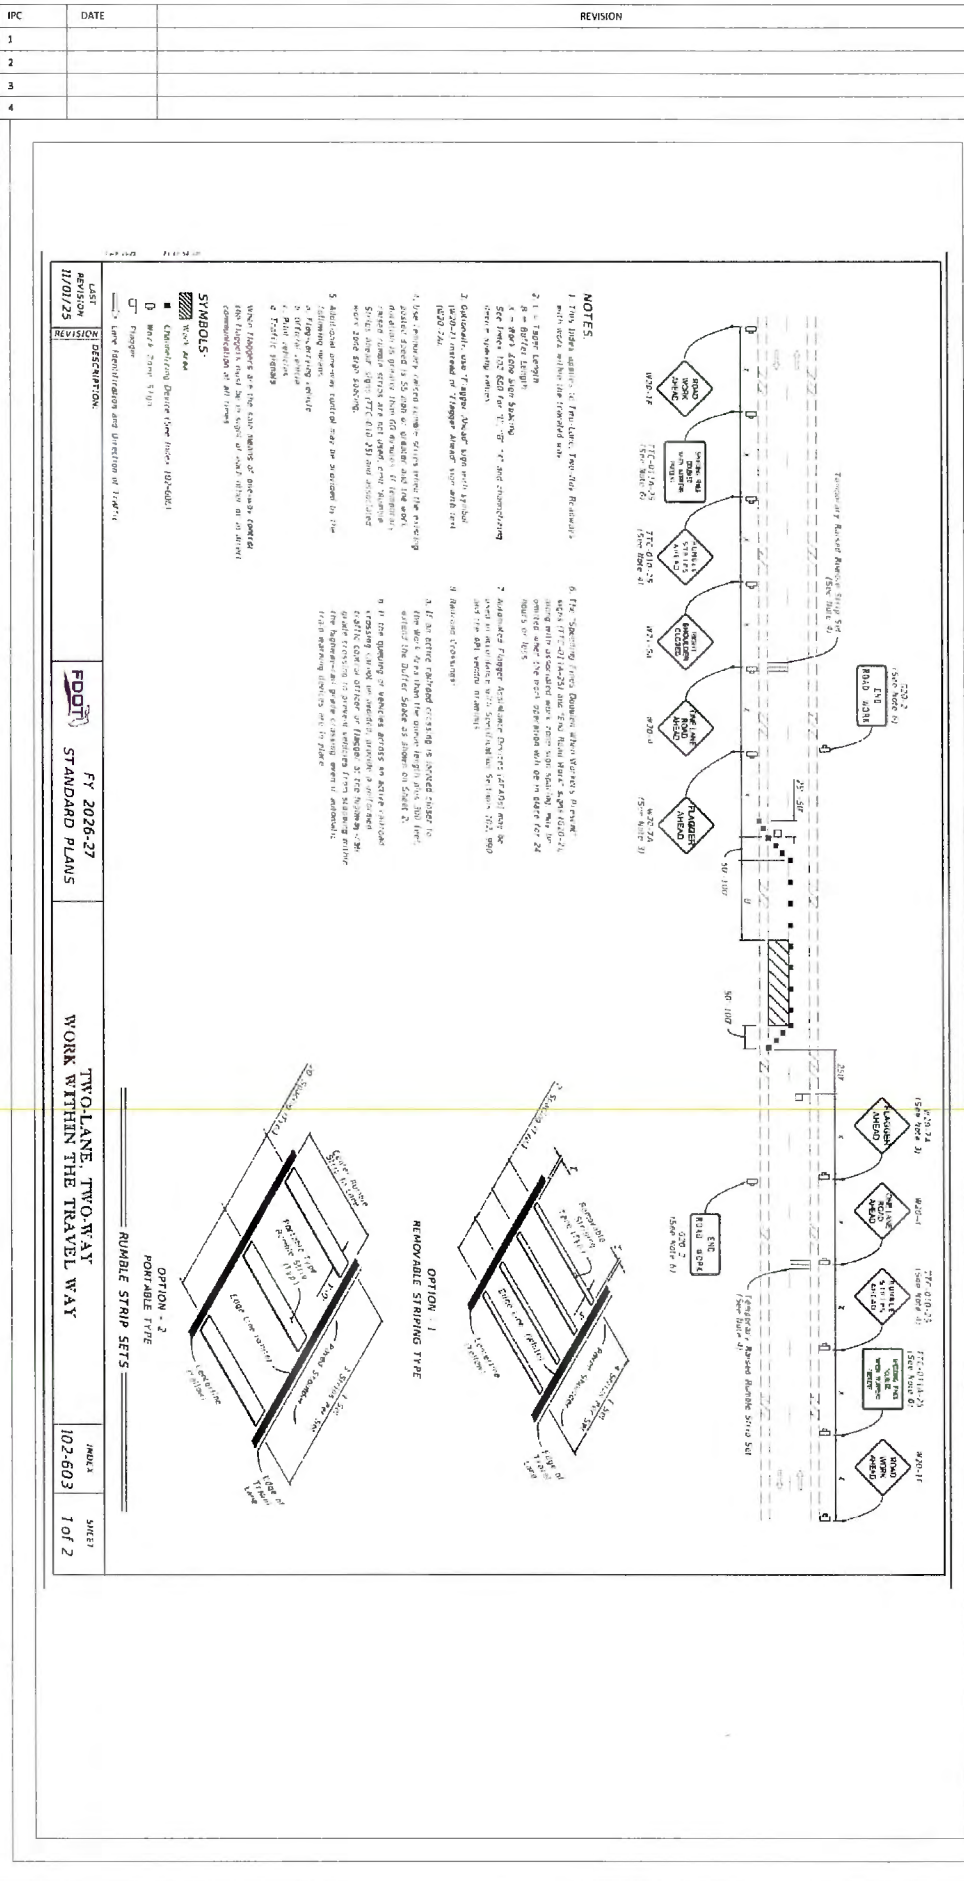

AS-BUILT COPY		AS-BUILT COPY	
Form No.	Date	Initials	Cert. Date
Job CERTIFIED COMPLETED as shown on this AS-BUILT print.			
Material changes shown on RCS.			
Supervisor's Signature	Date	Supervisor's Signature	Date
At required standards. Values are shown at all locations.		At required standards. Values are shown at all locations.	
Foreman's Signature	Date	Foreman's Signature	Date
Requested Tel. Co. Transfer? []		Requested Tel. Co. Transfer? []	
Requested CATV Transfer? []		Requested CATV Transfer? []	
Job Owner: Dillon Engel		M/A: NF	
Designer: Andrea Gonzalez		F306131, 6134 - 2025PI POLE INSPECTION	
Date: 9/10/2026		VAR 7 NASH SUB, LAKE CITY, 32055	
Scale: NTS		Dwg No. WR_15027625_8X11 PIP.xml	
		Map No.	
		Page 9 of 10	

REVISION

DATE

IPC

AS-BUILT CREW PRINT		AS-BUILT COPY	
Formants	Date	Initials	Care Date
JOB CERTIFIED COMPLETE as shown on this AS-BUILT print.			
Material changes shown on RDS.			
Supervisor's Signature		Date	
All required ground rods have been driven & verified to be within FPL standards. Values are shown at all locations.			
Foreman's Signature		Date	
Requested Tel. Co. Set Point?		Requested Tel. Co. Transfer?	
Requestor: []		Requestor: []	
Job Owner: Dillon Engel		M/A: NF	
Designer: Andrea Gonzalez			
Date: 9/10/2026		Scale: NTS	
VAR 7 NASH SUB, LAKE CITY, 32055		Map No.	
DWG No. WR_15027625_8X11 PIP.kml		Page 10 of 10	
WR 15027625			

