



COLUMBIA COUNTY BOARD OF COUNTY COMMISSIONERS AGENDA ITEM REQUEST FORM

The Board of County Commissioners meets the 1st and 3rd Thursday of each month at 5:30 p.m. in the Columbia County School Board Administrative Complex Auditorium, 372 West Duval Street, Lake City, Florida 32055. All agenda items are due in the Board's office one week prior to the meeting date.

Today's Date: 12/14/2020 Meeting Date: 1/7/2021

Name: Kevin Kirby Department: Public Works

Division Manager's Signature:

A handwritten signature in blue ink, appearing to be "K. Kirby", written over a horizontal line.

1. Nature and purpose of agenda item:

Utility permit from Windstream to run a cable along SW Timuquo Terrace.

2. Recommended Motion/Action:

Approve

3. Fiscal impact on current budget.

This item has no effect on the current budget.

**COLUMBIA COUNTY BOARD OF COUNTY COMMISSIONERS
UTILITY PERMIT**

(FTWHFLWO #704702390)

Date: 11/10/2020 Permit No. _____ County Road SW Timuquo Terrace
Section No. 11

Permittee Windstream Communications
ATTN: PERMITS
Address 11101 Anderson Dr. Suite 100, Little Rock, AR 72212 Telephone Number 501-748-7654

Requesting permission from Columbia County, Florida, hereinafter called the County, to contract, operate and maintain Windstream is proposing to place by plow & trench method (1) buried 48 count fiber optic cable and (1) buried 200 pair copper cable entering the North R/W of SW Timuquo Terrace from the East FDOT R/W of SR20 and proceeding five feet off the North R/W of Timuquo Terrace for a distance of 18ft placing (1) meter pole and 2 telco pedestals to increase internet speeds in this area of Columbia county.

FROM: _____ TO: _____

Submitted for the Utility Owner by: Gabrielle Johnson - Analyst I *Gabrielle Johnson* 11/10/2020
Typed Name & Title Signature Date

1. Permittee declares that prior to filing this application it has determined the location of all existing utilities, both aerial and underground and the accurate locations are show on the plans attached hereto and made a part of this application. Proposed work is within corporate limits of Municipality: YES () NO (X). If YES: LAKE CITY () FORT WHITE (). A letter of notification was mailed on _____ to the following utility owners Clay Electric, LDDS/Lumen

2. The Columbia County Public Works Director shall be notified twenty-four (24) hours prior to starting work and again immediately upon completion of work. The Public Works Director is Kevin Kirby, located at Lake City Telephone Number 386-752-5955. The PERMITTEE's employee responsible for Maintenance of Traffic is TRAWICK CONSTRUCTION Telephone Number 866-958-2420 (This name may be provided at the time of the 24 hour notice to starting work.)

3. This PERMITTEE shall commence actual construction in good faith within 60 days after issuance of permit, and shall be completed within 30 days after permitted work has begun. If the beginning date is more than 60 days from date of permit approval, then PERMITTEE must review the permit with the Columbia County Public Works Director to make sure no changes have occurred in the transportation facility that would affect the permitted construction.

4. The construction and maintenance of such utility shall not interfere with the property and rights of a prior PERMITTEE.

5. It is expressly stipulated that this permit is a license for permissive use only and that the placing of utilities upon public property pursuant to this permit shall not operate to create or vest property right in said holder.

6. Pursuant to Section 337.403(1), Florida Statutes, whenever necessary for the construction, repair, improvement, maintenance, safe and efficient operation, alteration or relocation of all, or any portion of said transportation facility

as determined by the Columbia County Public Works Director and/or County Engineer, any or all utilities and appurtenances authorized hereunder, shall be immediately removed from said transportation facility or reset or relocated thereon as required by the Columbia County Public Works Director and/or County Engineer and at the expense of the PERMITTEE.

7. In case of non-compliance with the County's requirements in effect as of the approval date of the permit, this permit is void and the facility will have to be brought into compliance or removed from the right of way at no cost to the County.

8. It is understood and agreed that the rights and privileges herein set out are granted only to the extent of the County's right, title and interest in the land to be entered upon and used by the PERMITTEE, and the PERMITTEE will, at all times, and to the extent permitted by law, assume all risk of and indemnify, defend, and save harmless Columbia County, Florida from any and all loss, damage, cost or expense arising in any manner on account of the exercise or attempted exercise by said PERMITTEE of the aforesaid right and privileges.

9. During construction, all safety regulations of the County shall be observed and the PERMITTEE must take measures, including placing and the display of safety devices that may be necessary in order to safely conduct the public through the project area in accordance with the Federal Manual on Uniform Traffic Control Devices, as amended for highways.

10. Should the PERMITTEE be desirous of keeping its utilities in place and out of service, the PERMITTEE, by execution of this permit acknowledges its present and continuing ownership of its utilities located between _____ and _____ within the County's right of way as set forth above. PERMITTEE, at its sole expense, shall promptly remove said out of service utilities whenever Columbia County Public Works Director and/or County Engineer determines said removal is in the public interest.

11. Special instructions: Minimum cover of thirty inches (30") will be required at all locations. Columbia County will not be financially responsible for any damage to facilities with less than thirty inch (30") cover. Cables shall not be located within driveway ditches.

12. Additional Stipulations: _____

It is understood and agreed that commencement by the PERMITTEE is acknowledgment and acceptance of the binding nature of these special instructions.

Submitted By: Windstream Communications
Permittee


Place Corporate Seal

Gabriella Johnson
Signature and Title Analyst I

Attested

Utilities Permit
Page Three
Revised: 6/22/01

Recommended for Approval:

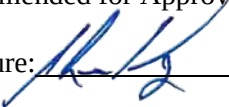Signature:  _____

Title : Assistant County Manager _____

Date : 12-14-2020 _____

Approval by Board of County Commissioners, Columbia County Florida

YES () NO ()

Date Approved: _____

Chairman's Signature: _____



Windstream Florida



WHILE AN EFFORT HAS BEEN MADE TO INDICATE THE PRESENCE OF UTILITIES, THERE IS NO GUARANTEE THAT THOSE SHOWN ARE LOCATED PROPERLY, OR THAT THOSE SHOWN ARE ALL THAT EXIST.

Win Construction Mgr:

DAVID JORDAN
386.208.9965



Project: FB FTWHFL PAIR0123 FTWHFLP0009 SWTT

Work Order: 704702390

Tax Dist: 0107


Location Map



FIBER SPLICING NOTE:
FILL OUT THE OSP FIBER PANEL AUDIT
SHEET. TO BE COMPLETED PER THE FIBER
AUDIT PROCESS.

AT FTWHLXA CO:
TRAWICK FIBER SPLICER:
2)FIBER SPLICER(B)=1
2)FIBER SPLICER TRUCK(B)=1

YOU WILL BE USING FIBERS FTT02,13-14 TO
PROVIDE TRANSPORT FOR A NEW CWDWM
SUPPORTING THE NEW SWTT DSLAM AT
THE INTERSECTION OF SW TIMUQUA TERR
AND SR20 IN THE FORT WHITE EXCHANGE.

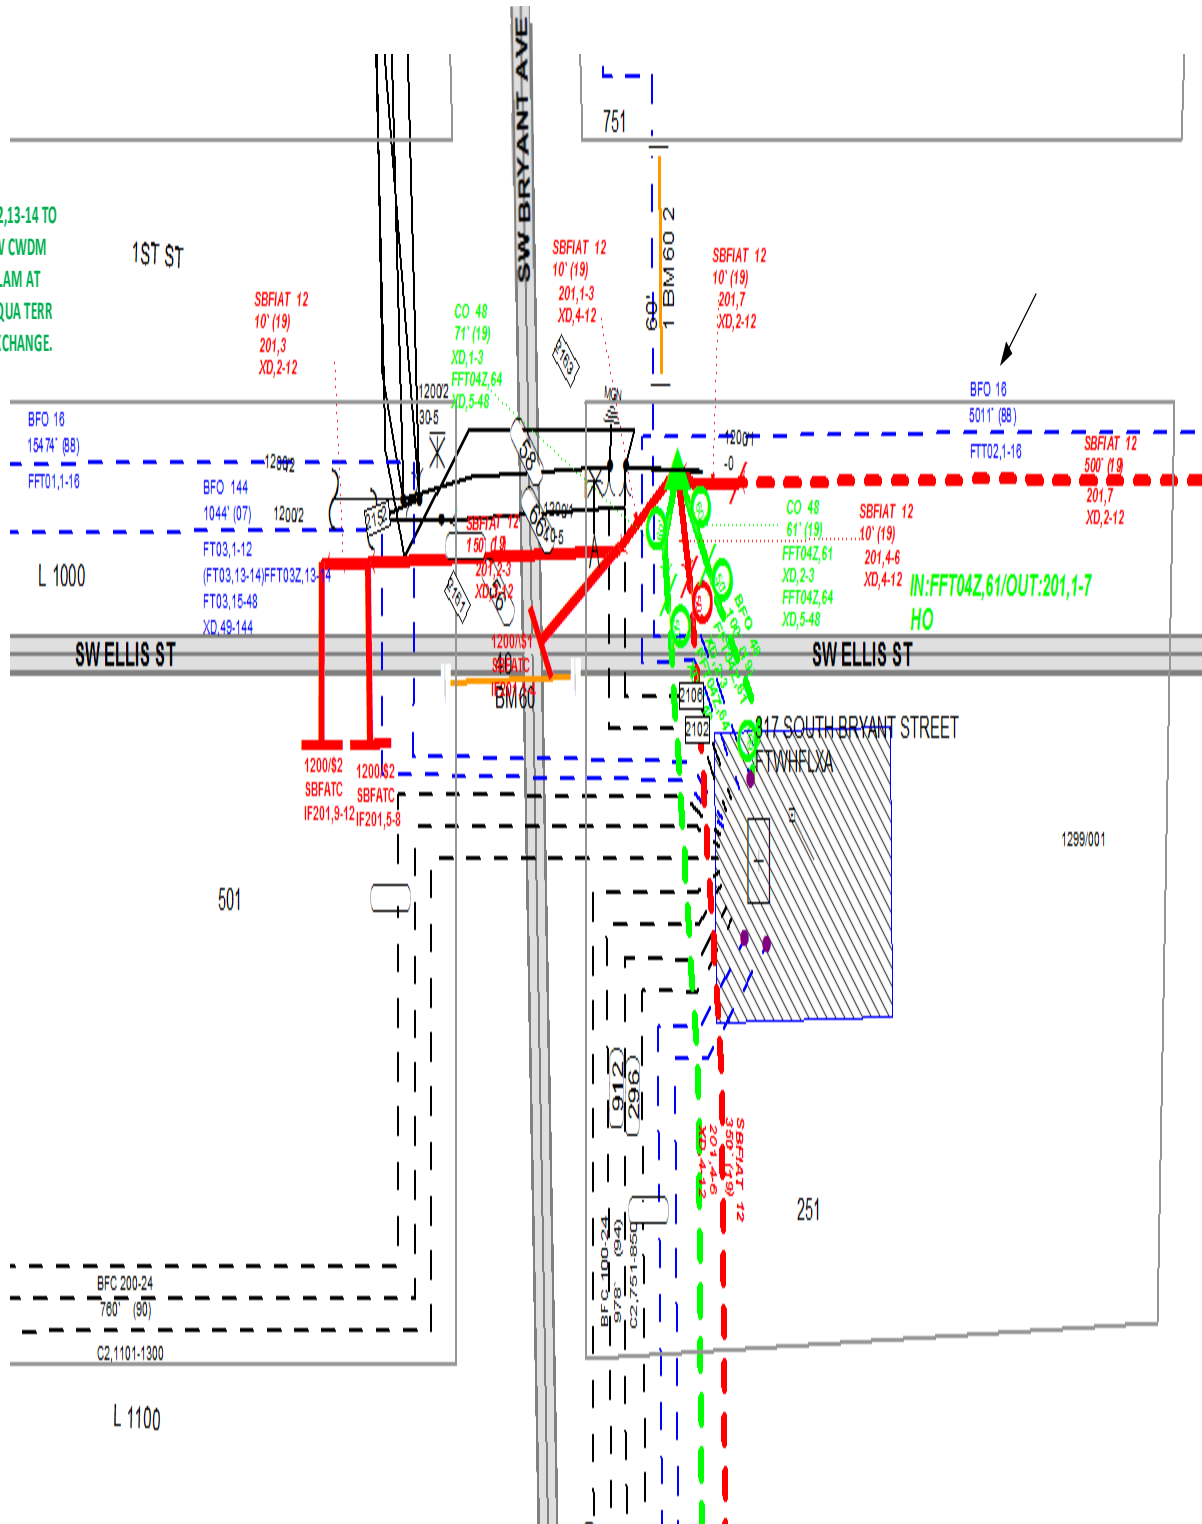

Windstream Florida



Know what's below.
Call before you dig.

WHILE AN EFFORT HAS BEEN MADE TO INDICATE THE PRESENCE OF UTILITIES, THERE IS NO
GUARANTEE THAT THOSE SHOWN ARE LOCATED PROPERLY, OR THAT THOSE SHOWN ARE ALL
THAT EXIST.

Win Construction Mgr:
DAVID JORDAN
386.208.9965



LUFFMAN-BYERS
The Telecom Professionals
(813) 629-1266


Project: FB FTWHL PAIR0123 FTWHLPO009 SWTT

Work Order: 704702390

Tax Dist: 0107

Dwg: 1 of 3

PLACE ALL CABLE AND CONDUIT WITH MINIMUM 36" DEPTH OF COVER

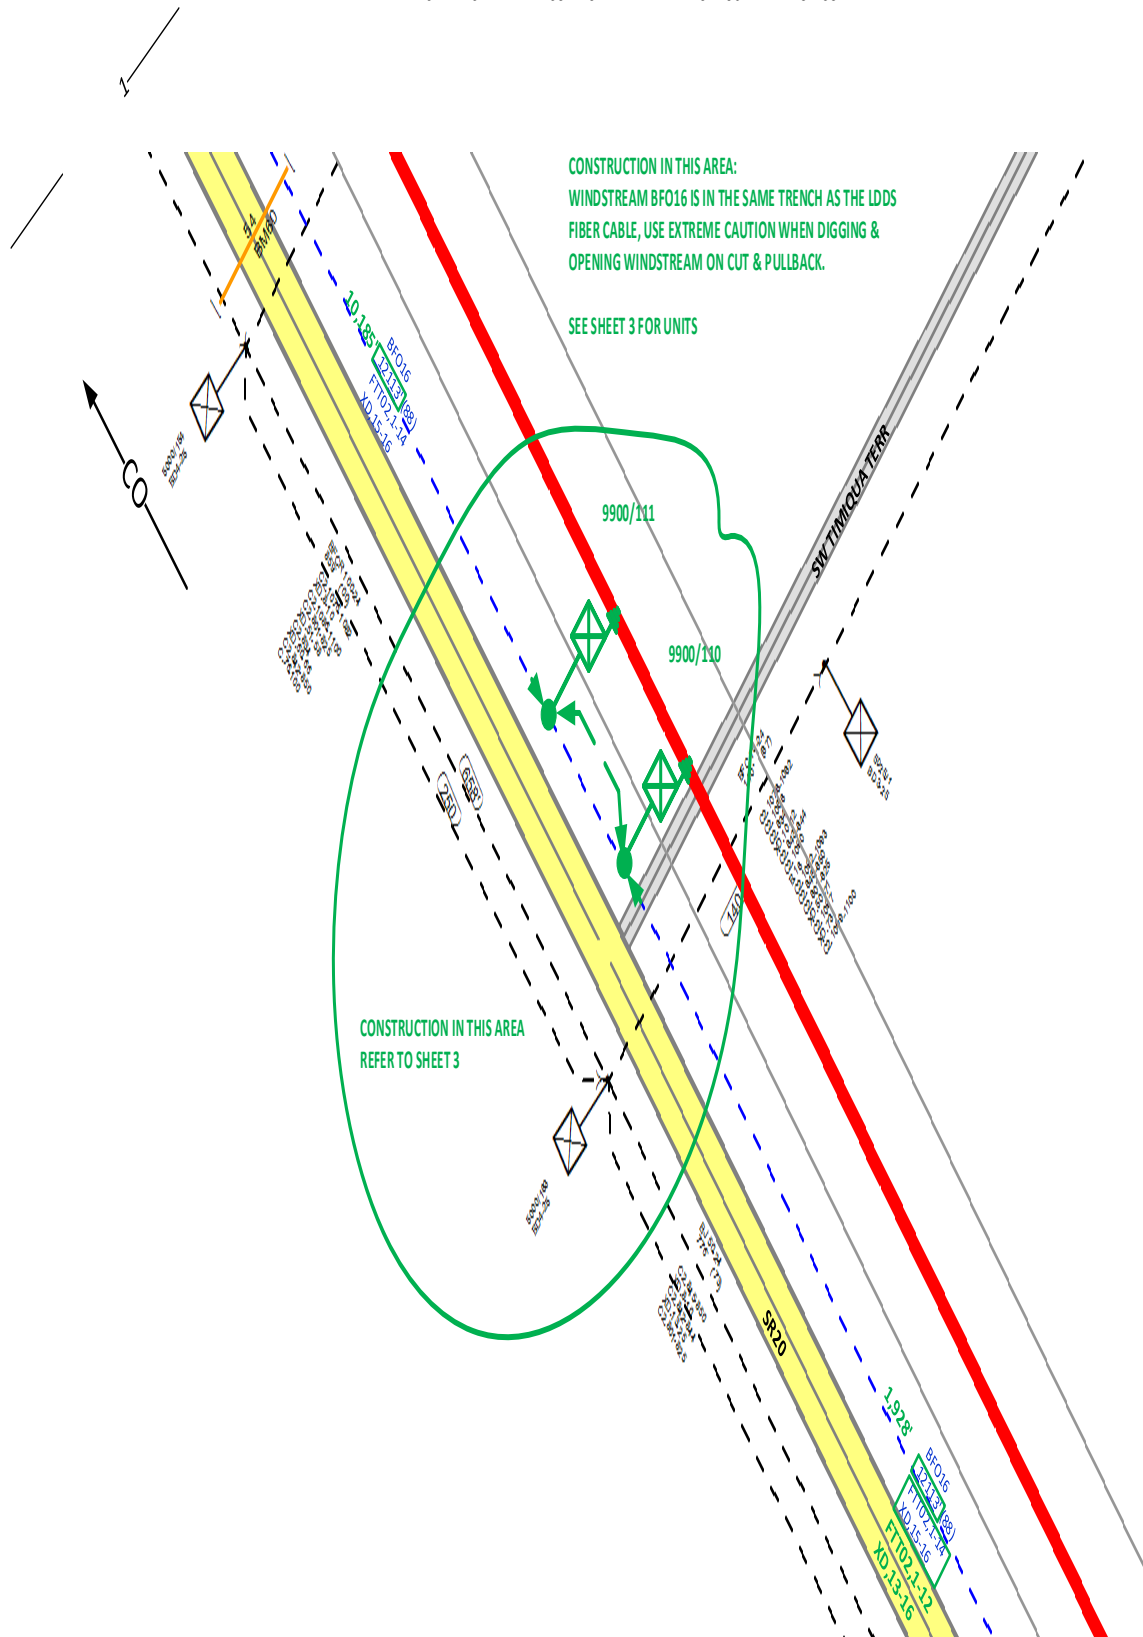

Windstream Florida



Know what's below.
Call before you dig.

WHILE AN EFFORT HAS BEEN MADE TO INDICATE THE PRESENCE OF UTILITIES, THERE IS NO GUARANTEE THAT THOSE SHOWN ARE LOCATED PROPERLY, OR THAT THOSE SHOWN ARE ALL THAT EXIST.

Win Construction Mgr:
DAVID JORDAN
386.208.9965



LUFFMAN-BYERS
The Telecom Professionals
(813) 629-1266

Project: FB FTWHFL PAIR0123 FTWHFLP0009 SWTT

Work Order: 704702390

Tax Dist: 0107

Dwg: 2 of 3

PLACE ALL CABLE AND CONDUIT WITH MINIMUM 36" DEPTH OF COVER

CONSTRUCTION NOTE:

CUT AND PULL BACK EXISTING WINDSTREAM BFO16 TO
ACCESS FIBERS FTT02,13-14.


USE EXTREME CAUTION WHEN DIGGING & OPENING FOR CUT
& PULLBACK, WINDSTREAM BFO16 IS IN THE SAME TRENCH AS
THE LDDS FIBER CABLE ALONG THIS ROUTE.

NOTE:
CWDM, SWTT X-CONN,
AND BFCR200-24 PLACED
ON 704702389

5025/1
Remove and
replace BD3 with
BD5 on ES job
704702389.

SWTTX CWDM
00+00

SWTT-TA103
00+04


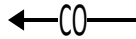


9900/111
BDO

9900/110
BDO



SEE SHEET 2

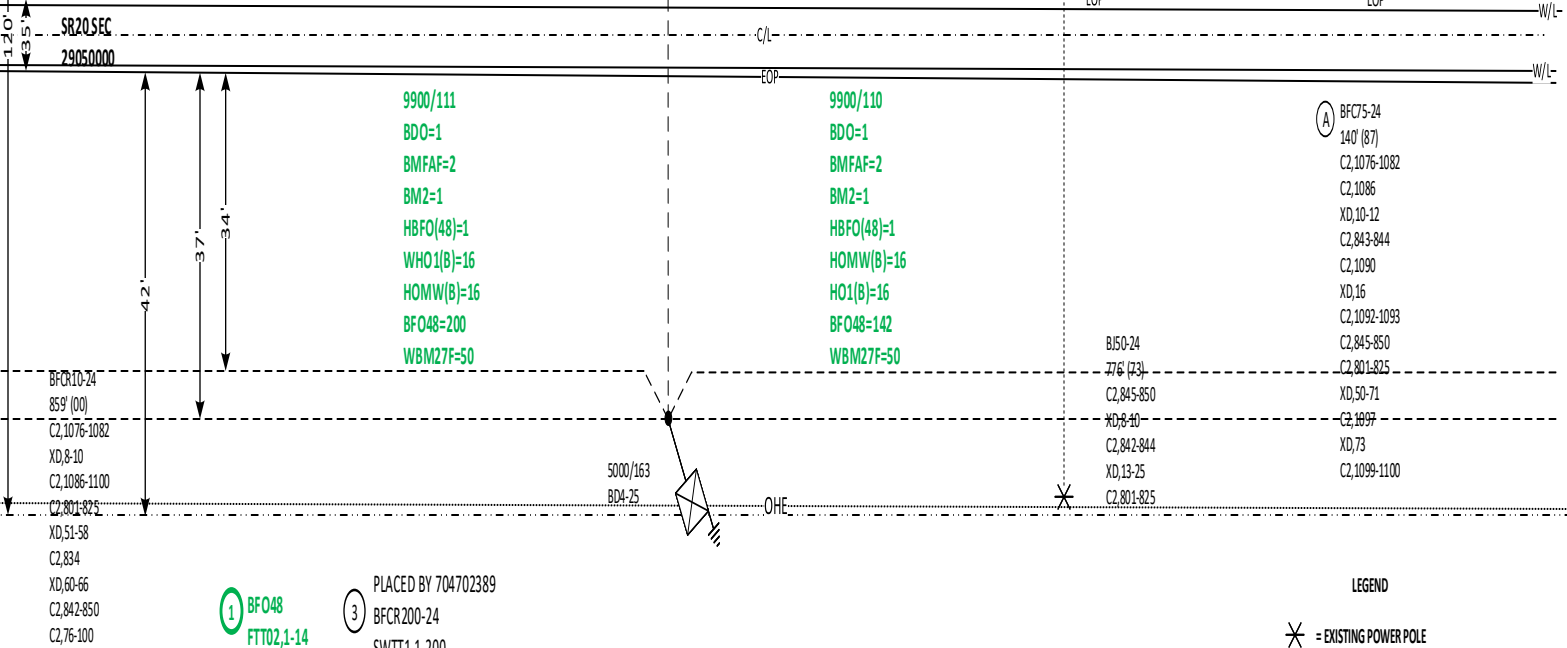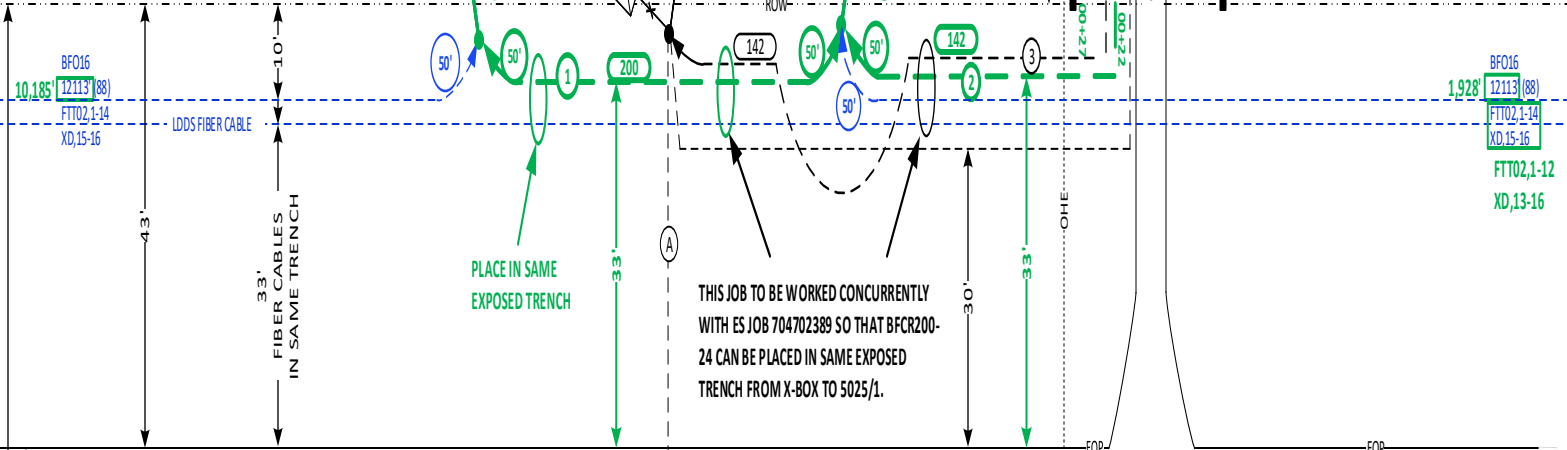

Know what's below.
Call before you dig.

WHILE AN EFFORT HAS BEEN MADE TO INDICATE THE PRESENCE OF UTILITIES, THERE IS NO
GUARANTEE THAT THOSE SHOWN ARE LOCATED PROPERLY, OR THAT THOSE SHOWN ARE ALL
THAT EXIST.

Win Construction Mgr:
DAVID JORDAN
386.208.9965

LB LUFFMAN-BYERS
The Telecom Professionals
(813) 629-1266

Project: FB FTWHFL PAIR0123 FTWHFLP0009 SWTT
Work Order: 704702390

Tax Dist: 0107

Dwg: 3 of 3