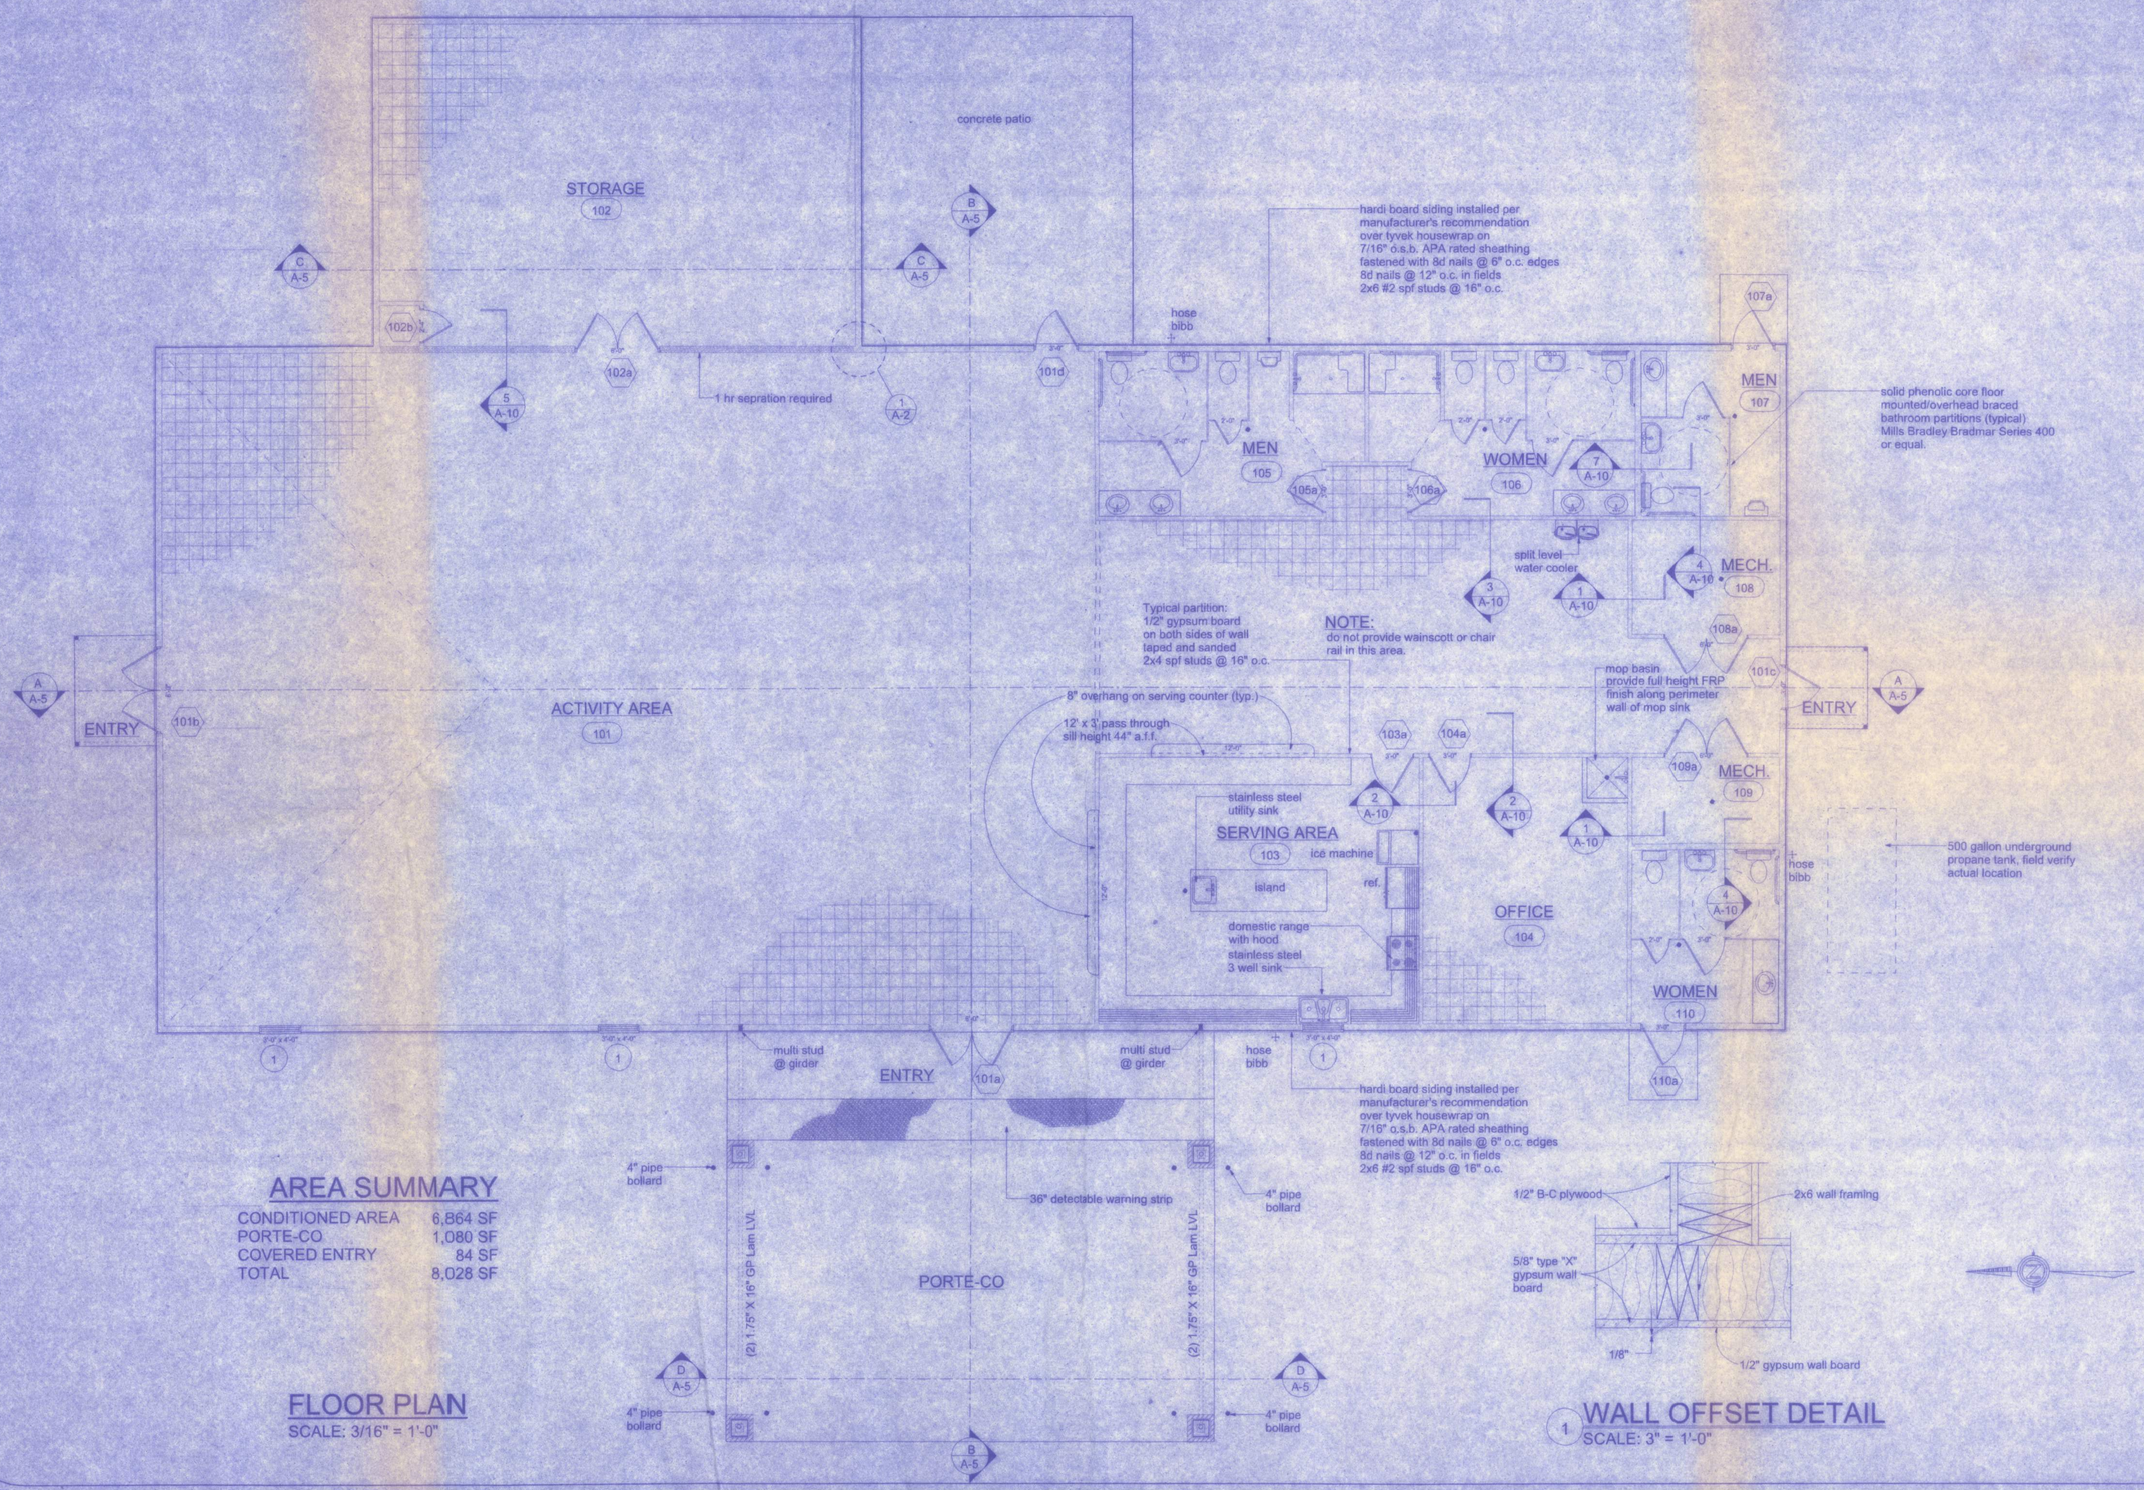

AREA SUMMARY

CONDITIONED AREA	6,864 SF
PORTE-CO	1,080 SF
COVERED ENTRY	84 SF
TOTAL	8,028 SF

FLOOR PLAN

SCALE: 3/16" = 1'-0"

1 WALL OFFSET DETAIL

SCALE: 3" = 1'-0"

WEST SIDE COMMUNITY CENTER

Freeman Design Group INC
128 SW NASSAU STREET
LAKE CITY, FL 32025
(386)758-4209
CERTIFICATE OF AUTHORIZATION # 00008701

DATE 11/5/10
DRAWN BY W.H.F.
APPROVED W.H.F.
REVISIONS

SHEET A-2
OF 11

PROJECT NO. 09.C037