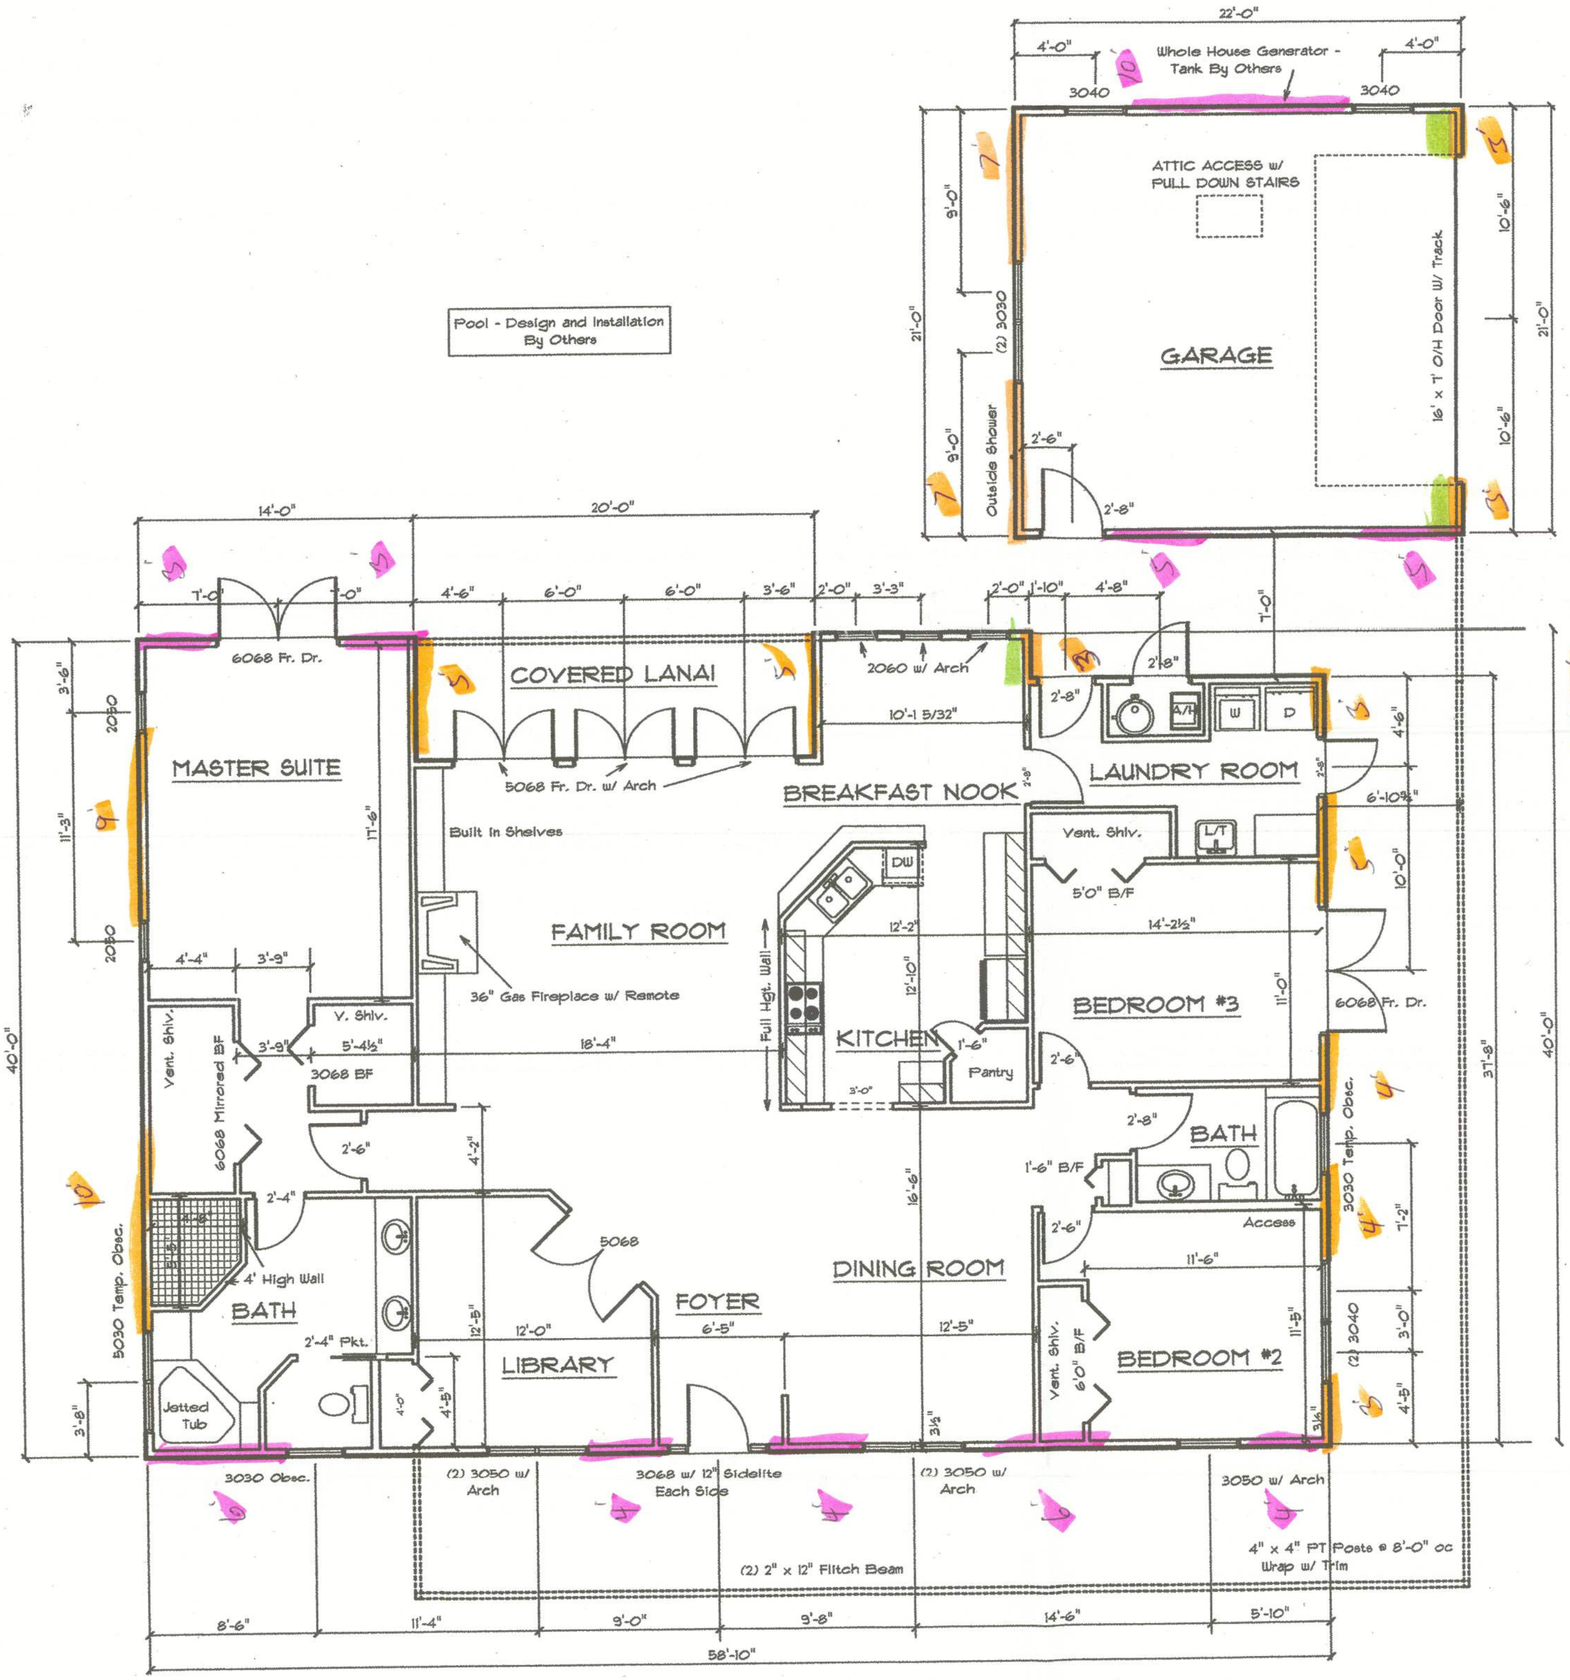
MAIN FLOOR PLAN
GARAGE
ATTIC ACCESS w/ PULL DOWN STAIRS
Whole House Generator - Tank By Others
16' x 7' O/H Door W/ Track
Outside Shower
(2) 3030
Pool - Design and Installation By Others
MASTER SUITE
6068 Fr. Dr.
COVERED LANAI
5068 Fr. Dr. w/ Arch
2060 w/ Arch
BREAKFAST NOOK
LAUNDRY ROOM
A/H
W
D
Built In Shelves
FAMILY ROOM
36" Gas Fireplace w/ Remote
KITCHEN
DW
Full Hgt. Wall
Pantry
Vent. Shlv.
L/T
5'0" B/F
BEDROOM #3
6068 Fr. Dr.
V. Shlv.
3068 BF
6068 Mirrored BF
4' High Wall
BATH
2'-4" Pkt.
Jetted Tub
3030 Obsc.
5068
FOYER
LIBRARY
DINING ROOM
BATH
1'-6" B/F
Access
3030 Temp. Obsc.
BEDROOM #2
Vent. Shlv.
6'0" B/F
(2) 3040
(2) 3050 w/ Arch
3068 w/ 12" Sidelite Each Side
(2) 3050 w/ Arch
3050 w/ Arch
(2) 2" x 12" Flitch Beam
4" x 4" PT Posts @ 8'-0" oc Wrap w/ Trim
58'-10"
40'-0"
22'-0"
20'-0"
14'-0"