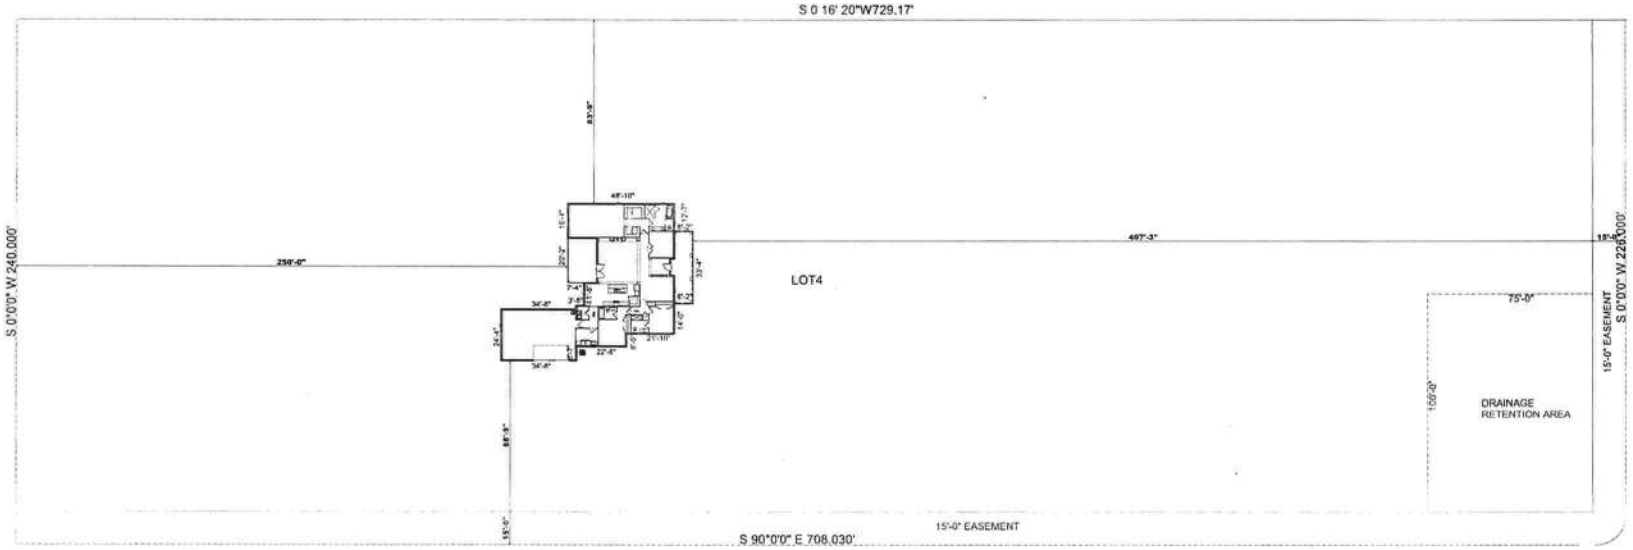

SITE PLAN

SCALE: 1"=20'-0"

LEGAL DESCRIPTION: LOT 4 BLOCK B OAKHAVEN S/D. ORB 803 380
SEC 12/TWP03S/RNG 15 OF COLUMBIA COUNTY
FLORIDA. REAL PROPERTY ID NO 12-35-15-00167-019

PLEASE NOTE THIS DOES NOTE CONSTITUTE A SURVEY

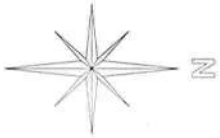

THIS PLAN WAS DESIGNED IN ACCORDANCE WITH THE 2015 FLORIDA BUILDING CODE 7th EDITION
TOMAS PONCE HACIENDA
2017 MEDALLION PLACE GRANADA FL. 32784
PHONE (407) 864 0937
TOMAS PONCE
FLPE # 50058
DESIGN & BUILDING CONCEPTS, LLC
Residential & Commercial Building Design
Contact: John Williams
407 377 4494
407 970 4974
johnbcconcepts@gmail.com

58

October 13, 2021

MR. & MRS. WILLIAMS
CUSTOM HOME
MAN DOORWAY TO HANCE
LAKE CITY FL. 32055

2021-0316

C-1 | 9