FRAMING PLAN DISCLAIMER

THE FRAMING PLAN IS NOT INTENDED TO FUNCTION AS A STRUCTURAL PLAN. THE FRAMING PLAN IS INTENDED TO ESTABLISH PROPOSED FRAMING MEMBER LOCATIONS, FRAMING MEMBER SIZES, POTENTIAL BEARING LOCATIONS AND ESTIMATE MATERIAL QUANTITIES. ALL FRAMING MEMBERS SHOULD BE STRUCTURALLY ENGINEERED DRAWINGS. THE CONTRACTOR (BUILDER) AS PER THE CONTRACT DOCUMENTS IS RESPONSIBLE TO ENSURE ALL STANDARDS IN ALL RESPECTS INCLUDING STRENGTH, STRESSES, SPACING AND LOADS CONFORM AND ARE SUFFICIENT TO PLAN. DISCLAIMER LOCATED ON THIS SHEET FOR ADDITIONAL STIPULATIONS AND REQUIREMENTS.

MECHANICAL DISCLAIMER

THE DUCT ROUTING AND HVAC EQUIPMENT SHOWN ON THESE DRAWINGS ARE DIAGRAMATIC ONLY. THE BUILDER IS SOLEY RESPONSIBLE FOR ACCURATELY ALL ASPECTS OF HVAC INSTALLATION WITH ALL TRADES. THE BUILDER SHALL COORDINATE BETWEEN THE PRE-ENGINEERED TRUSS MFR. AND/OR FRAMING REQUIREMENTS WITH THE MECHANICAL CONTRACTOR TO ENSURE ADEQUATE SPACE FOR DUCT ROUTING AND EQUIPMENT PLACEMENT AND SUPPORT. HVAC INSTALLATION SHALL BE INSTALLED ACCORDING TO ALL CURRENT STATE AND LOCAL MECHANICAL CODES.

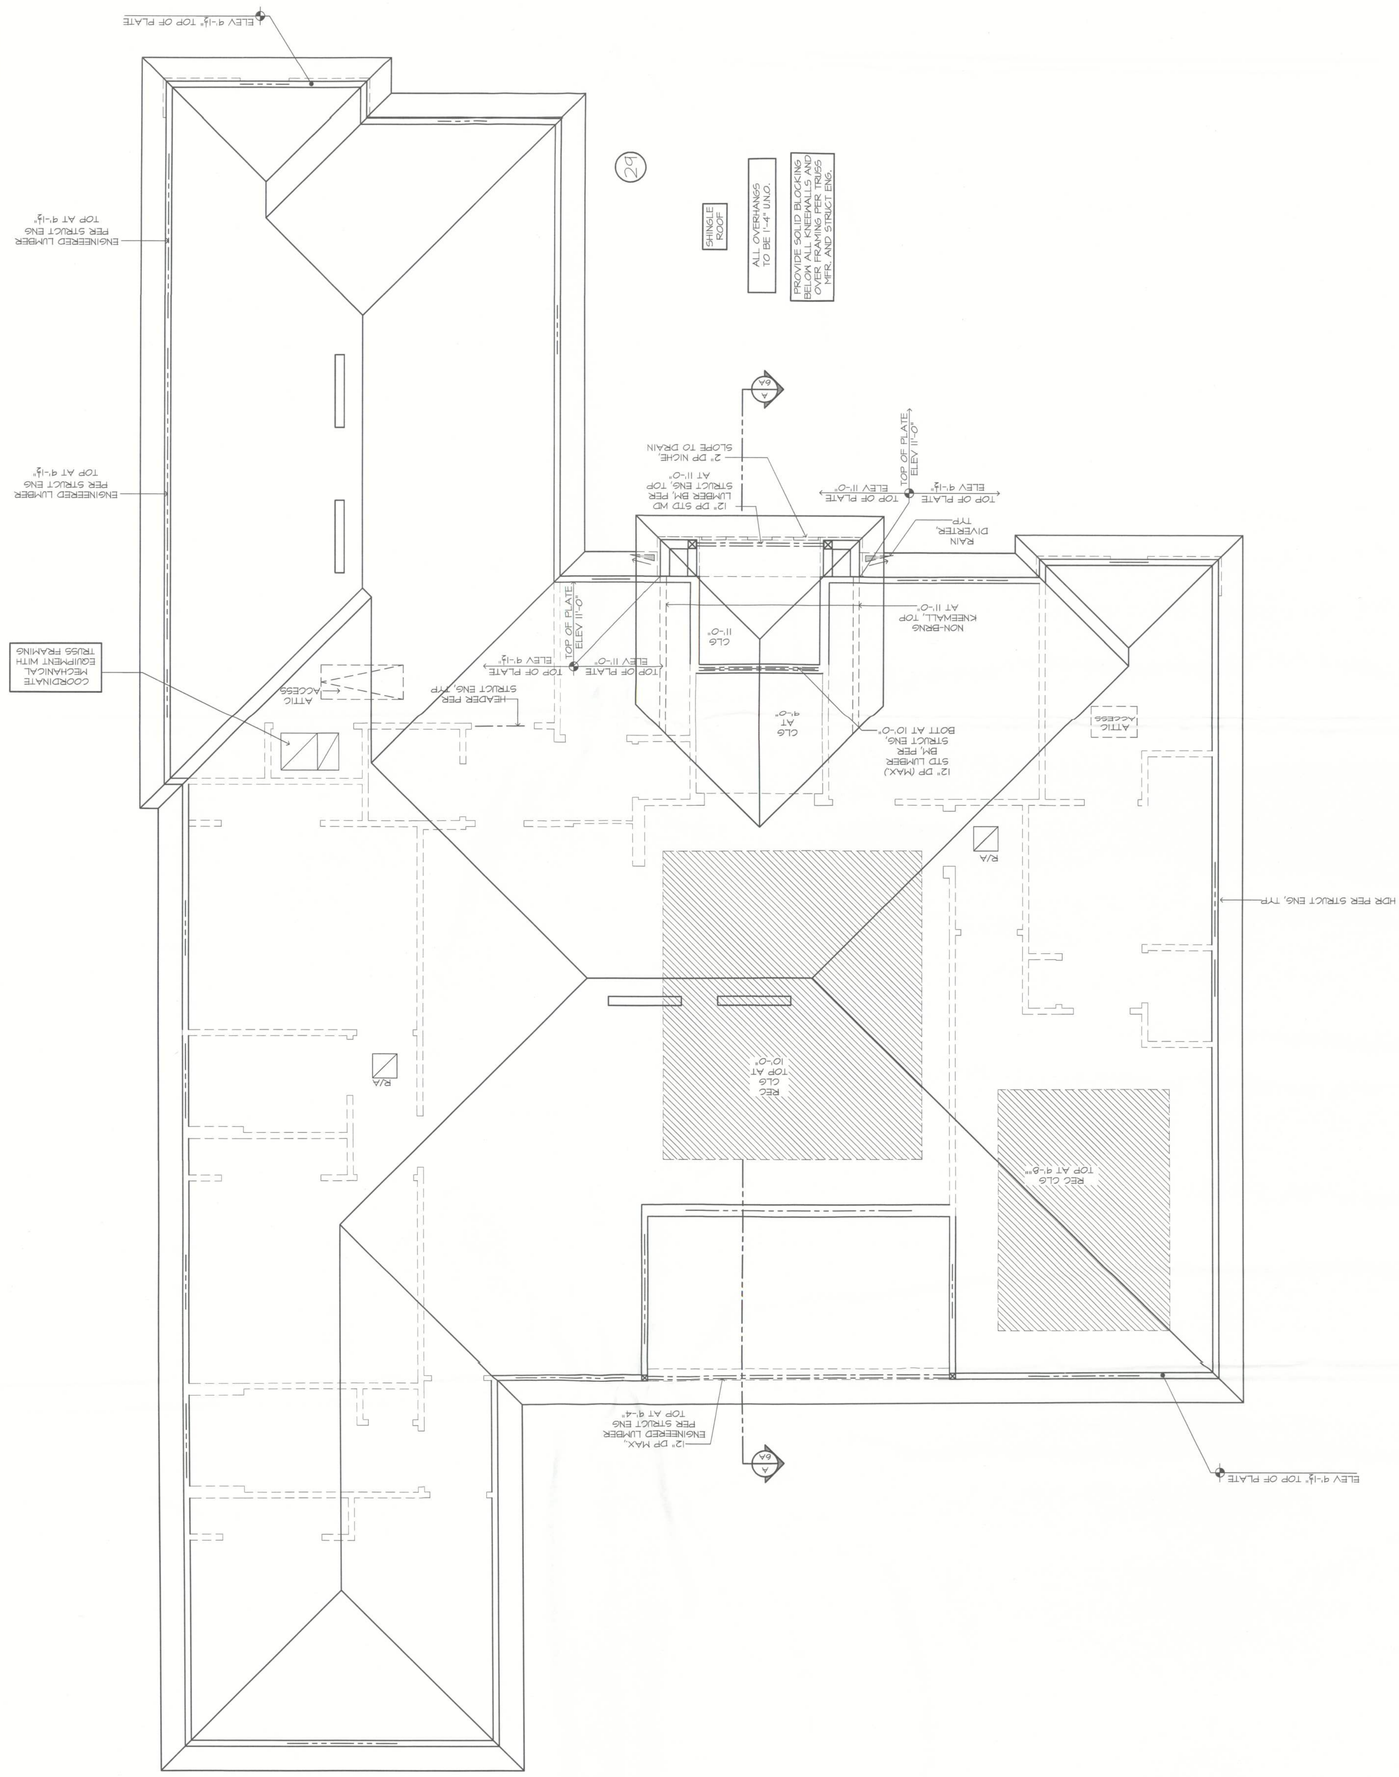

Arthur Rutenberg Homes

05/04/12	EdL - A
12/07/10	EdL - EC

COPYRIGHT
ARTHUR RUTENBERG HOMES, INC.
ALL RIGHTS RESERVED

PLAN DISCLAIMER

ARTHUR RUTENBERG HOMES, INC. THE DESIGNER IS RESPONSIBLE FOR THE AESTHETIC DESIGN ONLY AS REPRESENTED IN THESE DRAWINGS (PLANS) BUT NOT FOR ANY STRUCTURAL INFORMATION INCLUDED OR OMITTED INCLUDING BUT NOT LIMITED TO THE FOLLOWING: EARTHQUAKE, FIRE SAFETY, TECHNICAL CODES, FLOOD ZONE CRITERIA OF THESE DRAWINGS THE OWNER, CONTRACTOR (BUILDER) AND SUBCONTRACTORS ACKNOWLEDGE AND AGREE TO THIS DISCLAIMER.

THE JASMINE 1136F - GARRISON RESIDENCE

BUILDER: BRYAN ZECHER HOMES, INC.
LAKE CITY, FLORIDA
AN INDEPENDENTLY OWNED AND OPERATED FRANCHISE

ROOF PLAN 1/4"=1'-0"

PLAN 1136-2F-01-'B'
'MEDITERRANEAN'

9b