MACKENZIE MODEL

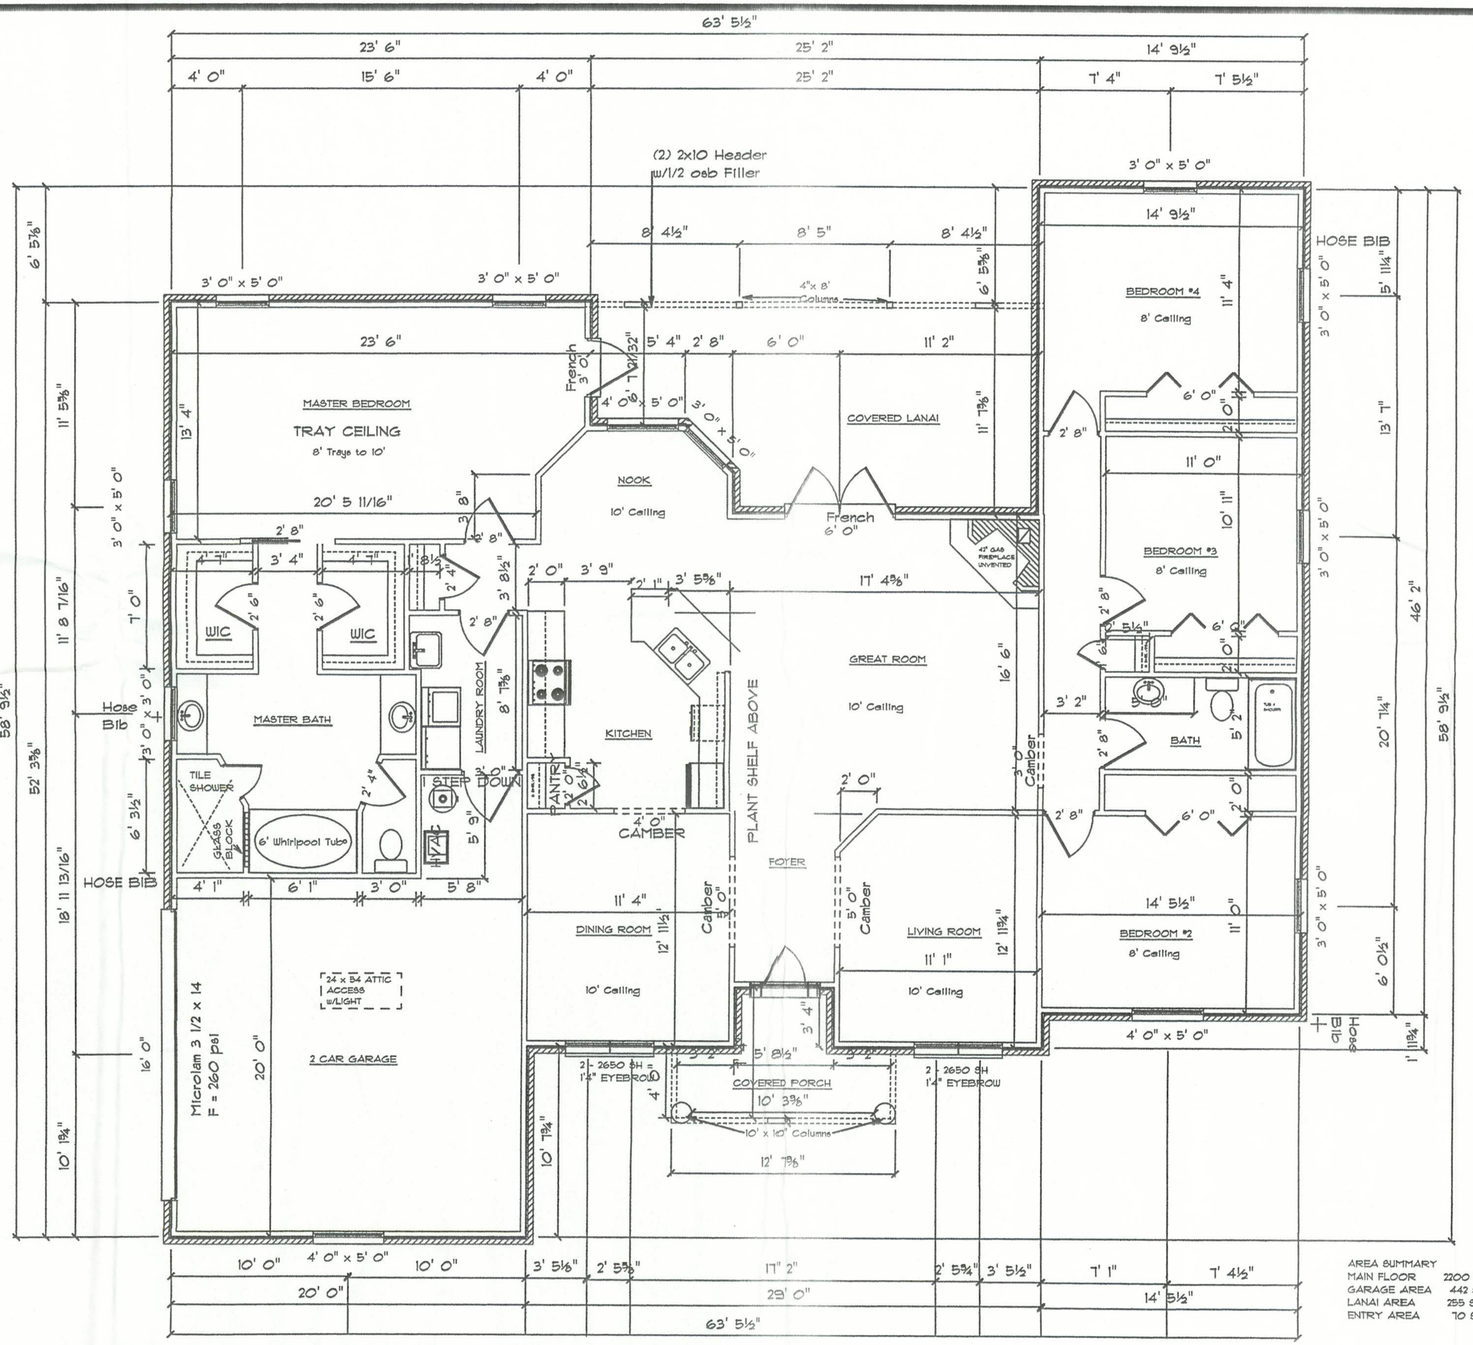

GTC DESIGN GROUP
GARY GILL P.E.
PE# 51942 ACT# 9423

DATE 7/1/2005

Drawn For:
Eagle / Kiraly

DRAWING# A-3

SCALE 1/4" = 1'

DRAWN BY Susan Holton

APPROVED GG

MacKenzie Model
This plan Designed For
Lot 14 Arbor Greene @
Emerald Lakes

7/8/05