FLOOR PLAN NOTES

BUILDING TO BE FULLY SPRINKLERED. SEE DESIGN CRITERIA ON FP001.

SMOKE ZONE NOTES

PROVIDE ADDITIONAL FLOW SWITCH AND INSPECTORS TEST FOR EACH SMOKE ZONE. SEE SHEET E-702 FOR SMOKE ZONES.

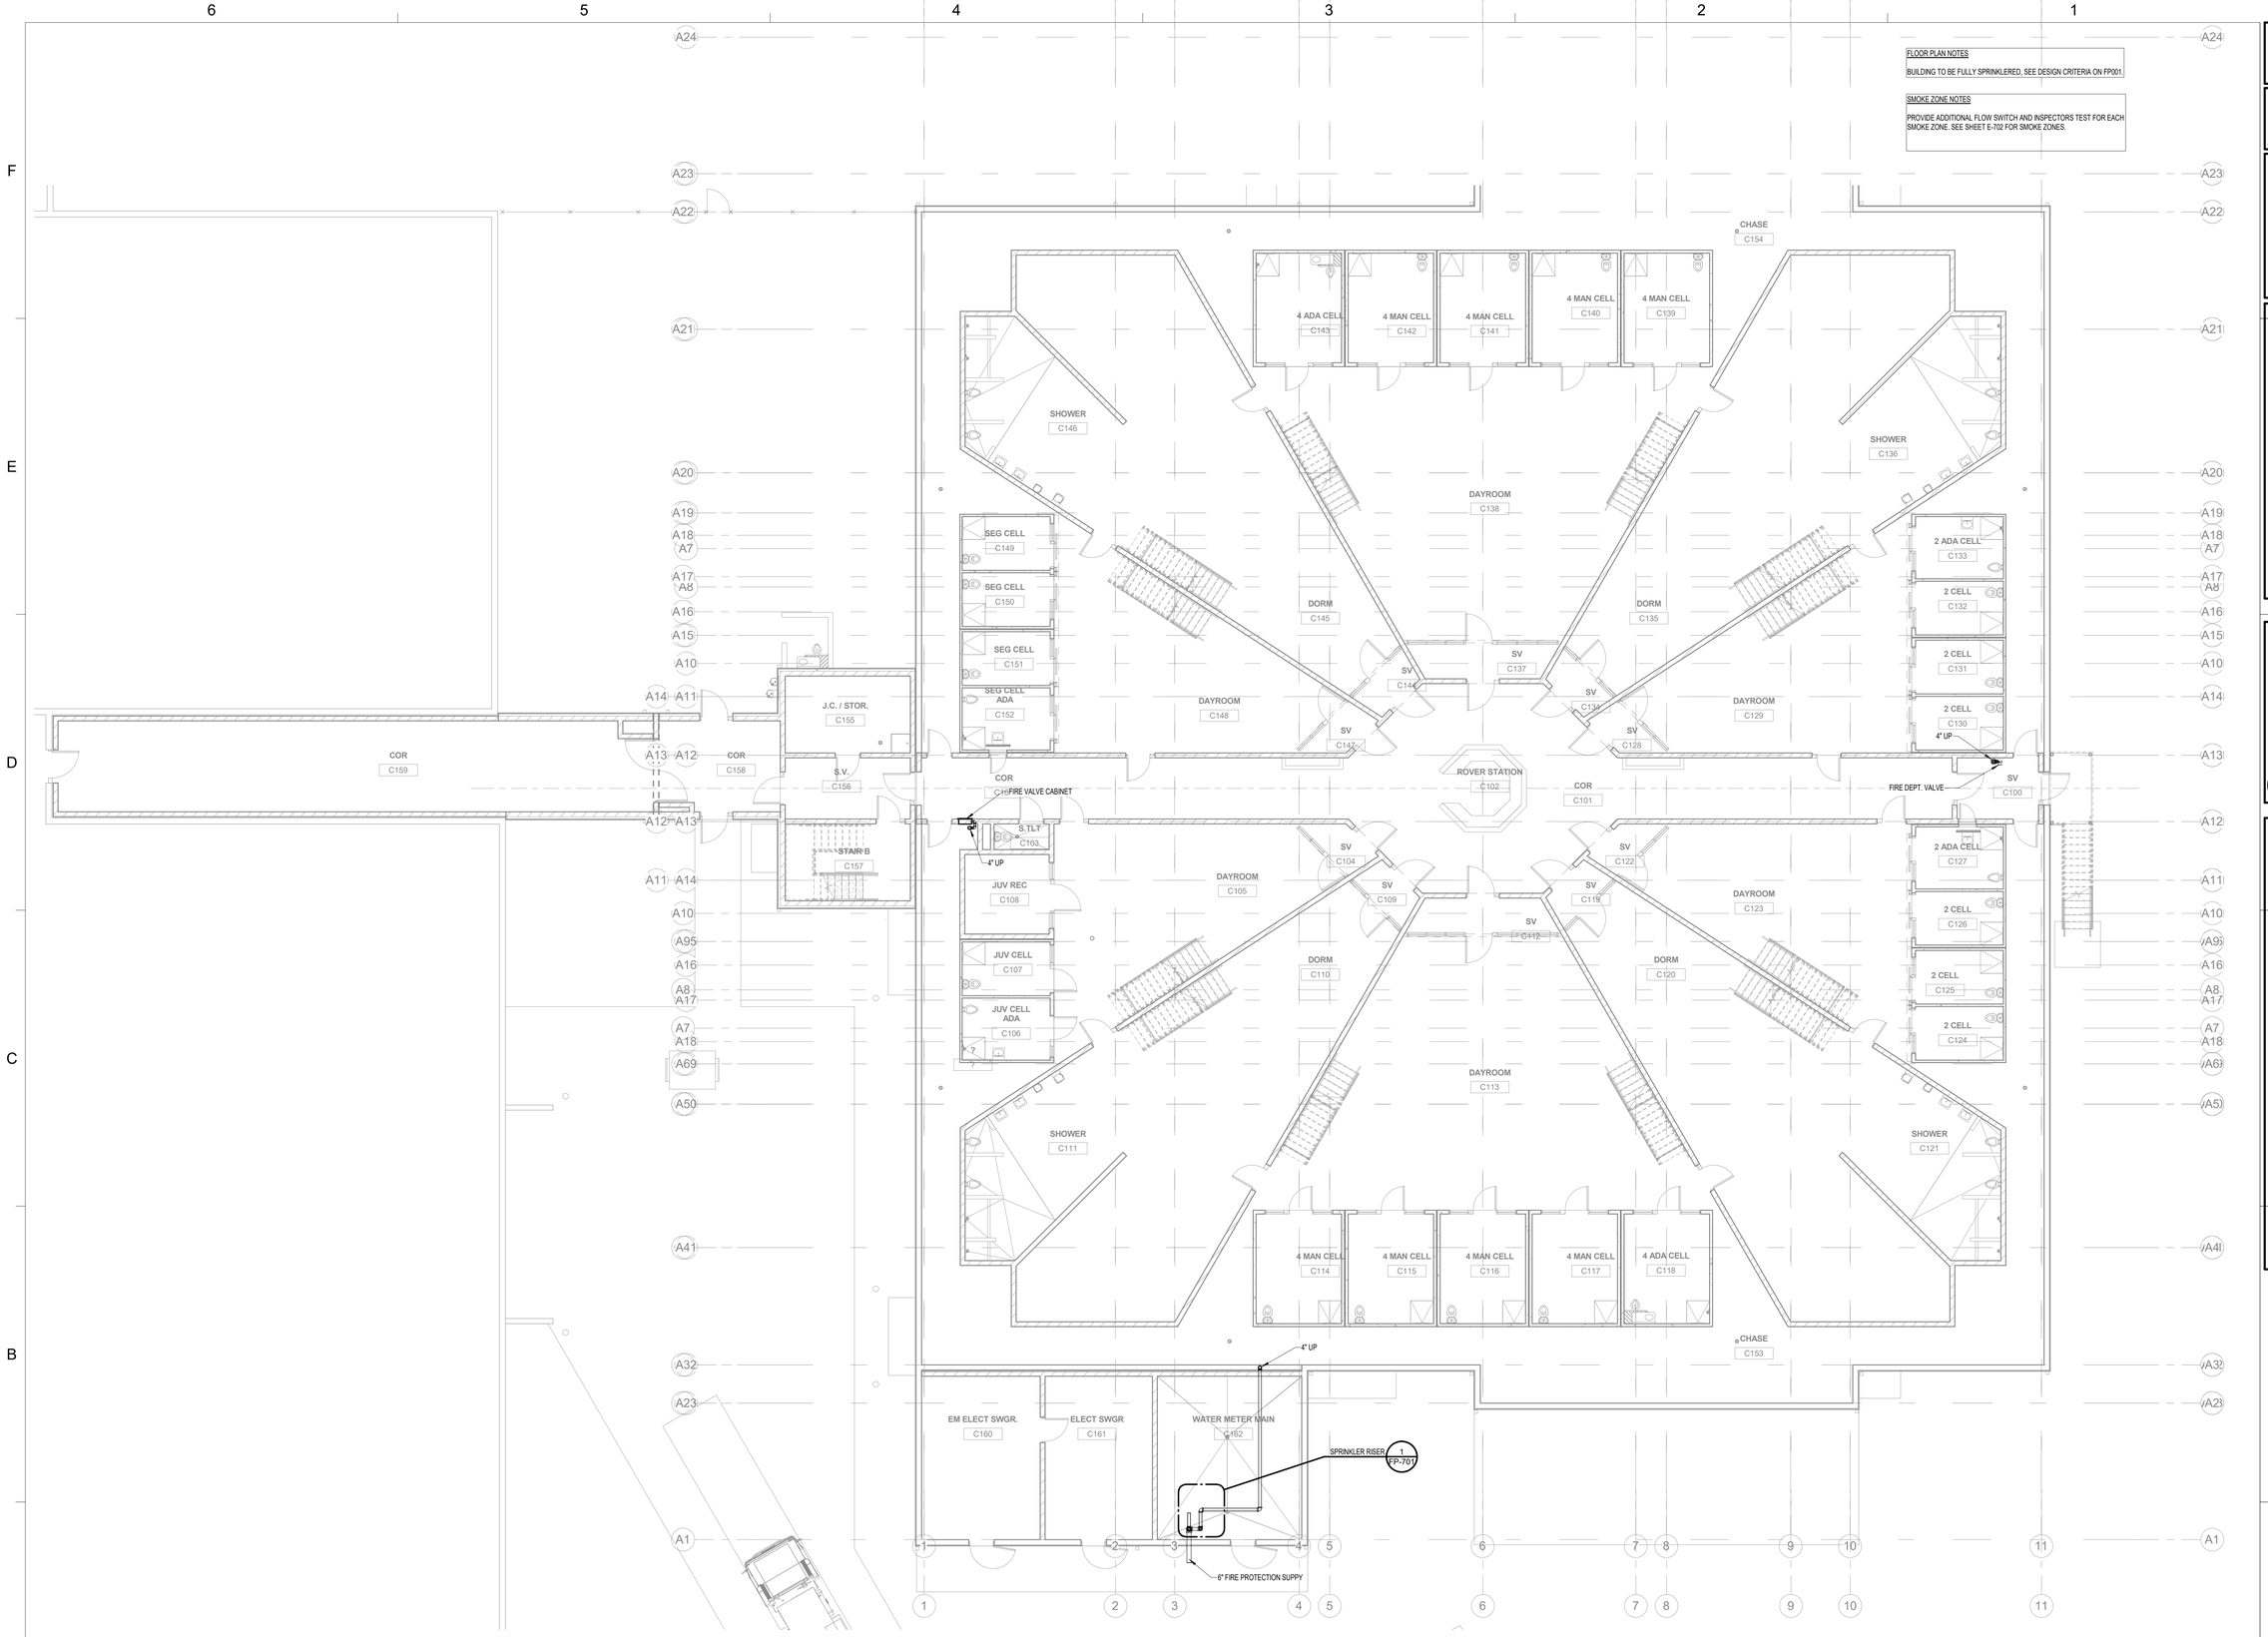

1 FIRST FLOOR FIRE PROTECTION PLAN - AREA C
Scale: 1/8" = 1'-0"

Dewberry®
800 North Magnolia Ave.
Suite 1000, Orlando, FL
32803-3251
t +1 407.843.5120
f +1 407.649.8664

Ajax
10365 Hood Road South Suite 203
Jacksonville, FL 32257
t +1 904-262-8660
f +1 904-262-8623

TLC ENGINEERING SOLUTIONS
Copyright 2020
255 S. Orange Avenue
Suite 1600
Orlando, FL 32801
P 407.841.9050
COA 15
www.tlcengineers.com
TLC No.:1200018
THINK. LISTEN. CREATE.

Professional Seals

Christopher J. Floegel, P.E.
State of Florida
Professional Engineer
License No. 84276

This item has been electronically signed and sealed by the individual named above, using a dated Digital Signature in the space below, per F.A.C. Rule 61G15-23.004. Printed copies of this document are not considered signed and sealed, and the signature must be verified on any electronic copies.

Christopher Floegel

Digitally signed by Christopher Floegel
DN: cn=Christopher Floegel, o=TLC ENGINEERING FOR NATURAL RESOURCES, ou=TLC ENGINEERING FOR NATURAL RESOURCES, c=US
Date: 2020.07.23 09:22:24-04'00'

y

y y y y y y y y y

SCALE 1/8" = 1'-0"

No.	Description	Date
	ISSUED FOR PERMIT	7-24-20

REVISIONS

DRAWN BY	D PETERSON
APPROVED BY	F ROBERTSON
CHECKED BY	F GARDNER
DATE	JULY 24, 2020

TITLE

FIRST FLOOR FIRE PROTECTION PLAN - AREA C

PROJECT NO. 50101397

FP-111C

SHEET NO.

DESTROY AFTER USE