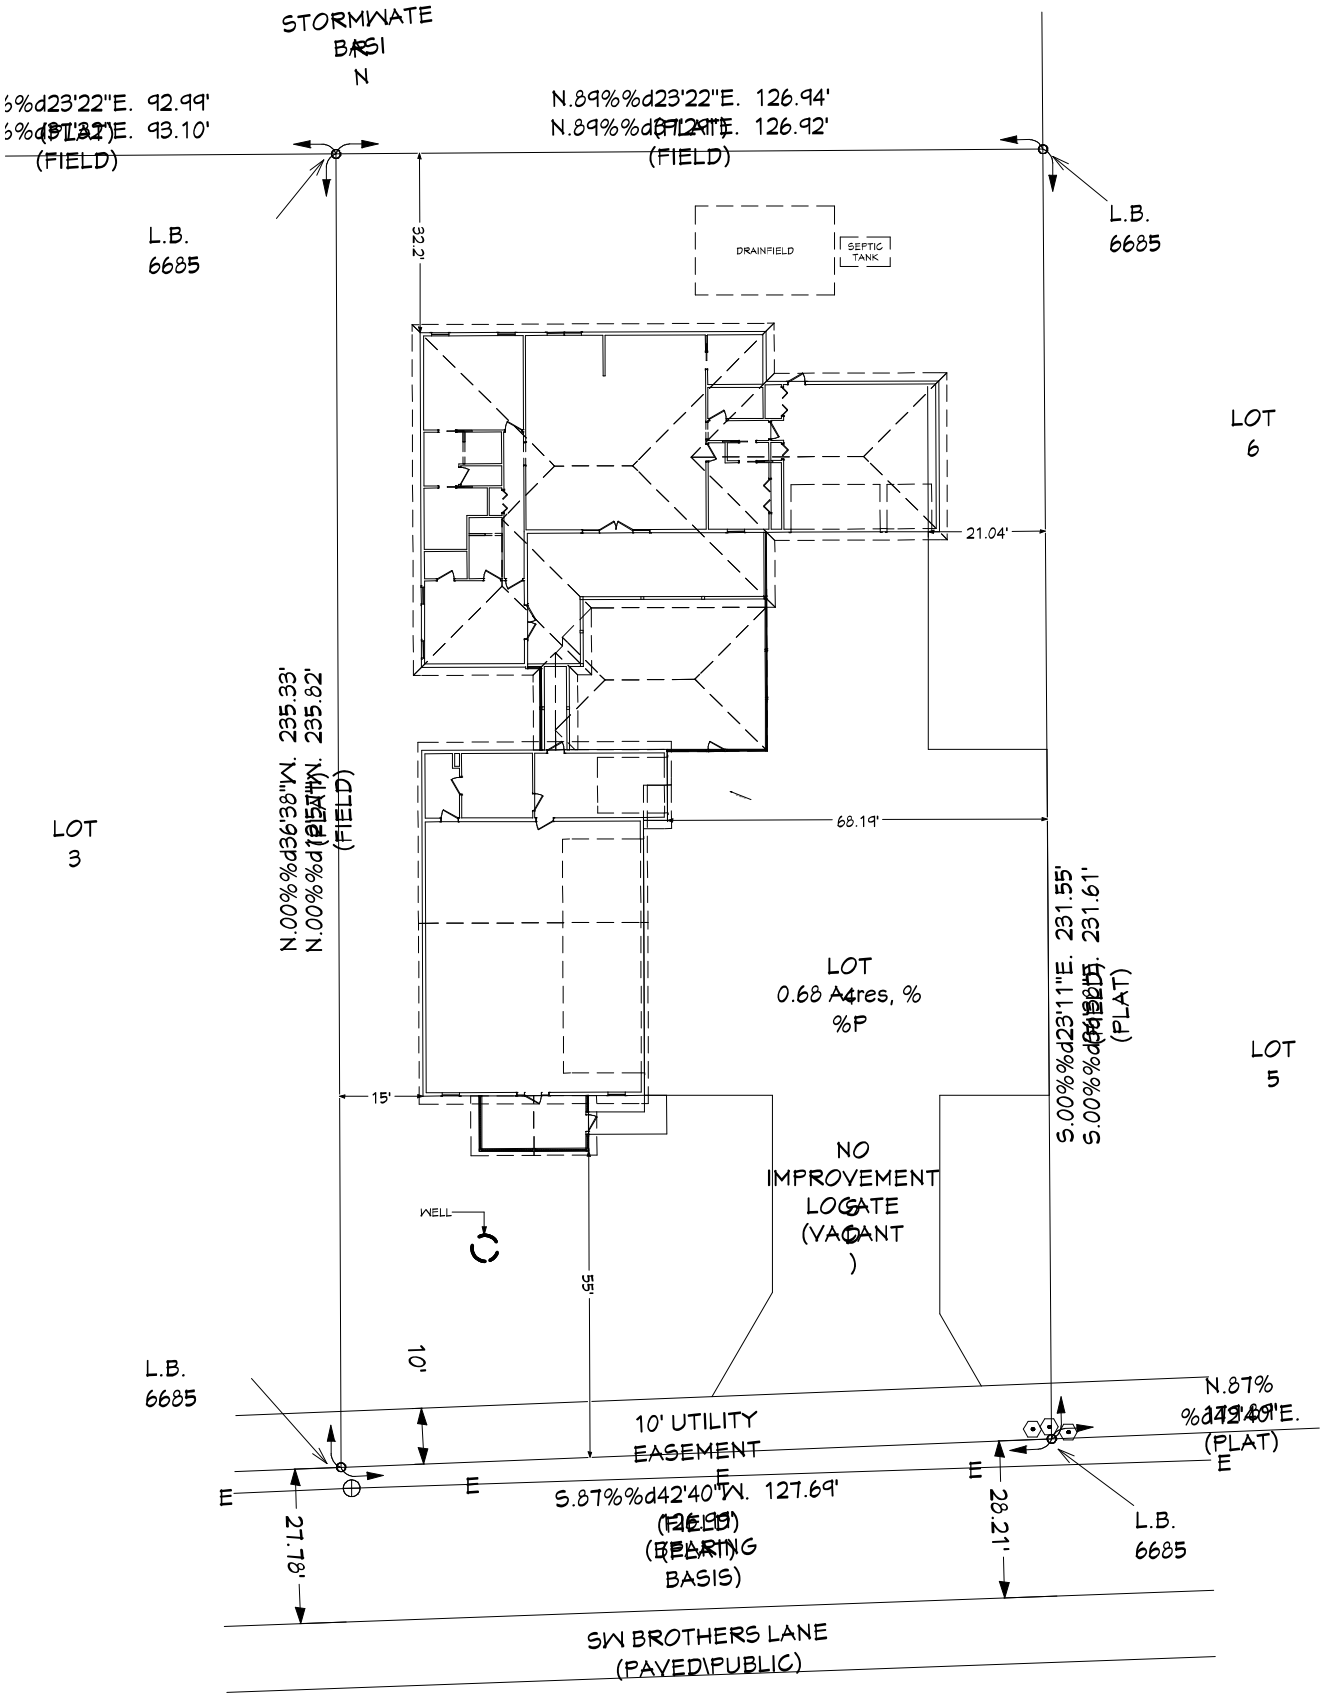

PROPOSED SITE PLAN

SCALE: 1" = 20'