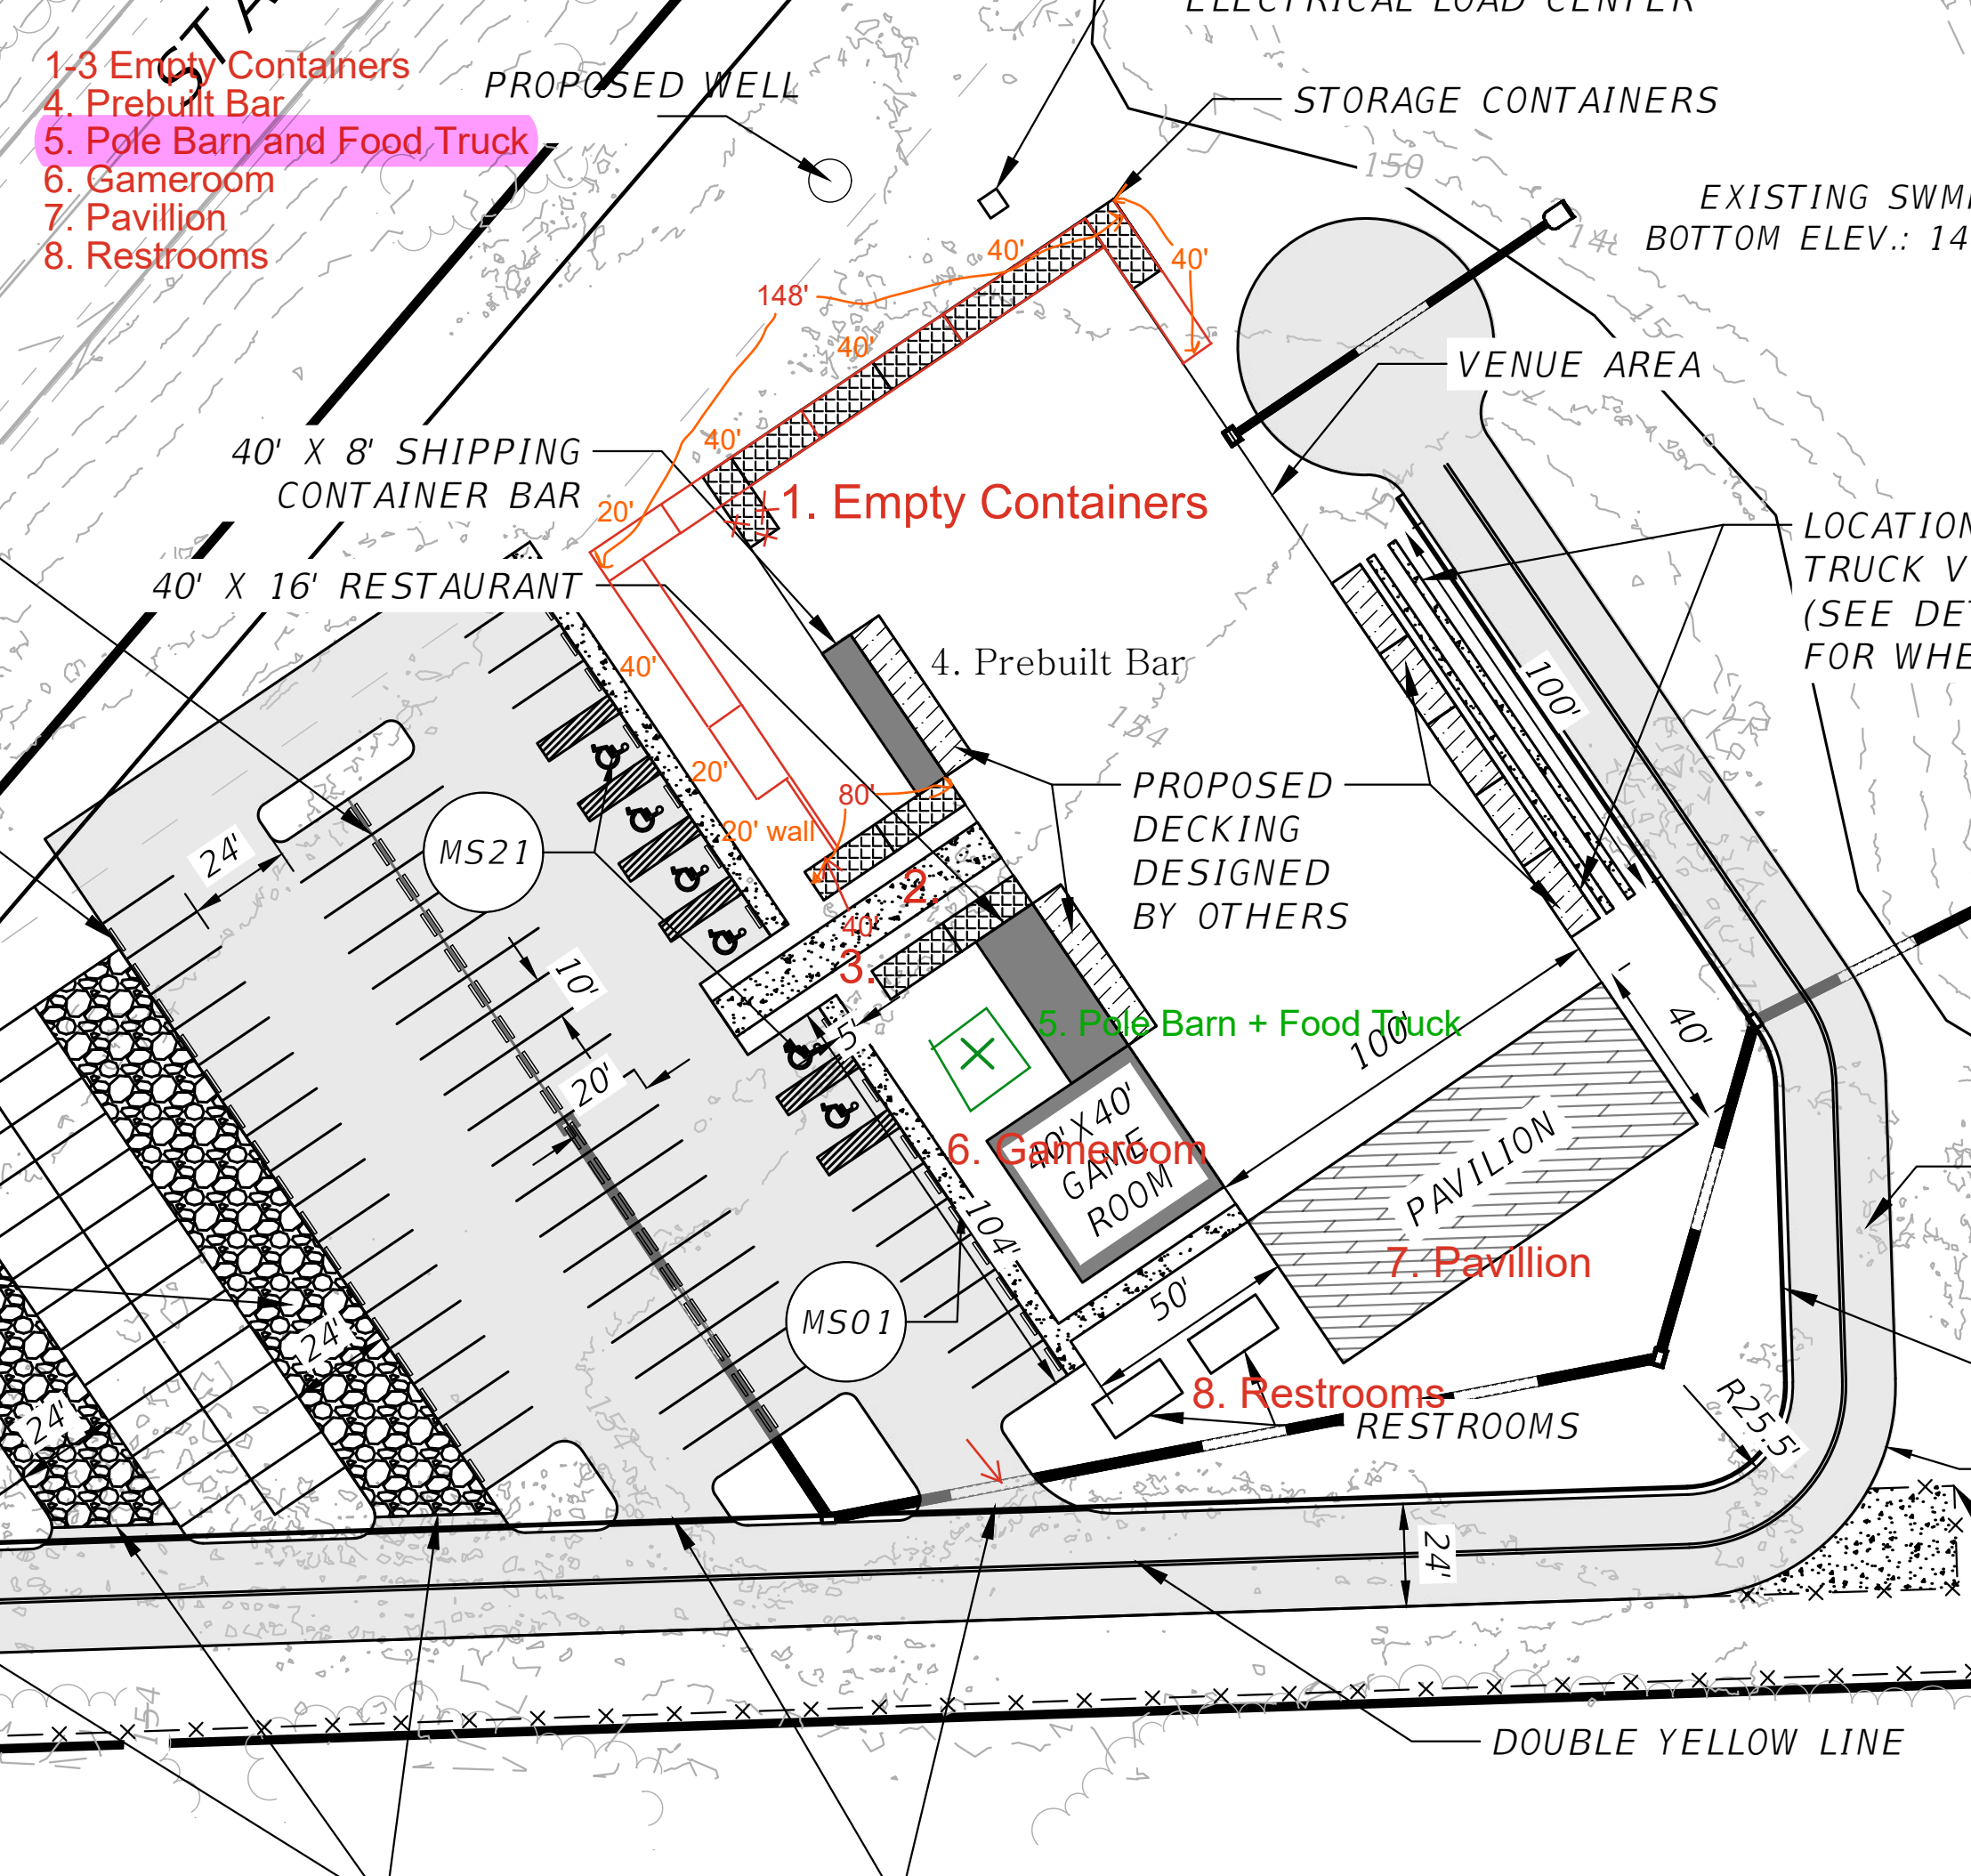
1-3 Empty Containers
4. Prebuilt Bar
5. Pole Barn and Food Truck
6. Gameroom
7. Pavillion
8. Restrooms
PROPOSED WELL
ELECTRICAL LOAD CENTER
STORAGE CONTAINERS
EXISTING SWM
BOTTOM ELEV.: 14
VENUE AREA
40' X 8' SHIPPING
CONTAINER BAR
40' X 16' RESTAURANT
1. Empty Containers
4. Prebuilt Bar
LOCATION
TRUCK V
(SEE DET
FOR WHE
PROPOSED
DECKING
DESIGNED
BY OTHERS
2.
3.
5. Pole Barn + Food Truck
6. Gameroom
40' X 40'
GAME
ROOM
7. Pavillion
PAVILION
8. Restrooms
RESTROOMS
MS21
MS01
148'
40'
20'
20' wall
80'
100'
104'
50'
24'
10'
5'
R25.5'
DOUBLE YELLOW LINE