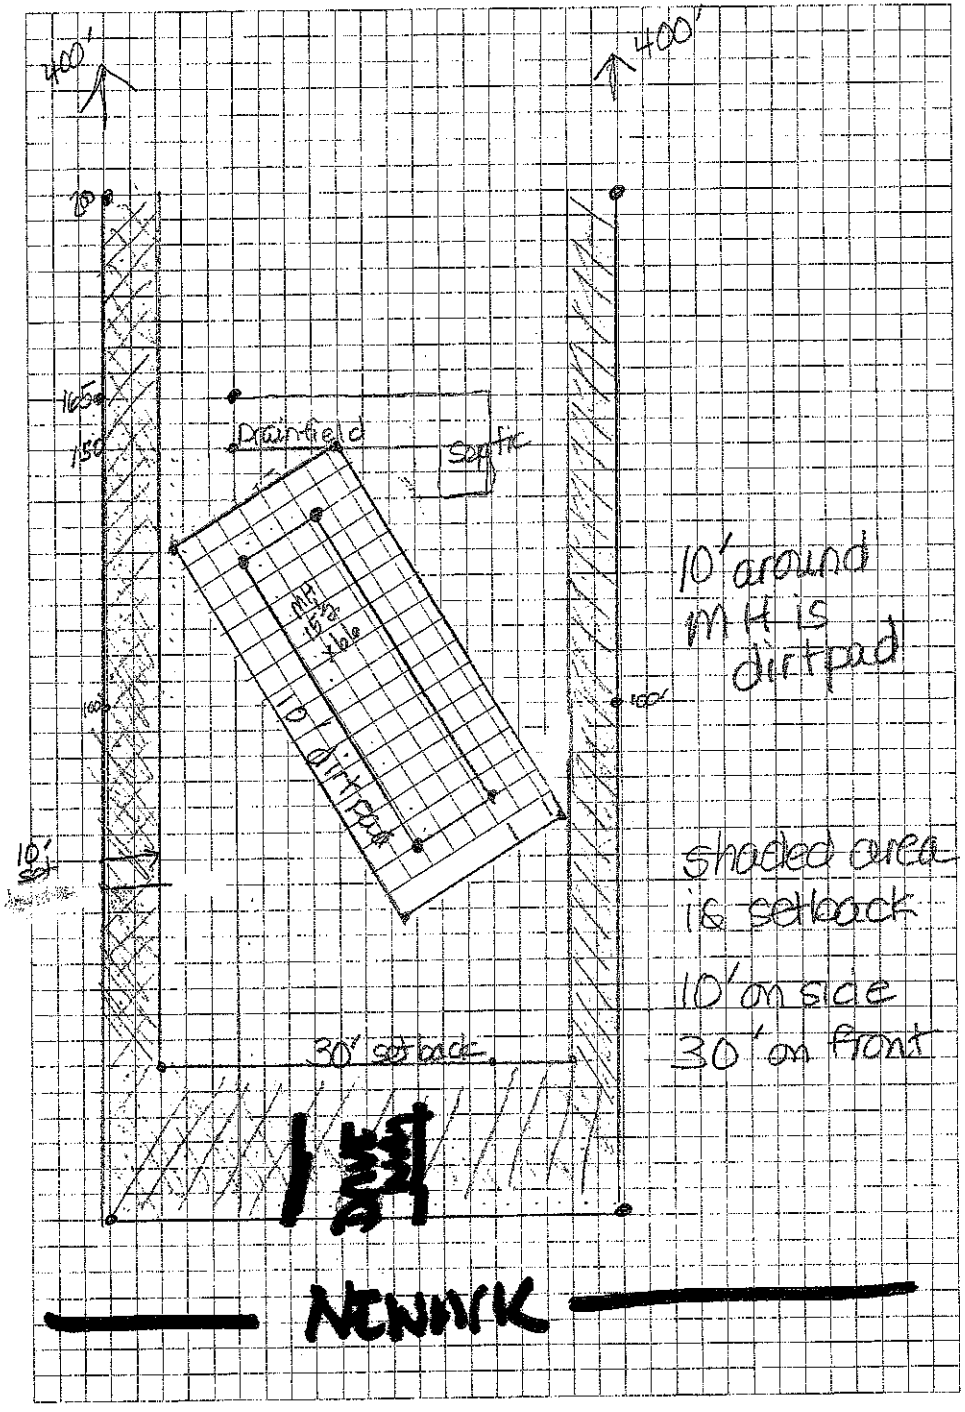
400'
400'
80
165
150
Drainfield
Septic
MH 5'x8' table
10' dirtpad
100'
10'
10' around MH is dirtpad
shaded area is setback
10' on side
30' on front
30' setback
NEWMK

each sq is 5'