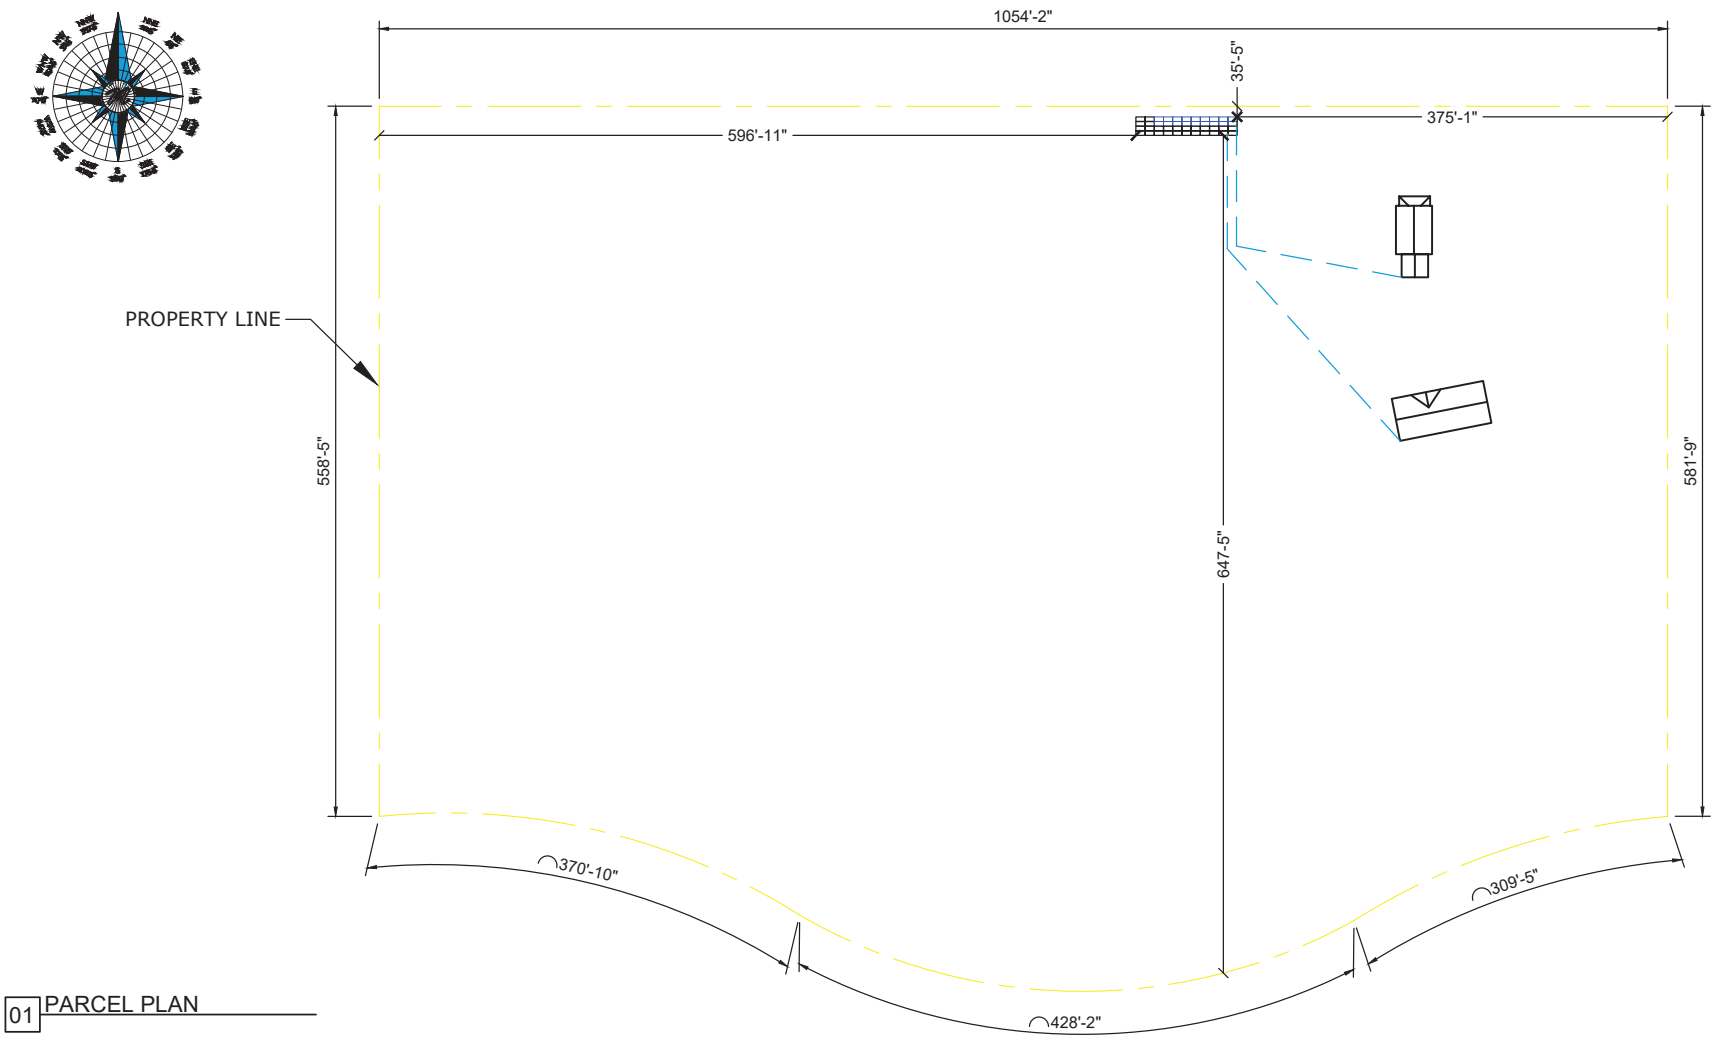

01 PARCEL PLAN

DONALD J HAYES	CONTRACTOR:	ENGINEER: CA33343	Ryan S Gittens 2025.05.20 11:21:01 -04'00'	DATE	BY	VER	DESCRIPTION	SL1
355 SOUTHWEST HUNTER LEIGH PLACE, LAKE CITY, FLORIDA 32024	ENLIGHT ENERGY 978 SW 2ND AVE GAINESVILLE, FL 32601 (800) 798-0315	1646 W SNOW AVE 9 TAMPA, FL 33606	RYAN S GITTENS PE90605	03.18.25	JB	00	INITIAL DESIGN	PAPER: ARCHB
PROJECT ID: 432025-355								SCALE: NTS

UNAUTHORIZED USE OF THIS DRAWING SET WITHOUT WRITTEN PERMISSION FROM CONTRACTOR IS IN VIOLATION OF U.S. COPYRIGHT LAWS AND WILL BE SUBJECT TO CIVIL DAMAGES AND PROSECUTIONS