Permit # _____

Property ID# 36-6S-16-04096-011

Scale 1 inch = 100 feet

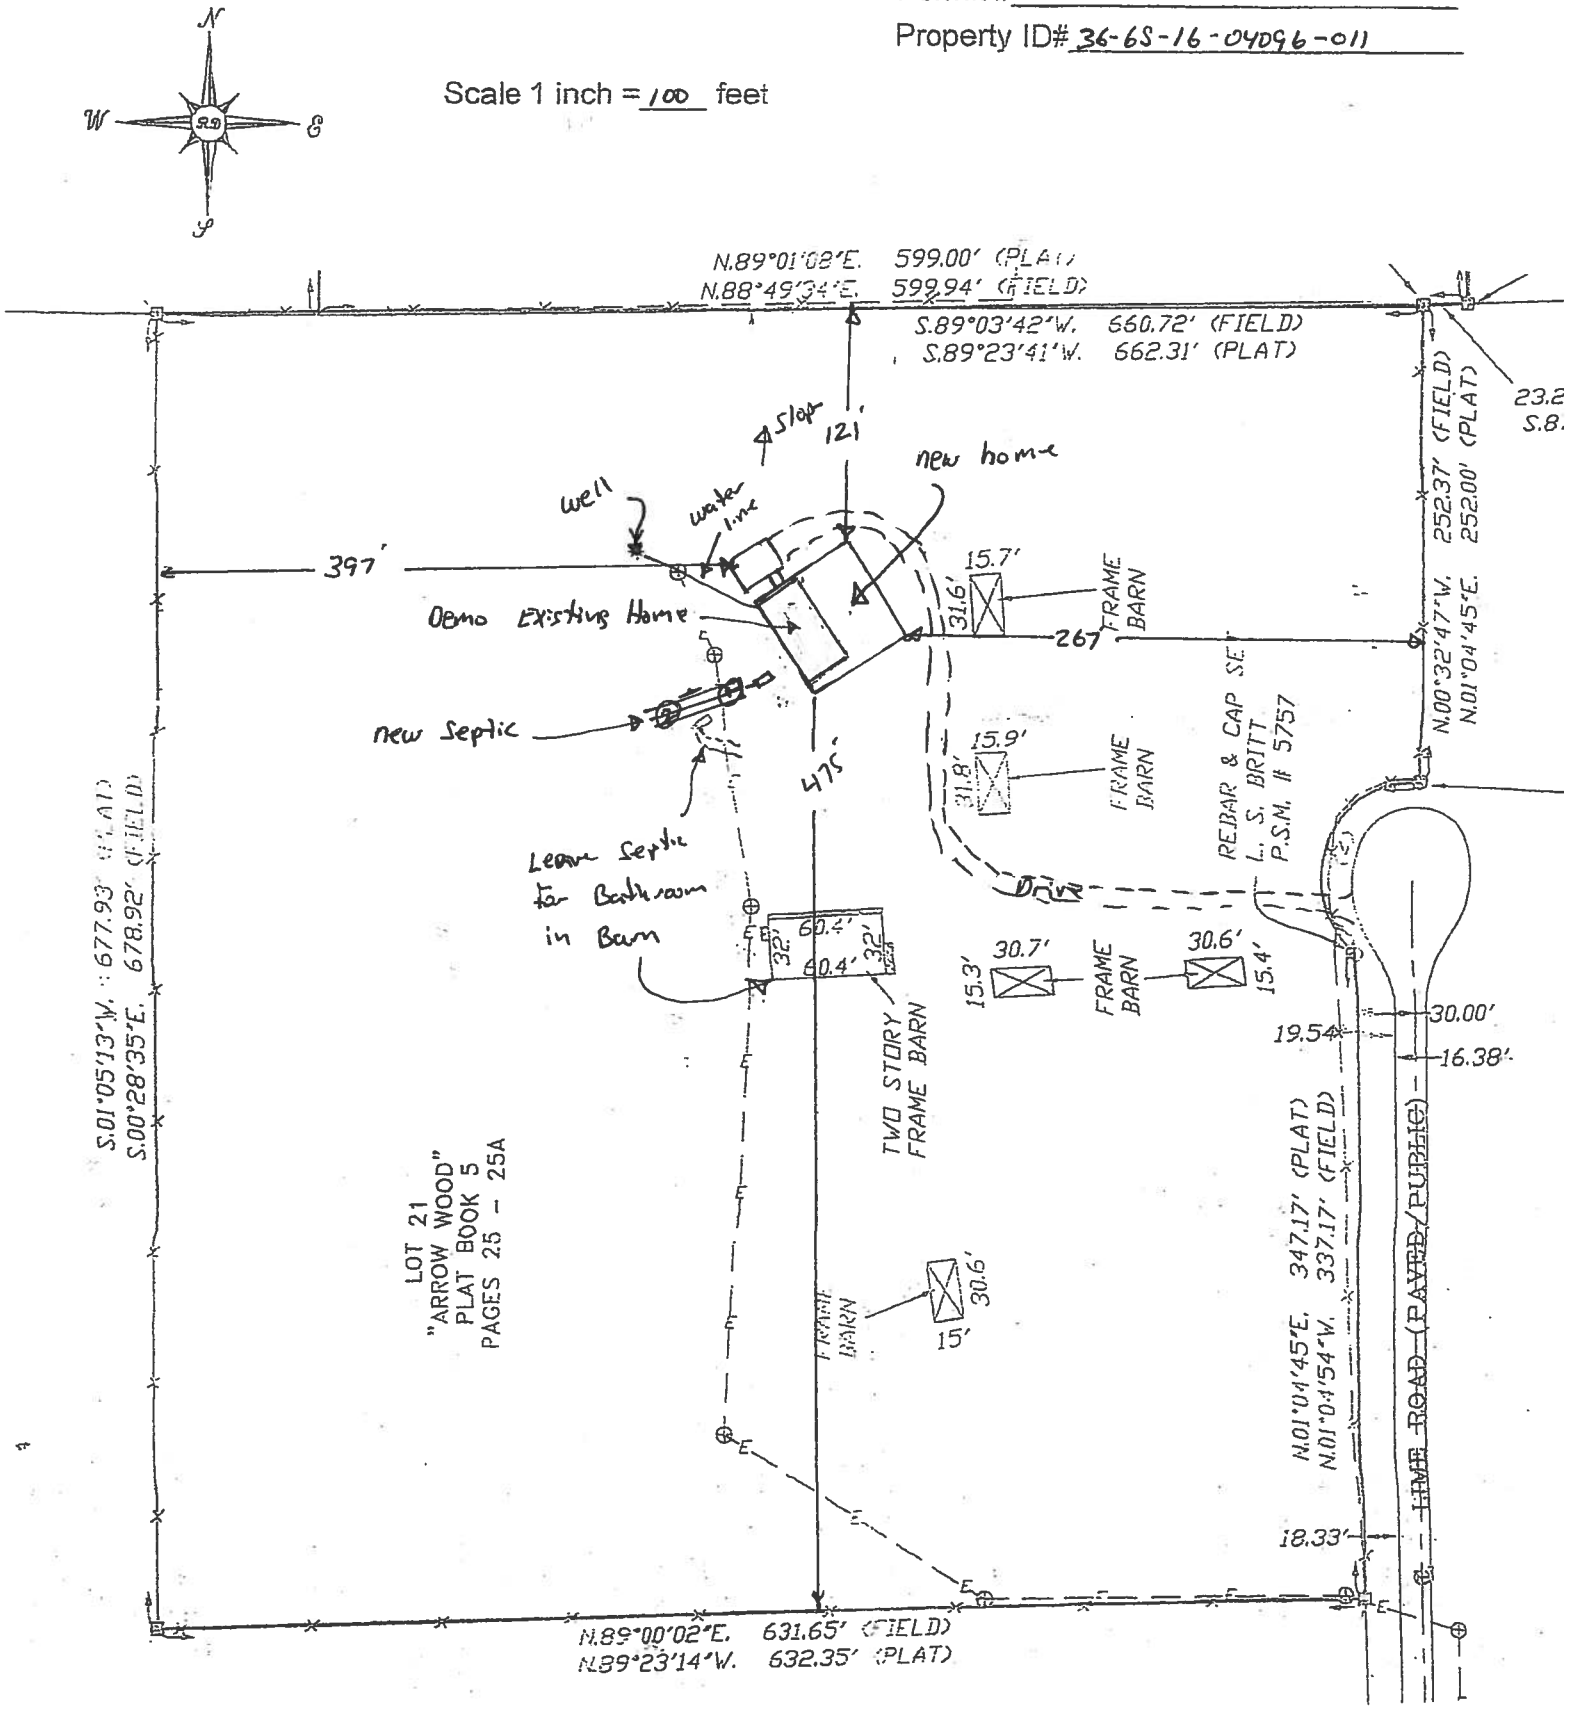

Site Plan submitted by _____ M.S.T.C. _____

Plan Approved _____ Not Approved _____ Date _____

By _____ County Health Department