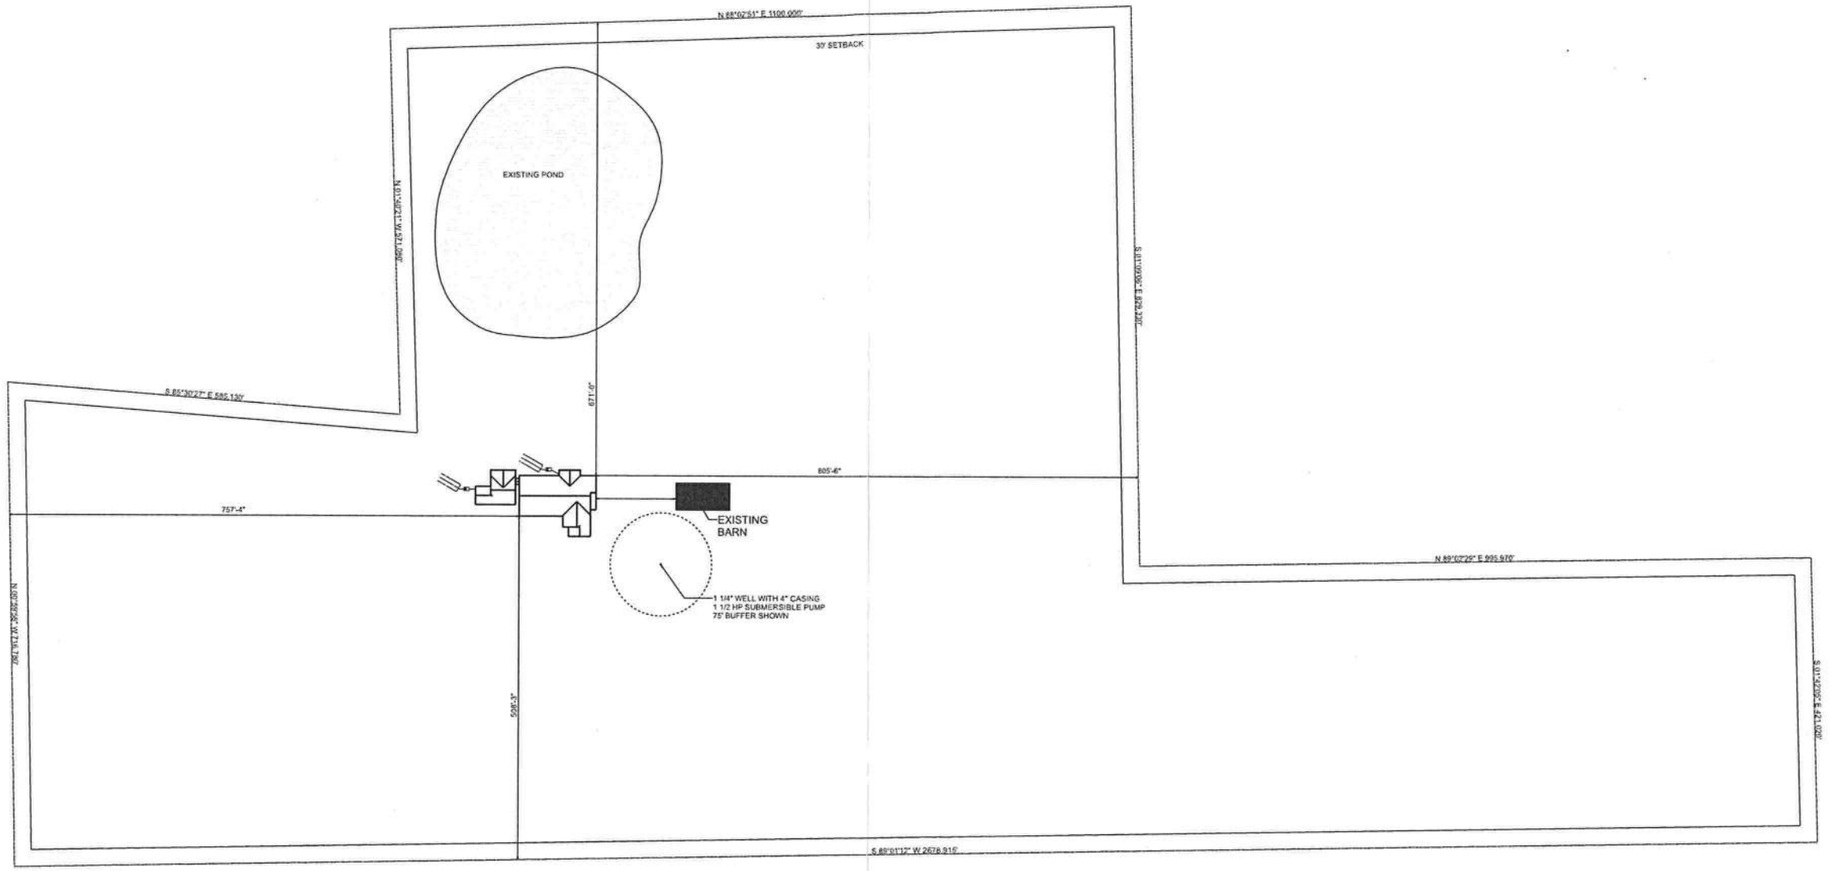

PROJECT SITE: PARCEL 08-6S-17-09622-002
SCALE: 1" = 100'

REVISIONS		
DATE	BY	DESCRIPTION

DESIGN BY:

TRADEMARK Construction Group, Inc.

CERTIFIED GENERAL CONTRACTOR
CGC1514780

163 SW MIDTOWN PL.
LAKE CITY, FL. 32025
(386)755-5254

CES
Crews Engineering Services, LLC

CERTIFICATE OF AUTHORIZATION
NO. 28022

P.O. BOX 970
LAKE CITY, FL 32056
PHONE: 386.754.4085

Brett A. Crews, P.E. 65592

DRAWN BY: TM

APPROVED BY: BC

STONE RESIDENCE

SITE PLAN

PROJECT NO.: R17.023

SHEET: SIT-1