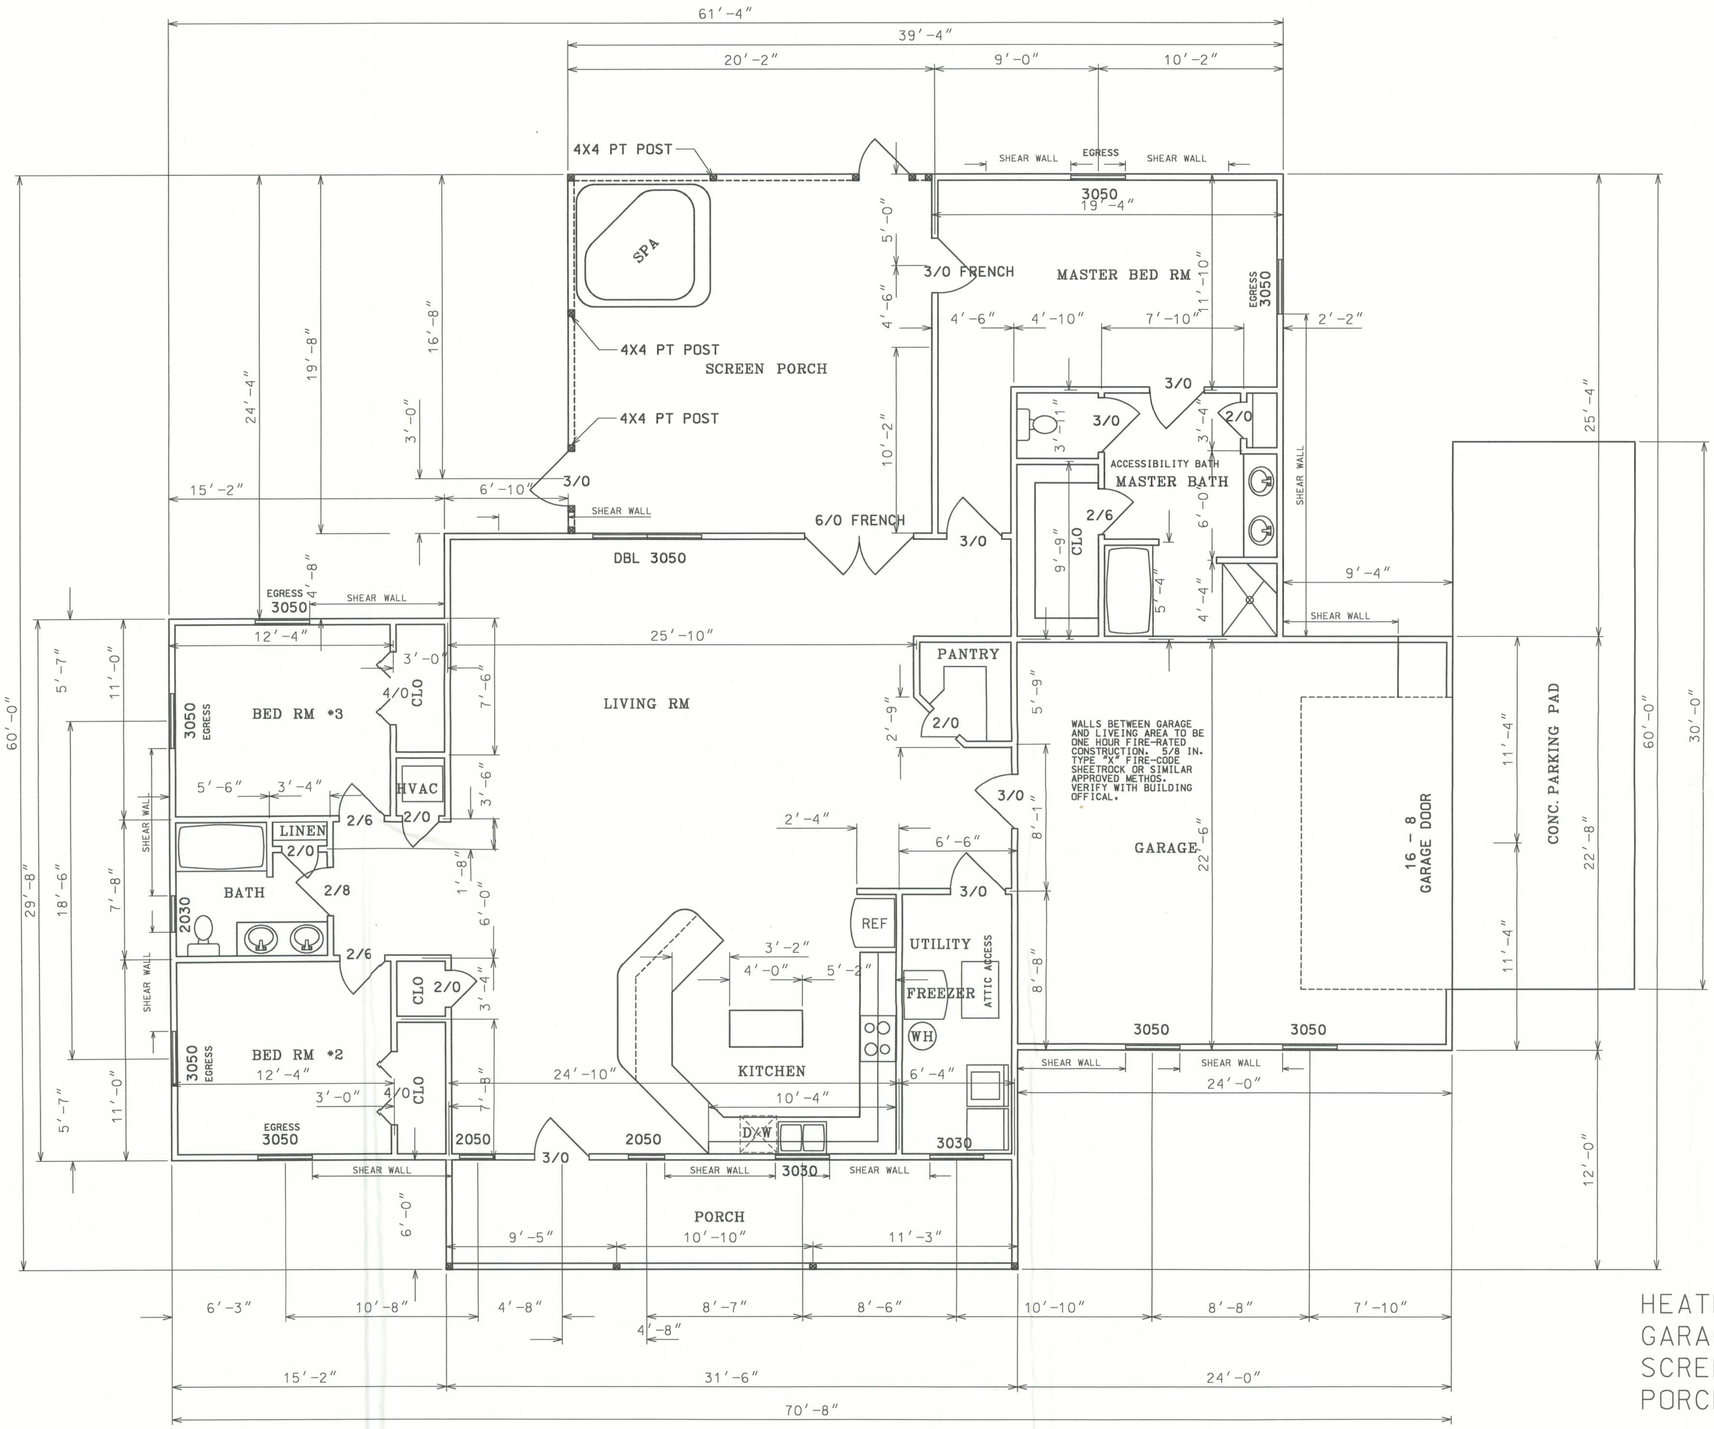

DOOR SCHEDULE

No.	SIZE & TYPE
1	3' - 0" METAL FRONT ENTRY EXTERIOR
1	6' - 0" METAL DBL 3/0 FRENCH EXTERIOR
1	3' - 0" METAL FRENCH EXTERIOR
1	3' - 0" 9 LITE ENTRY DOOR EXTERIOR
4	3' - 0" COLONIAL INTERIOR
1	2' - 8" COLONIAL INTERIOR
3	2' - 6" COLONIAL INTERIOR
4	2' - 0" COLONIAL INTERIOR
2	4' - 0" BIFOLD COLONIAL INTERIOR
1	3' - 0" SCREEN

WINDOW SCHEDULE

No.	SIZE & TYPE
1	3' 0" - 5' 0" DBL SINGLE HUNG ALUMINUM
8	3' 0" - 5' 0" SINGLE HUNG ALUMINUM
2	3' 0" - 3 0" ALUMINUM
2	2' 0" - 5' 0" ALUMINUM
1	2' 0" - 3' 0" ALUMINUM

HEATED	2000 SF
GARAGE	544 SF
SCREEN PORCH	360 SF
PORCH	189 SF
	3093

HAYGOOD HOMES INC.

12592 So. U.S. HWY 441
LAKE CITY FL. 32025
OFFICE (386) 752-3496
MOBILE (386) 303-1981
CR-C1326715

JERRY AND MARTHA LEVERETT
140 SE SEARS CT.
LAKE CITY FLORIDA

FLOOR PLAN

PLAN No.	SCALE	DATE	SHEET NO.
P 0506	1/4" = 1	7/5/05	3

...\Projects\Leverett\floorpl.dgn 9/2/2005 8:43:57 AM