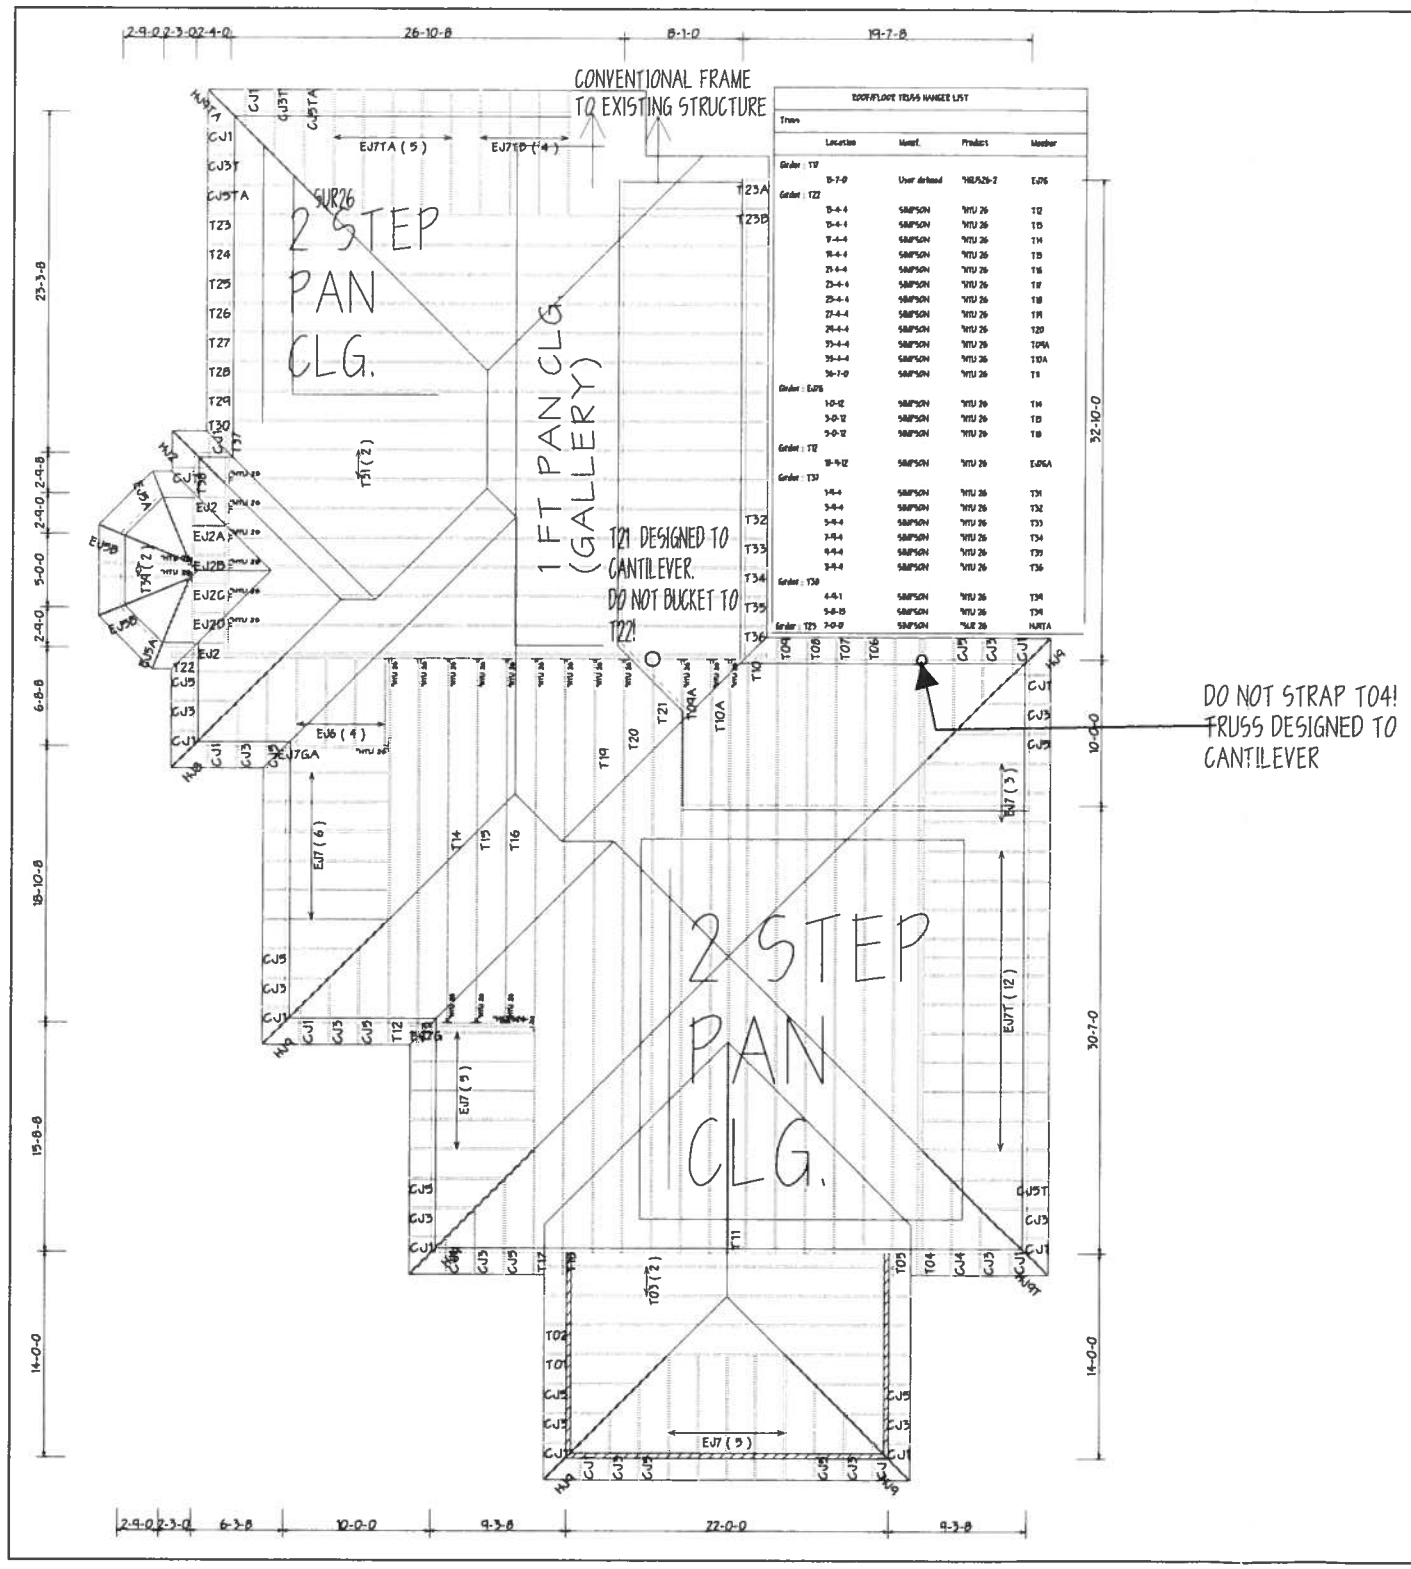

ROOF/FLOOR TRUSS HANGER LIST

Truss

Location	Manuf.	Product	Member
Girder : T17			
13-7-0	User defined	*HUS26-2	E.D26
Girder : T22			
13-4-4	SIMPSON	*HTU 26	T12
15-4-4	SIMPSON	*HTU 26	T13
17-4-4	SIMPSON	*HTU 26	T14
19-4-4	SIMPSON	*HTU 26	T15
21-4-4	SIMPSON	*HTU 26	T16
23-4-4	SIMPSON	*HTU 26	T17
25-4-4	SIMPSON	*HTU 26	T18
27-4-4	SIMPSON	*HTU 26	T19
29-4-4	SIMPSON	*HTU 26	T20
33-4-4	SIMPSON	*HTU 26	T20A
35-4-4	SIMPSON	*HTU 26	T10A
36-7-0	SIMPSON	*HTU 26	T11
Girder : E.D26			
1-0-12	SIMPSON	*HTU 26	T14
3-0-12	SIMPSON	*HTU 26	T13
5-0-12	SIMPSON	*HTU 26	T12
Girder : T12			
13-9-12	SIMPSON	*HTU 26	E.D26A
Girder : T30			
1-9-4	SIMPSON	*HTU 26	T31
3-9-4	SIMPSON	*HTU 26	T32
5-9-4	SIMPSON	*HTU 26	T33
7-9-4	SIMPSON	*HTU 26	T34
9-9-4	SIMPSON	*HTU 26	T35
11-9-4	SIMPSON	*HTU 26	T36
Girder : T30			
4-9-1	SIMPSON	*HTU 26	T34
5-8-15	SIMPSON	*HTU 26	T34
Girder : T21 7-0-0	SIMPSON	*MUS 26	HUS26

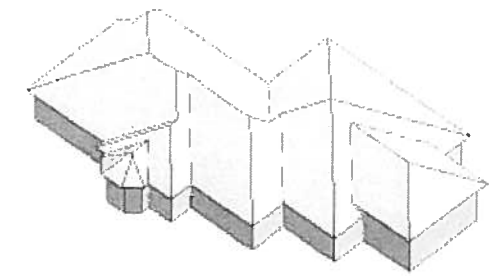

BEARING HEIGHT SCHEDULE

10'0"

12'0"

7/12 PITCH 18" O.H.

NOTES:

1) REFER TO HCI-TPI (RECOMMENDATIONS FOR HANDLING INSTALLATION AND TEMPORARY BRACING) REFER TO ENGINEERED DRAWINGS FOR PERMANENT BRACING REQUIRED

2) ALL TRUSSES (INCLUDING TRUSSES UNDER VALLEY FRAMING) MUST BE COMPLETELY DECKED OR REFER TO DETAIL V109 FOR ALTERNATE BRACING REQUIREMENTS

3) ALL VALLEYS ARE TO BE CONVENTIONALLY FRAMED BY BUILDER

4) ALL TRUSSES ARE DESIGNED FOR 2' o.c. MAXIMUM SPACING, UNLESS OTHERWISE NOTED

5) ALL WALLS SHOWN ON PLACEMENT PLAN ARE CONSIDERED TO BE LOAD BEARING UNLESS OTHERWISE NOTED

6) ST42 TRUSSES MUST BE INSTALLED WITH THE TOP BEING UP

7) ALL ROOF TRUSS HANGERS TO BE SIMPSON HUS26 UNLESS OTHERWISE NOTED. ALL FLOOR TRUSS HANGERS TO BE SIMPSON THA422 UNLESS OTHERWISE NOTED

8) BEAM/HEADER/LINTEL (HDR) TO BE FURNISHED BY BUILDER

SHOP DRAWING APPROVAL

THIS LAYOUT IS THE SOLE SOURCE FOR FABRICATION OF TRUSSES AND VOIDS ALL PREVIOUS ARCHITECTURAL OR OTHER TRUSS LAYOUTS. REVIEW AND APPROVAL OF THIS LAYOUT MUST BE RECEIVED BEFORE ANY TRUSSES WILL BE BUILT. VERIFY ALL CONDITIONS TO ADVISE AGAINST CHANGES THAT WILL RESULT IN EXTRA CHARGES TO YOU

Expected Delivery Date _____

Approved By _____ Date _____

Builders FirstSource

Bunnell
PHONE 904-437-3349 FAX 904-437-3994

Jacksonville
PHONE 904-772-6100 FAX 904-772-1973

Lake City
PHONE 386-755-6894 FAX 386-755-7973

Sanford
PHONE 407-322-0059 FAX 407-322-5553

BUILDER	BRYAN ZECHER
LEGAL ADDRESS	ZECHER ADDITION
MODEL	CUSTOM
REVISION	
SCALE	NTS
DATE	12/27/06
DRAWN BY	JOE
JOB #	L221086