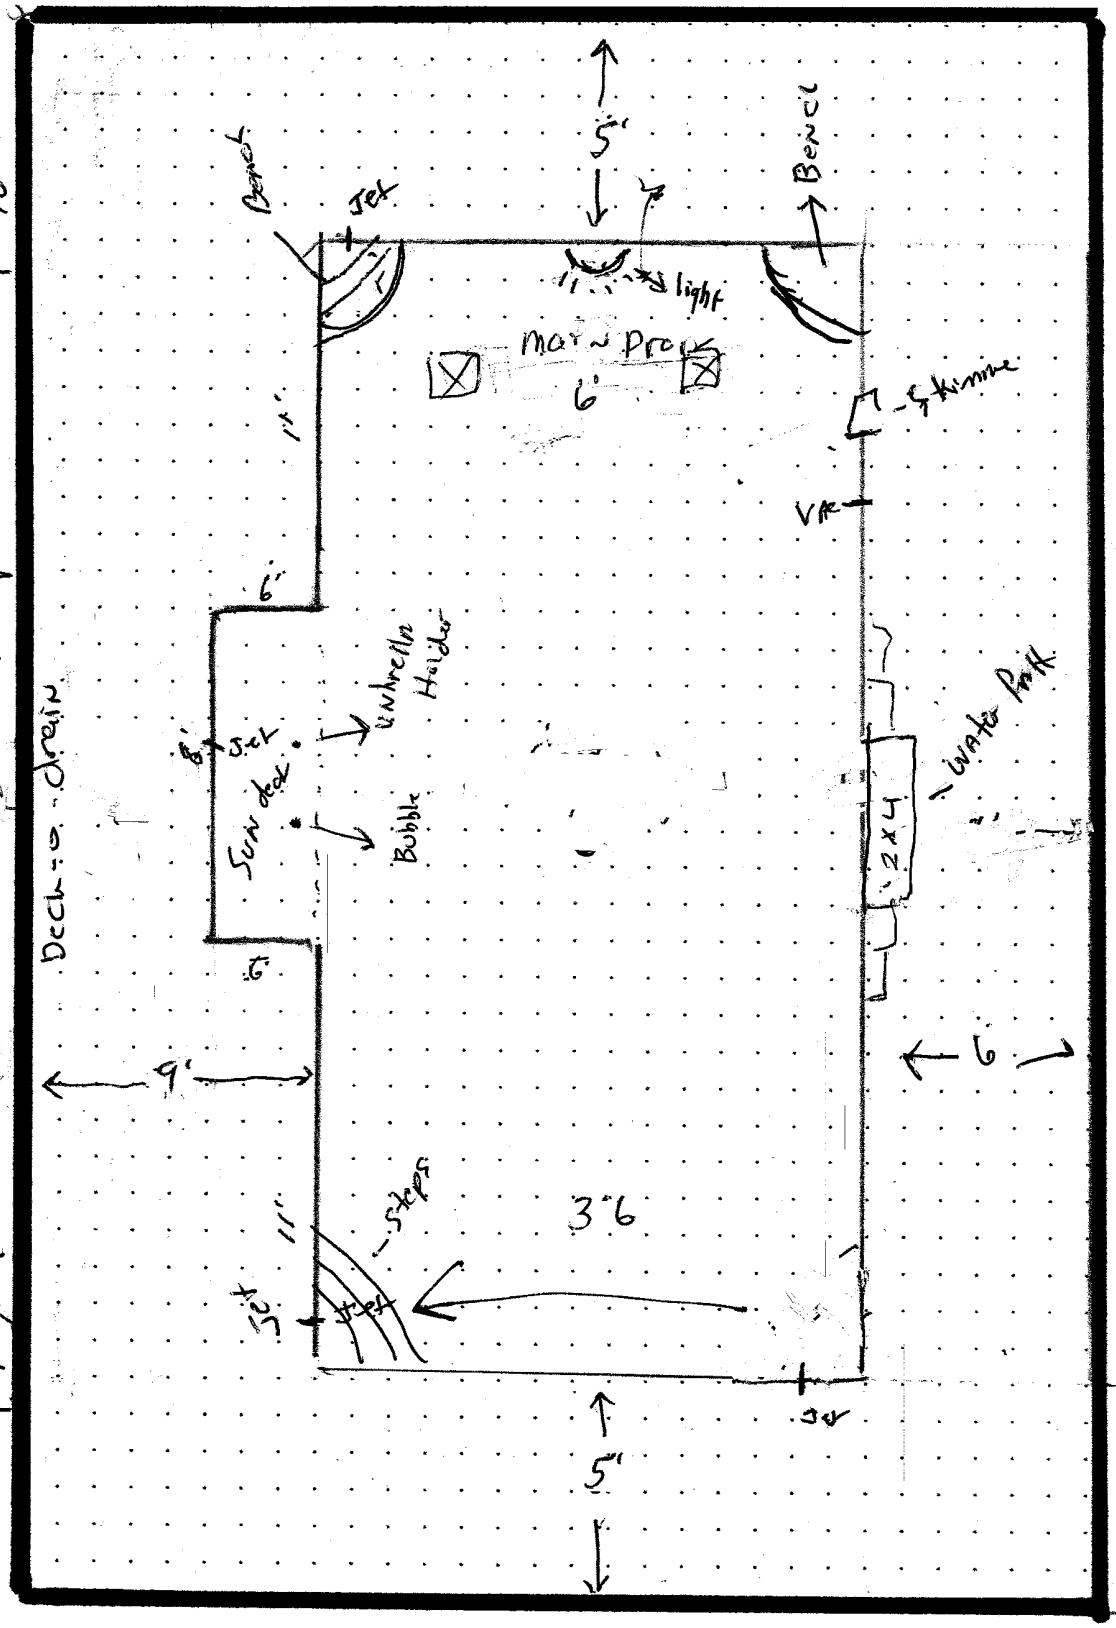

(1) - 15x30x6 - Pool
(2) 8x6x.12" Sun deck
(3) Total Sq deck 670 Sq
(4) Led light
Salt System

(Existing Patio)