GENERAL INTERIOR FINISH SCHEDULE:

FLOOR AREA:	CARPET AND PAD, PATTERN & COLOR AS PER THE OWNER OR LAMINATE STRIP WOOD - SEE OWNER FOR CHANGES
RESTROOM FLOOR:	THINSET CERAMIC TILE OR NATURAL STONE, PAT. & COLOR AS SELECTED BY THE OWNER
BASE:	TRIM AS PER DETAIL ON A3, COLOR AS SELECTED BY THE OWNER OR CERAMIC TILE OR STONE - MATCH WITH FLOORING
TRIM:	COVES, CROWNS, CASINGS CHAIRRAILS AND THE LIKE AS PER DETAIL ON A3, STAIN & VARNISH OR PAINT COLOR AS SELECTED BY THE OWNER
WALLS:	1/2" GWB, PRIMED AND PAINTED 2 COATS LATEX WALL PAINT, COLOR & GLOSS AS SELECTED BY THE OWNER
MAIN CEILING:	5/8" GWB, DIRECT HUNG, TAPED & FINISHED, W/ 2 COATS OF LATEX CEILING PAINT, COLOR & GLOSS AS SELECTED BY THE OWNER
APPLIED FINISHES:	APPLIED FINISHED TO GWB, ie: SPRAY, KNOCK-DOWN, SKIP-TROWEL AND SIMILAR TREATMENTS AS DIRECTED BY THE OWNER.
CABNETS:	AS SELECTED BY THE OWNER, MINIMUM API GRADE: "CUSTOM" - ALL COUNTERTOPS SHALL BE AS SELECTED BY THE OWNER

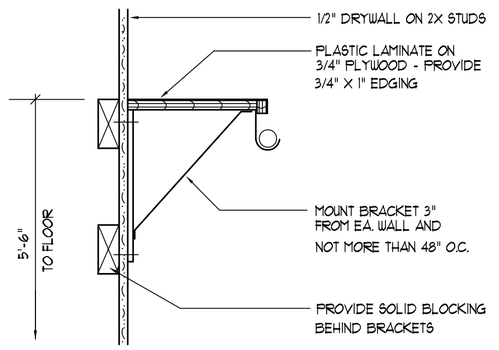

Closet Rod & Shelf Detail — B

SCALE: NONE

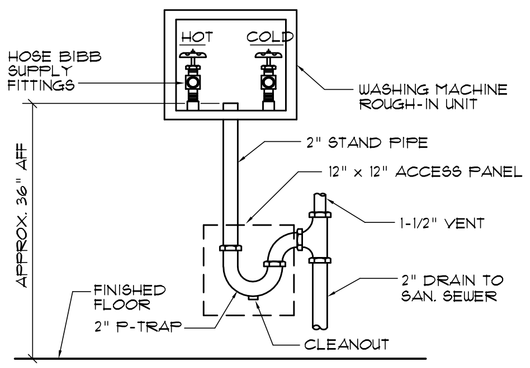

Washing Machine DET. — C

N.T.S.

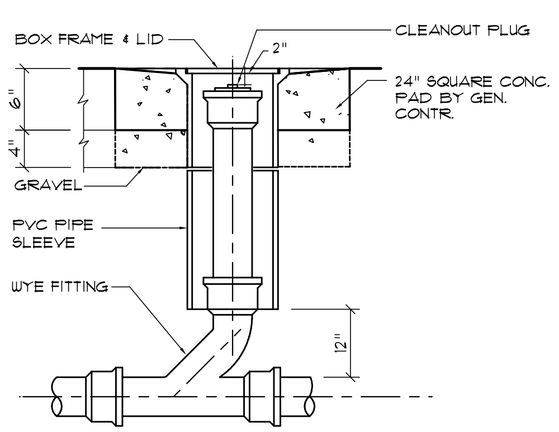

Outdoor Cleanout DETAIL — D

N.T.S.

NOTE!
THESE CABINET DET'S ARE GENERAL IN NATURE & PROVIDE A BASIS FOR ACTUAL CABINET CONSTRUCTION.

NOTE!
PROVIDE 2X6 BACKING AT ALL OVERHEAD CABINET LOCATIONS, FLUSH WITH FACE OF FRAMING - TOP OF BACKING TO BE 7'-Ø" AFF.

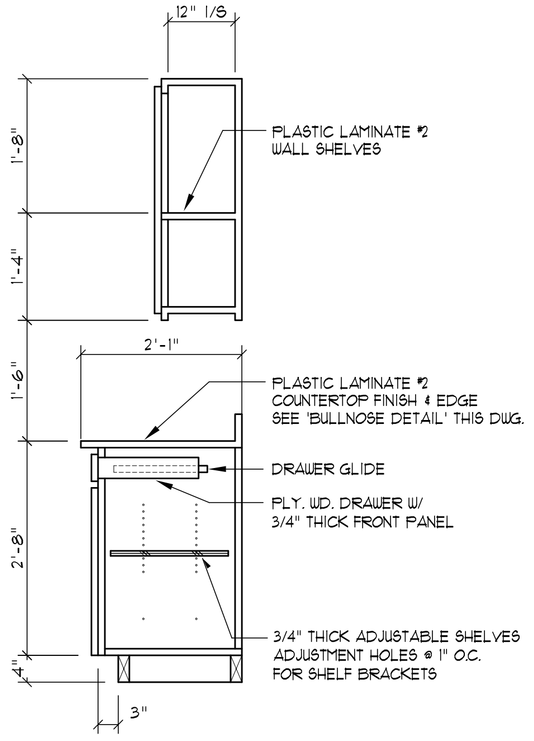

Base & O/H Cab.

SCALE 3/4" = 1'-Ø"

NOTE!
CABINETS, COUNTERS, SHELVES AND THE LIKE, SHOWN ON THIS PLAN SHALL BE CONSTRUCTED IN ACCORDANCE WITH THE STANDARDS OF QUALITY AS OUTLINED IN THE NOTES TITLED "GENERAL MILLWORK NOTES", AND SHALL INCLUDE SUCH FEATURES, HARDWARE AND FINISHES AS DIRECTED BY THE OWNER. THE PLAN VIEWS INDICATED ARE FOR GENERAL LOCATION AND EXTENT OF THE WORK - UNLESS DETAILED CABINET PLANS ARE INCLUDED WITH THIS PLANS PACKAGE ALL OTHER PHYSICAL CHARACTERISTICS SHALL BE AS DIRECTED BY THE OWNER.

Typ. Cabinet DET'S — E

SCALE 3/4" = 1'-Ø"

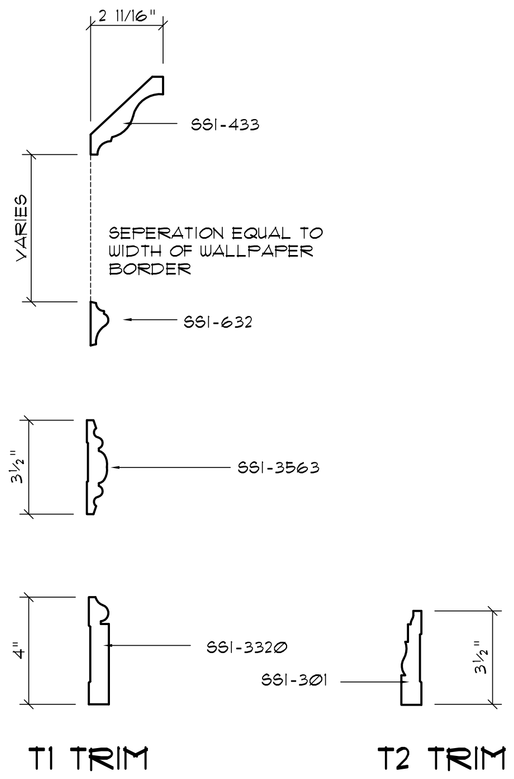

NOTE ! ! !
ALL PROFILES AS PER S4S CRAFTSMAN, INC., TAMPA FLORIDA
TRIM WOOD SPECIES SHALL BE "POPLAR" FOR STAIN FINISH, OR "FINGER-JOINT PINE" FOR PAINTED FINISH,

Wall/Ceiling Trim DETAIL — F

SCALE: 3" = 1'-Ø"

ALTERNATE Nr.2:
FOR TRIM TYPE T1, 2" DENTAL MOULDING MAY BE INSERTED BETWEEN SS1-456 AND SS1-3349

Int. Wall Trim DETAIL — J

SCALE: 1/2" = 1'-Ø"

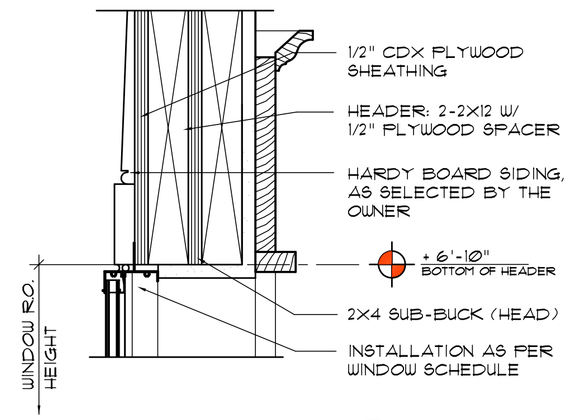

HEAD DETAIL MTL. SASH — 1

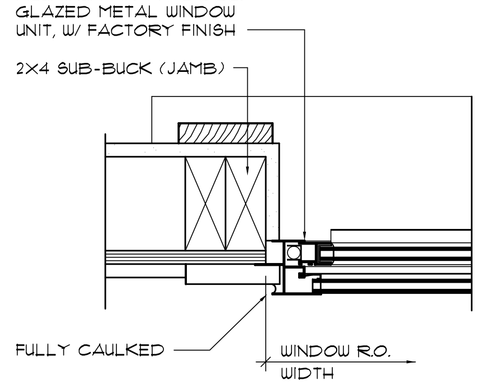

JAMB DETAILS MTL. SASH — 2

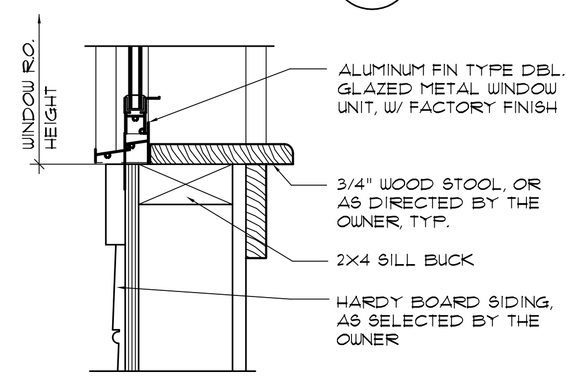

SILL DETAIL MTL. SASH — 3

Typical Window DET'S — H

SCALE: 3" = 1'-Ø"

REVISION:

Copyright 2020 © N.P. Geisler, Architect

DRAWN: npg

CUSTOM RESIDENTIAL DESIGN for:
MR. & MRS. L. DRAWDY
COLUMBIA COUNTY, FLORIDA
ARCHITECTURAL DETAILS

Celebrating 48 Years of Service
1972 - 2020
N.P. Geisler, Architect
AR0007005

NICHOLAS PAUL GEISLER ARCHITECT
N.C.A.R.B. Certified
1728 NW Brown Rd.
Lake City, FL 32055
386 - 362 - 4355

DATE: 07 SEP 2020
COMM: 2K2033
SHEET: A.4
4 OF 10

These drawings, as instruments of service, are the sole property of the architect, and may not be used, copied or reproduced in whole or in part, for use on or incorporated within any other job without specific and individual authorization by the architect.

Digitally signed by: N. P. GEISLER
DN: CN = N. P. GEISLER C = US
O = ARCHITECT OU = ARCHITECT
Date: 2020.09.09 22:08:23 -05'00'

AR0007005