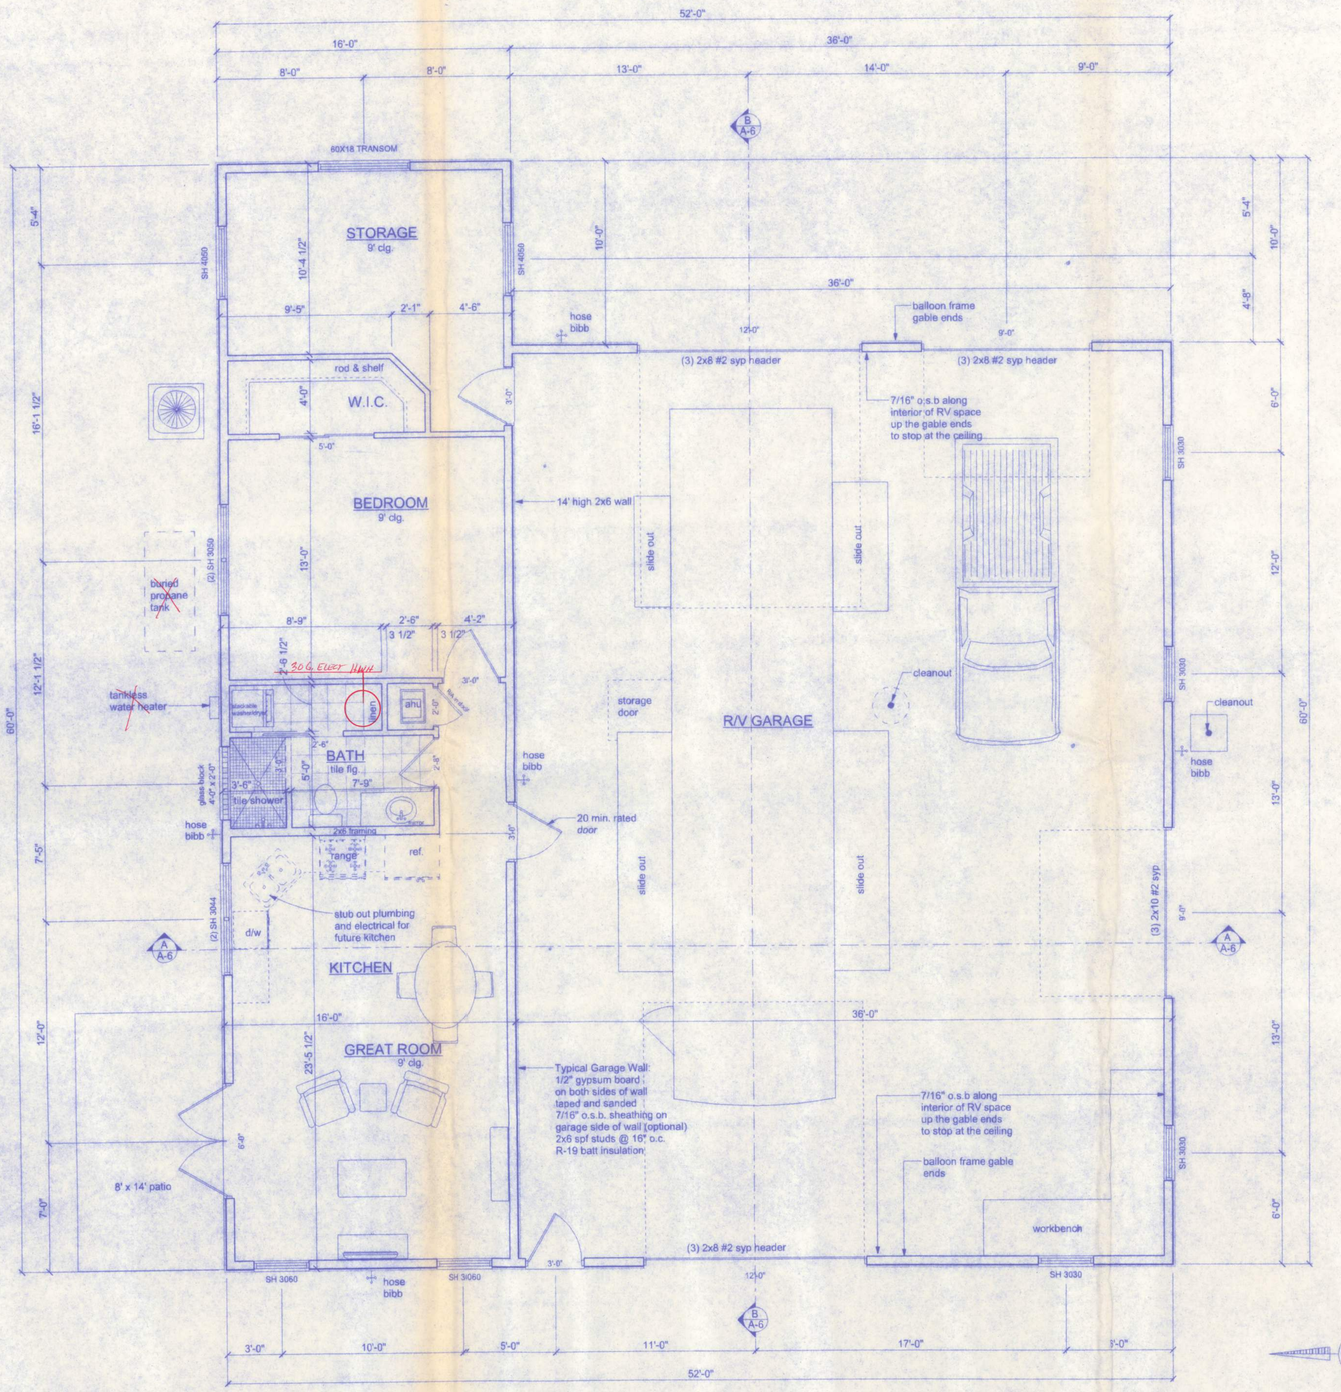

FLOOR PLAN

SCALE: 1/4" = 1'-0"

PRODUCT CODE	SIZE	HINGE DIRECTION	COUNT
36X80 COLONIAL A 1-MODIFIED	3'-0"	R	1
36X80 COLONIAL A 1	3'-0"	L	1
72X80 FRENCH A 2-MODIFIED	6'-0"	LR	1
Roll up door	9'x8'	U	1
RV door	12'x14'	U	2
Roll up door	9'x8'	U	1
2068	2'-0"	L	1
2868	2'-8"	R	1
3068	3'-0"	R	1
3068	3'-0"	L	1
30X80 COLONIAL POCKET 1	2'-6"	N	1
60X80 SLIDING MIRROR 2	5'-0"	NN	1
8X8 GLASS BLOCK-MODIFIED	4'-0" x 2'-0"	N	1
(2) SH 3030	6'-0" x 3'-0"	NN	1
SH 3030	2'-11 1/4" x 2'-11 1/4"	N	4
SH 4050	3'-11 1/4" x 4'-11 1/4"	N	2
(2) SH 3050	6'-0" x 5'-0"	NN	1
SH 3060	3'-0" x 6'-0"	N	2
60X18 TRANSOM	5'-0" x 1'-6"	N	1

INTERIOR FINISH SCHEDULE

ROOM	FLOORING	BASE	WAINSCOT	WALLS	CEILING	CLG. HEIGHT
GREAT ROOM	CONC.	3 1/2" COLONIAL		ORANGE PEEL	KNOCKDOWN	9'-0"
KITCHEN	CONC.	3 1/2" COLONIAL		ORANGE PEEL	KNOCKDOWN	9'-0"
STORAGE	CONC.	3 1/2" COLONIAL		ORANGE PEEL	KNOCKDOWN	9'-0"
GARAGE	CONC.	1x4 PINE		o.s.b./KNOCKDOWN	OPEN CLG.	VAULTED
BEDROOM	CONC.	3 1/2" COLONIAL		ORANGE PEEL	KNOCKDOWN	9'-0"
BATH	12" CERAMIC TILE	3 1/2" COLONIAL		ORANGE PEEL	KNOCKDOWN	9'-0"

OPENING PROTECTION:
openings from a private garage directly into a room used for sleeping purposes shall not be permitted. other openings between the garage and residence shall be equipped with solid wood doors not less than 1 3/8" in thickness, solid or honeycomb steel doors not less than 1 3/8" thick, or a 20-minute fire rated doors.

SEPARATION REQUIRED:
the garage shall be separated from the residence and its attic area by not less than 1/2" gypsum board applied to the garage side. garages beneath habitable rooms shall be separated from all habitable rooms above by not less than 5/8" Type X gypsum board or equivalent. where the separation is a floor-ceiling assembly, the structure supporting the separation shall also be protected by not less than 1/2" gypsum board or equivalent.

AREA SUMMARY

CONDITIONED AREA	960 SF
GARAGE AREA	1,800 SF
TOTAL AREA	2,760 SF

DALE AND MARY NANNY RESIDENCE

128 SW NASSAU STREET
LAKE CITY, FL 32025
(386)758-4209
CERTIFICATE OF AUTHORIZATION # 00006701
Freeman Design Group INC
P.E. # 56101

DATE 11/8/11
DRAWN BY W.H.F.
APPROVED W.H.F.
REVISIONS

SHEET A-4
OF 10
PROJECT NO. 11.R036