FRONT ELEVATION

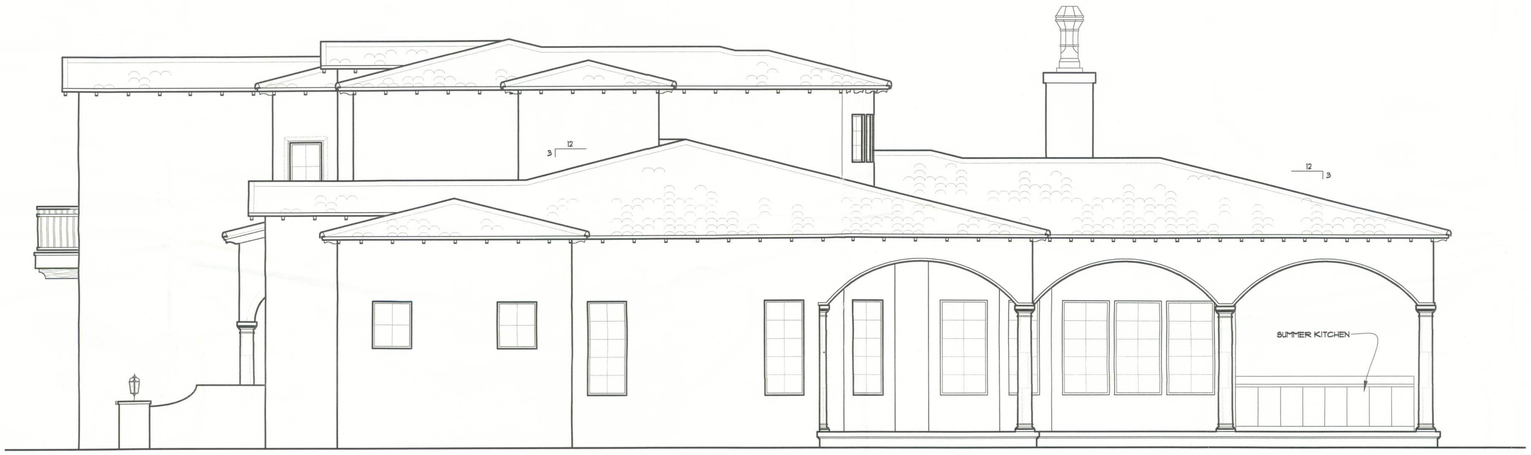

RIGHT ELEVATION

These drawings, as instruments of service, are the sole property of the architect, and may not be used, copied or reproduced in whole or in part for use on or incorporated within any other job without specific and individual authorization by the architect.

NOTICE

Constructions from these plans should not be undertaken without the proper supervision and approval of a qualified professional.

Omission of plans from this office shall not relieve the builder, subcontractor or owner of any part of the project from obtaining all required approvals, permits, and inspections from all applicable building codes, prior to construction.

Any discrepancy or errors in notes, dimensions, details or their adjacency to conditions not shown or noted should be brought to the attention of this office for correction prior to commencement of the affected work.

These plans are copyrighted and may not be copied or reproduced in whole or in part without written consent of the designer.

RESIDENTIAL DESIGNS BY KEVIN GRAY, INC.
PHONE: (904) 384-3265
FAX: (904) 389-1250
www.kevingray.com
10751 Deerwood Park Blvd.
Suite #120
Jacksonville, Florida 32256

A Joint Venture Partnership

NICHOLAS PAUL GEISLER
ARCHITECT
N.C.A.R.B. Certified
1728 NW Brown Rd.
Lake City, FL 32055
386-755-9021

HUBER RESIDENCE

THE NW 1/4 OF NE 1/4, SECTION 1
T 5 - S, R 16 - E
COLUMBIA COUNTY, FLORIDA

DRAWN BY:	BV, RFF, AJD
CHECKED BY:	RFF
DATE:	7/13/05
SCALE:	1/4" = 1'-0"
JOB NUMBER:	4800
REVISED:	.
DWG NO:	1
OF	13

AR-7005
21 OCT 2005