STATE OF FLORIDA
DEPARTMENT OF HEALTH
APPLICATION FOR CONSTRUCTION PERMIT

Permit Application Number 13-0072

---------- PART II - SITEPLAN ----------

Scale: Each block represents 10 feet and 1 inch = 40 feet.

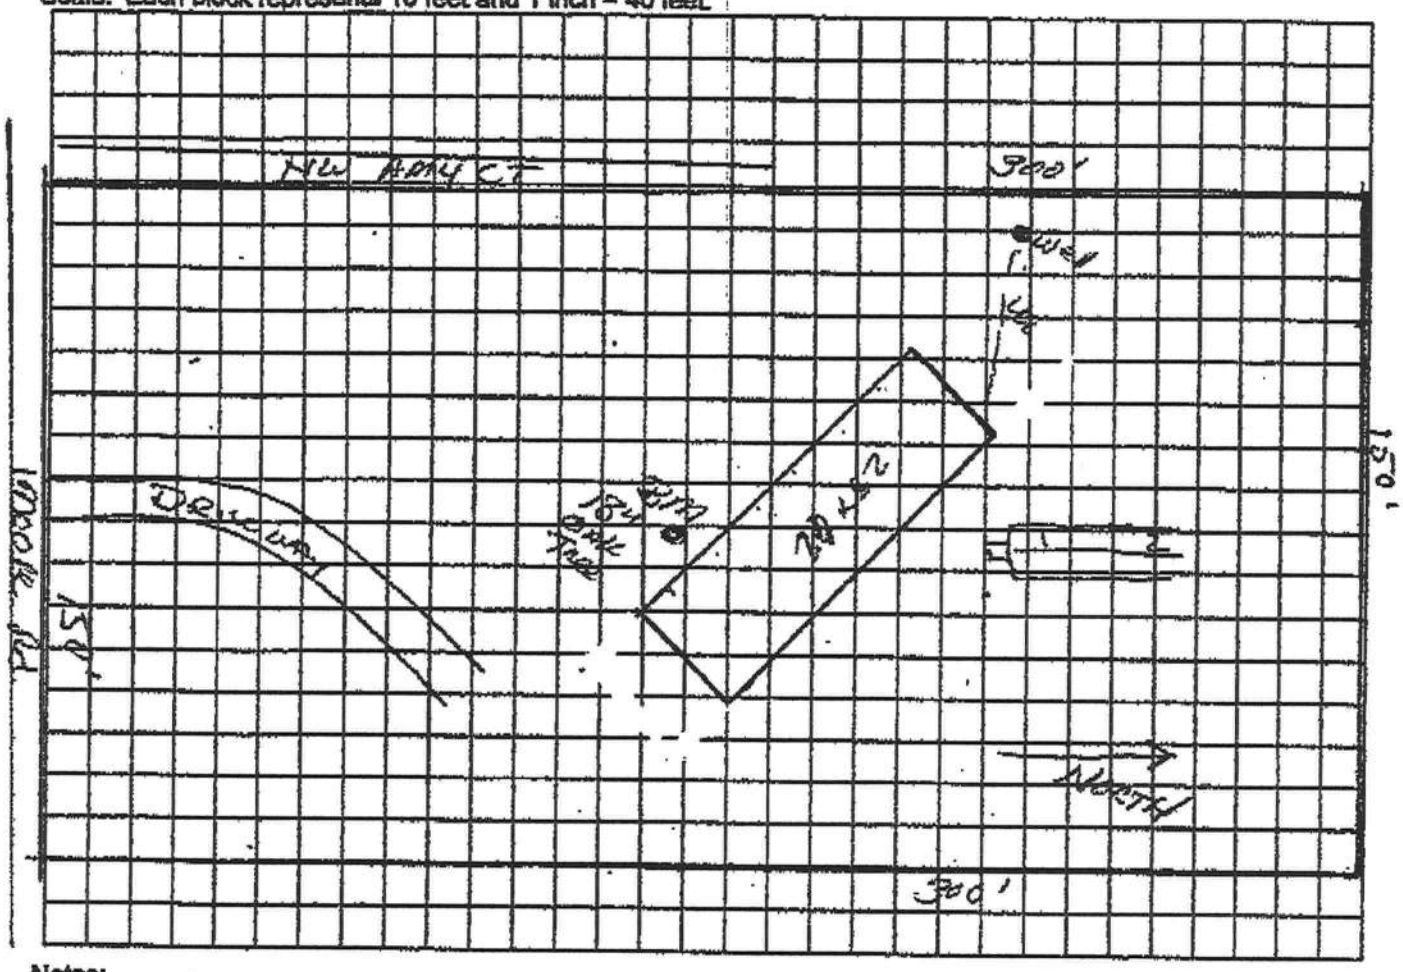

Notes:
ARAGON LEWIS
LOT 4 NORTHSIDE

Site Plan submitted by: Robert W Fred L 2-8-13 Agent

Plan Approved ✓ Not Approved ____ Date 2-13-13

By Sally Fred Env. Health Director Columbia County Health Department

ALL CHANGES MUST BE APPROVED BY THE COUNTY HEALTH DEPARTMENT