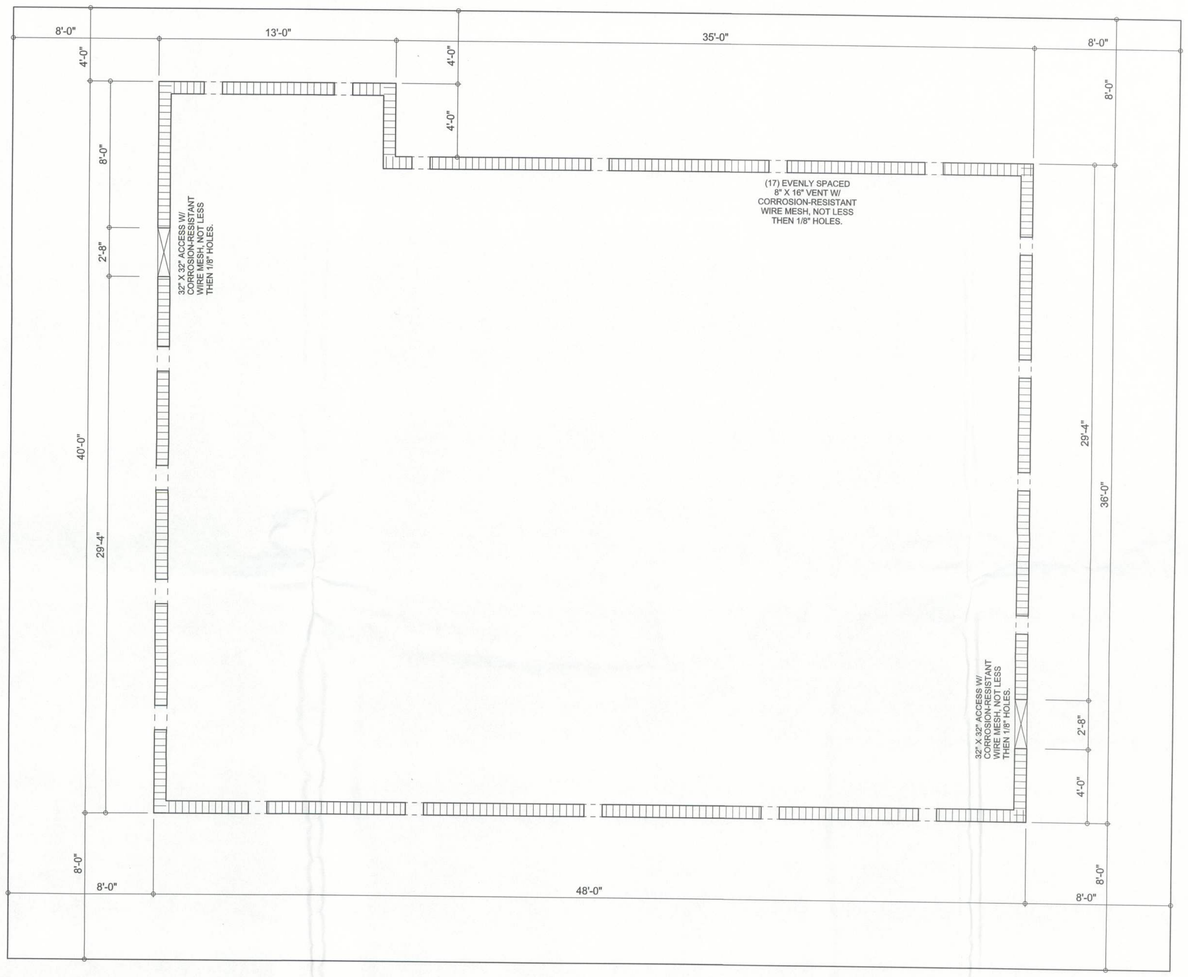

VENTILATION PLAN

SCALE: 1/4" = 1'-0"

REVISIONS

LOG PACKAGE SUPPLIER:

CRACKER STYLE LOG HOMES

Highway 27, Williston, Florida
info@crackerstyleloghomes.com
(352) 529-2070

A NEW LOG HOME FOR:

MICHAEL & JANET HENDERSON

PROJECT ADDRESS: 1061 SW ENGLISH STREET, LAKE CITY, FLORIDA 32024

DESIGNED BY:
WILLIAM
MYERS DESIGN, INC.
426 SW Commerce Dr.
Suite 135
Lake City, Florida 32025
Phone: 386-758-8406
will@willmyers.net

PRINTED DATE:

FINALS DATE:	LOG STYLE:
2011-09-08	6x8 F/F CYP LOG

JOB NUMBER: 1109010

DRAWING NUMBER

A.5

OF 8 SHEETS