PLAN NOTES:

1. CIRCUIT NUMBERS ADJACENT TO DEVICES ON THIS SIDE OF LINE ARE TO PANEL INDICATED UNLESS UNLESS OTHERWISE NOTED.
2. RECEPTACLE FOR TV TO BE CONTROLLED BY SECURITY SYSTEM THROUGH LIGHTING CONTROL RELAY PANEL; SEE SHEET E-802 FOR ZONE AND ASSOCIATED RELAY.
3. DAYROOM SECURE VESTIBULE TO BE ELIMINATED AS PART OF DEDUCTIVE ALTERNATE 2. DELETE FIRE ALARM DEVICES AND ASSOCIATED CIRCUITING, PROGRAMMING FOR THIS AREA IF DEDUCTIVE ALTERNATE 2 IS ACCEPTED BY OWNER.
4. FLUSH-MOUNTED IN MILLWORK. COORDINATE WITH MILLWORK SHOP DRAWINGS PRIOR TO ROUGH-IN.
5. COORDINATE EXACT LOCATION OF FIRE PROTECTION SYSTEM FLOW SWITCH ASSOCIATED WITH SMOKE CONTROL ZONE ON FIRE PROTEITION SHOP DRAWINGS PRIOR TO ROUGH IN.
6. ALL SMOKE DAMPERS IN THIS AREA SHALL BE CIRCUITED TO 1OPR2-63. REFER TO MECHANICAL PLAN ON M111C & M121C FOR EXACT LOCATION AND QUANTITY.
7. PROVIDE POWER & FIRE ALARM DEVICES INDICATED FOR EACH SMOKE DAMPER IN AREA C NOT PART OF THE SMOKE CONTROL SYSTEM.
8. CONNECTION TO 120V CONDENSATE PUMP. INCLUDE NEUTRAL CONDUCTOR IN CIRCUITING INDICATED. TAP OFF OF ONE PHASE CONDUCTOR AND PROVIDE 120V CONNECTION TO CONDENSATE PUMP ASSOCIATED WITH FAN COIL UNIT.

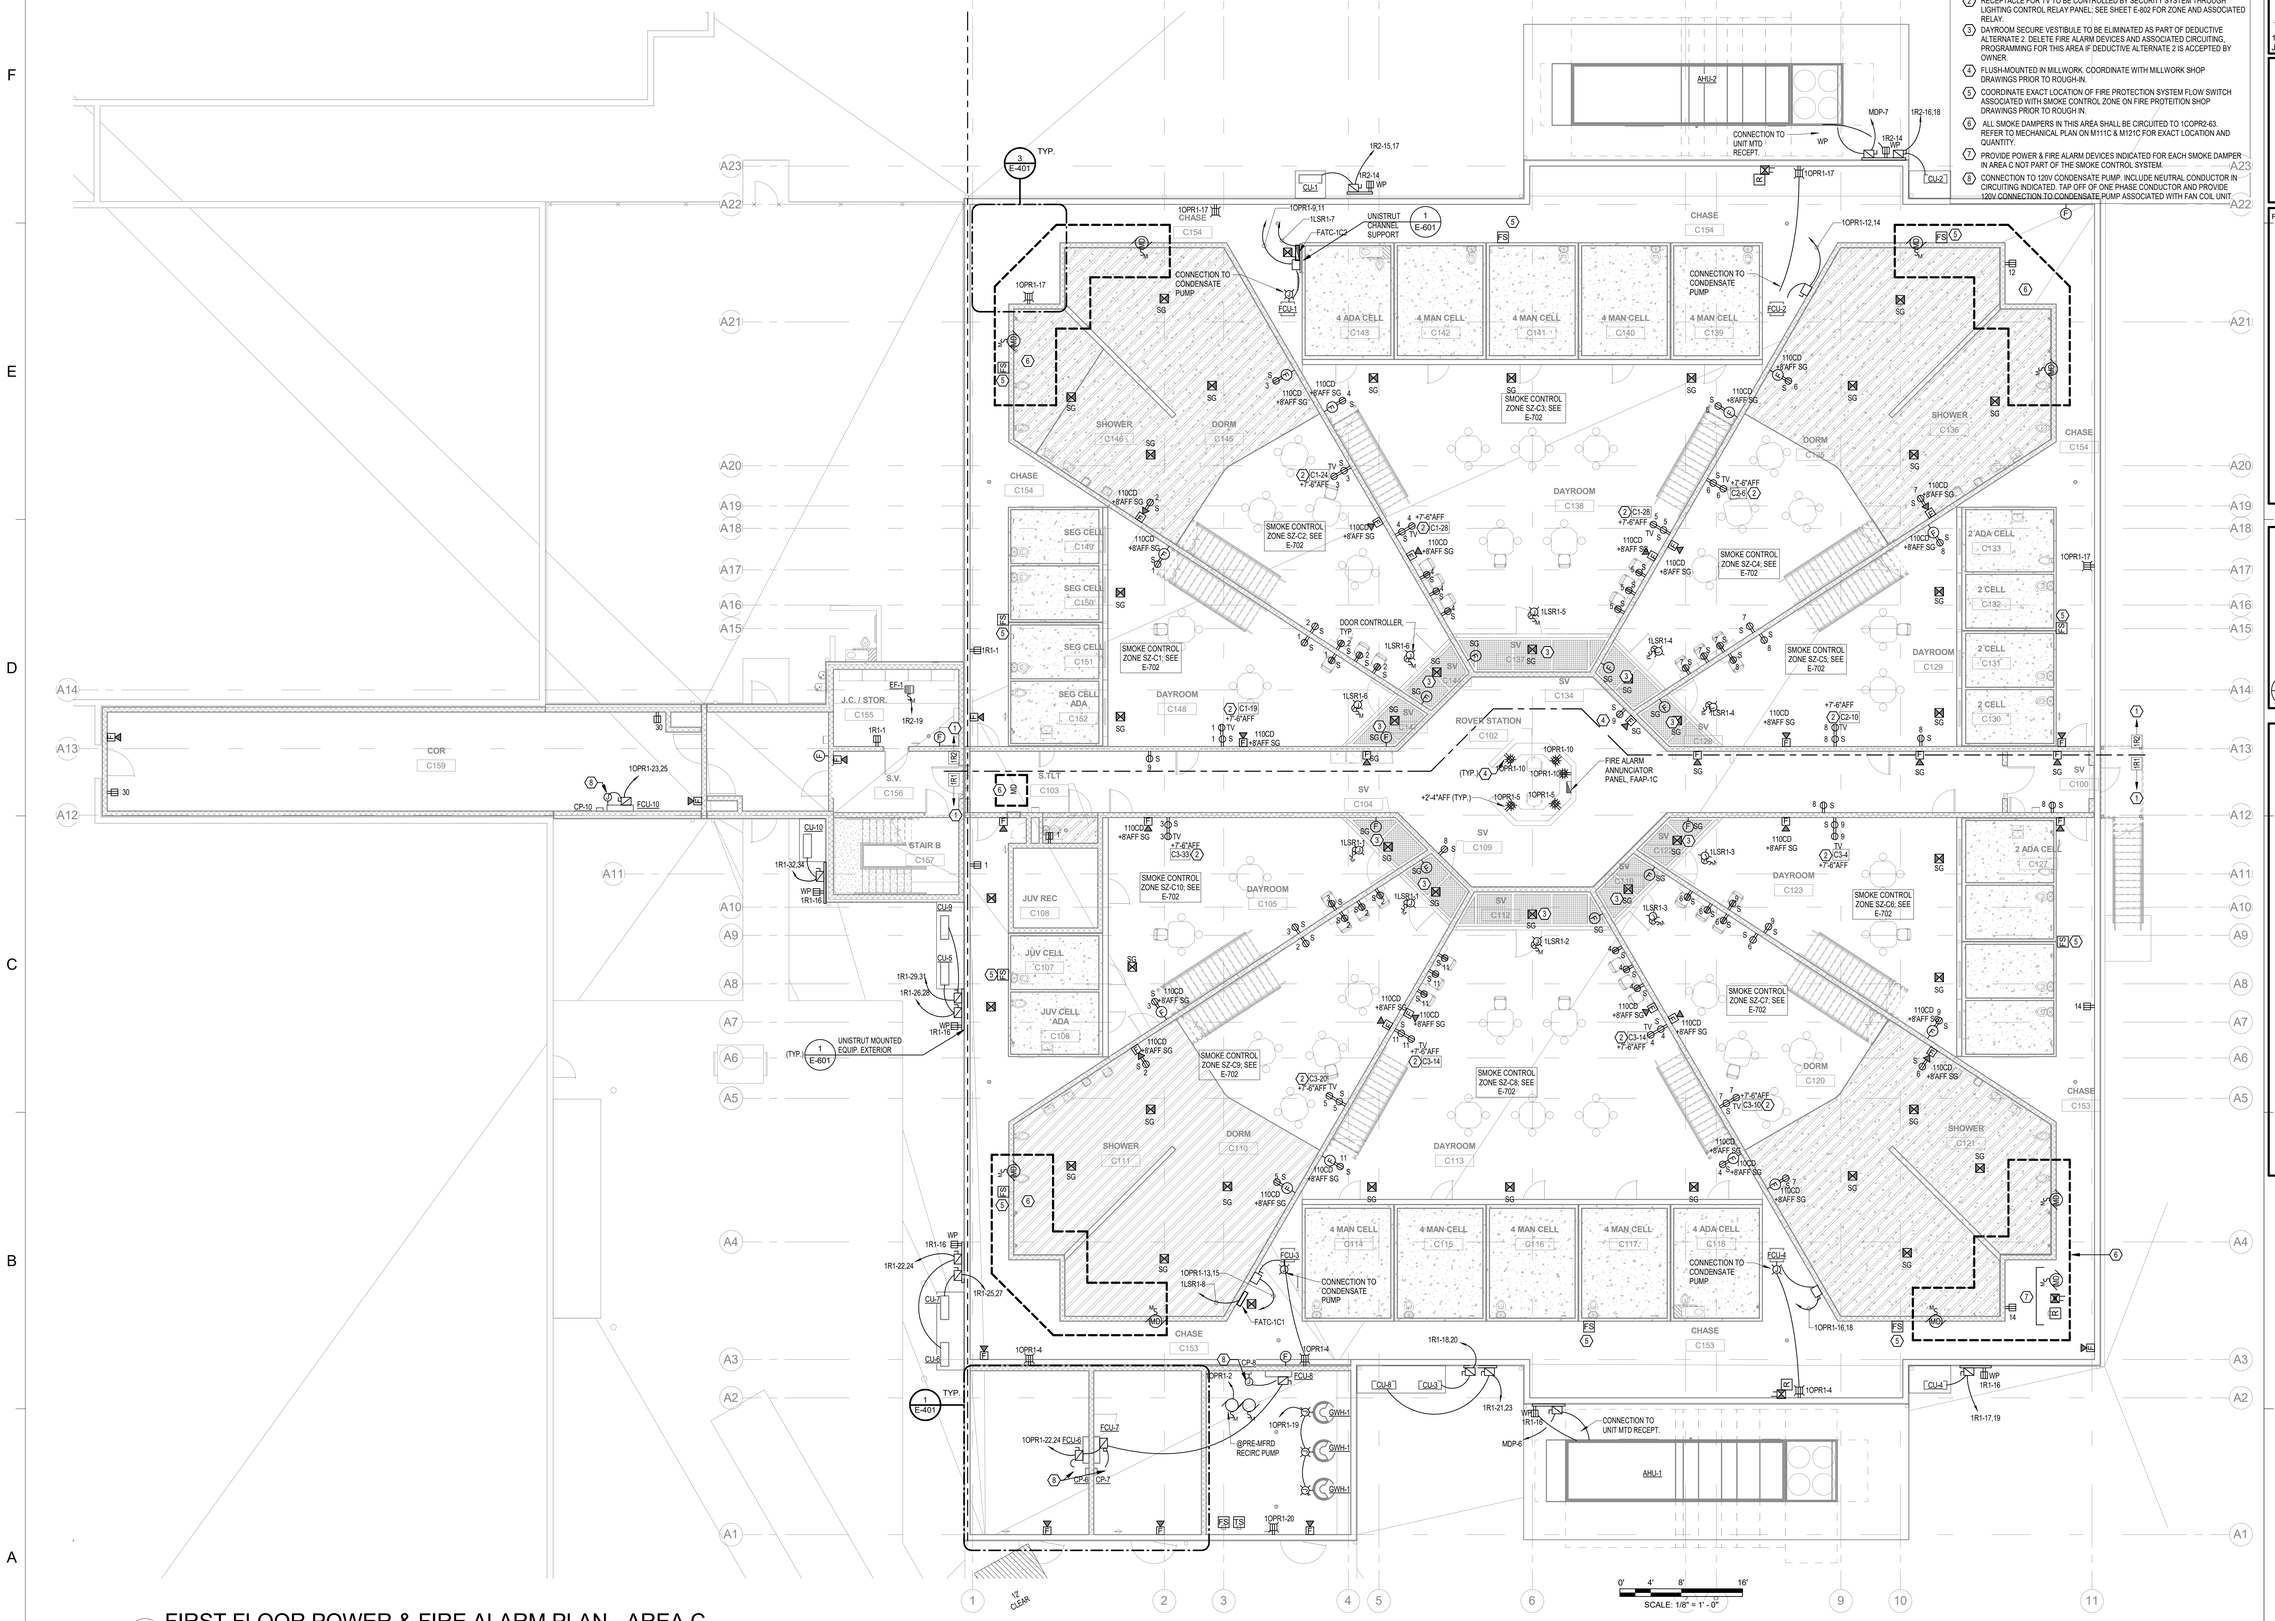

2 FIRST FLOOR POWER & FIRE ALARM PLAN - AREA C

Scale: 1/8" = 1'-0"

Dewberry®
800 North Magnolia Ave.
Suite 1000, Orlando, FL
32803-3251
t +1 407.843.5120
f +1 407.649.8664

Ajax
10365 Hood Road South Suite 203
Jacksonville, FL 32257
t +1 904-262-8660
f +1 904-262-8623

TLC ENGINEERING SOLUTIONS
255 S. Orange Avenue
Suite 1600
Orlando, FL 32801
P 407.841.9050
COA 15
www.tlcengineers.com
TLC No.: 120018
THINK. LISTEN. CREATE.

Copyright 2020

Professional Seals

Wayne Edward Allred, P.E.
State of Florida
Professional Engineer
License No. 45800

This item has been electronically signed and sealed by the individual named above, using a dated Digital Signature in the space below, per F.A.C. Rule 61G15-23.004. Printed copies of this document are not considered signed and sealed, and the signature must be verified on any electronic copies.

Wayne E Allred

Digitally signed by Wayne E. Allred
DN: C=US, O=Dewberry, E=Wallred@dewberry.com, L=ORLANDO, S=FLORIDA, CN=Wayne E. Allred
Reason: I am the author of this document
Location: Dewberry
Date: 2020-07.24 11:49:56-04'00'

y

y y y y y y y y

SCALE 1/8" = 1'-0"

No.	Description	Date
	ISSUED FOR PERMIT	7-24-20

REVISIONS

DRAWN BY	O DORIA
APPROVED BY	W ALLRED
CHECKED BY	L WOLFE
DATE	JULY 24, 2020

TITLE

FIRST FLOOR POWER & FIRE ALARM PLAN - AREA C

PROJECT NO. 50101397

EP-111C

SHEET NO.

DESTROY AFTER USE