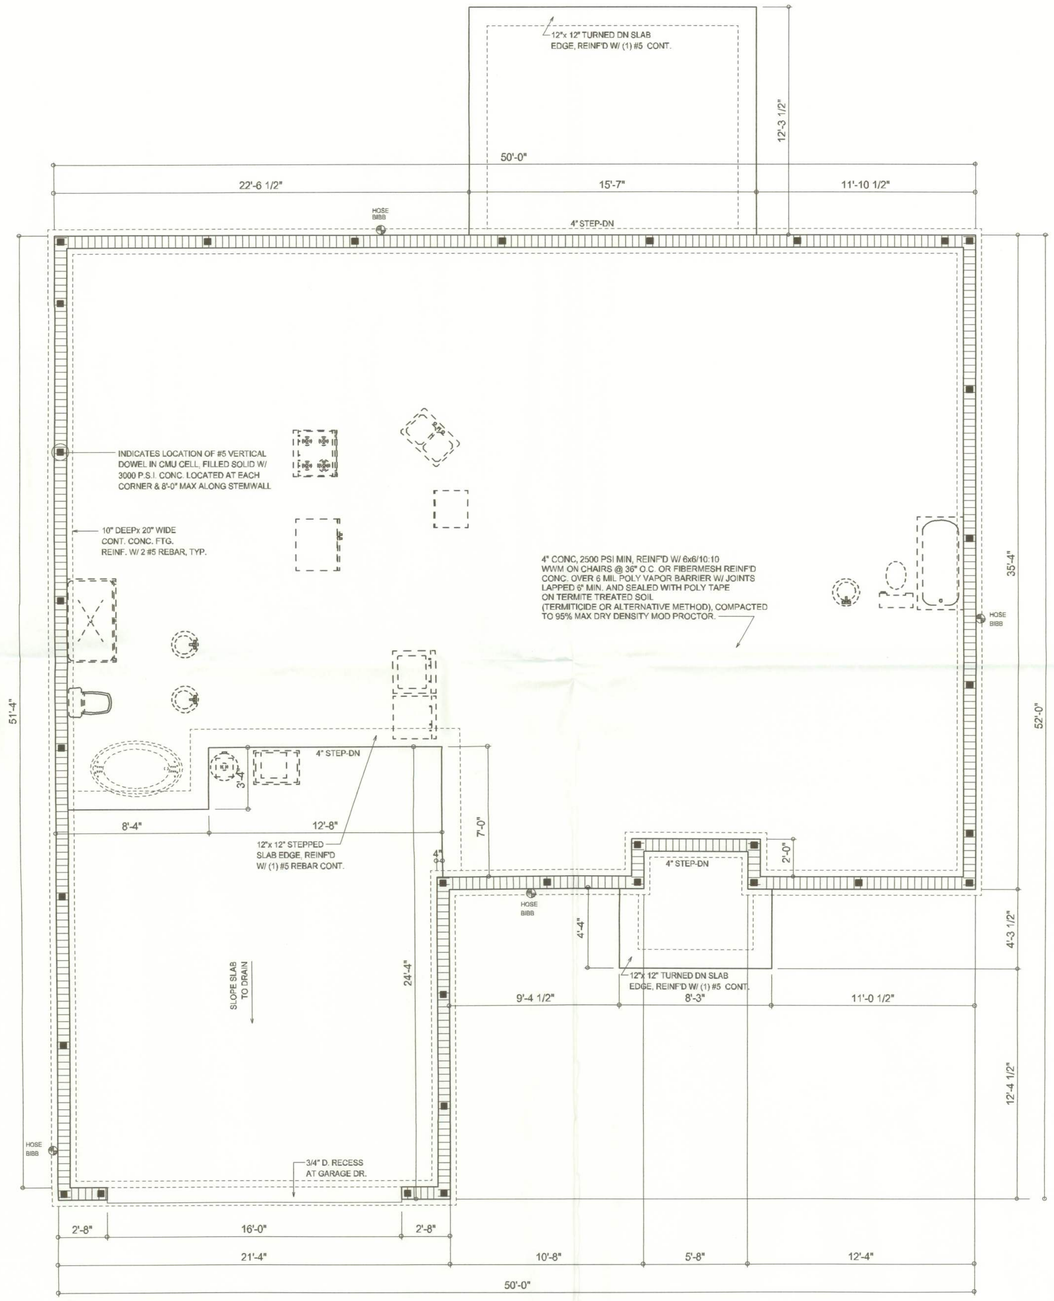

FOUNDATION PLAN

SCALE: 1/4" = 1'-0"

REVISIONS
August 30, 2005

SOFTPLAN
ARCHITECTURAL DESIGN SOFTWARE

FOUNDATION PLAN
SCALE: 1/4" = 1'-0"

A SPEC HOUSE FOR:
AARON SIMPLE HOMES, INC
PROJECT ADDRESS: LOT 24, SE CAROB GLN, SUZANNE S/D LAKE CITY FLORIDA 32025

©WILLIAM MYERS DESIGN
P.O. BOX 1513
LAKE CITY, FL 32056
(386) 758-8406
will@willmyers.net

JOB NUMBER
050811

SHEET NUMBER
A.2
OF 3 SHEETS