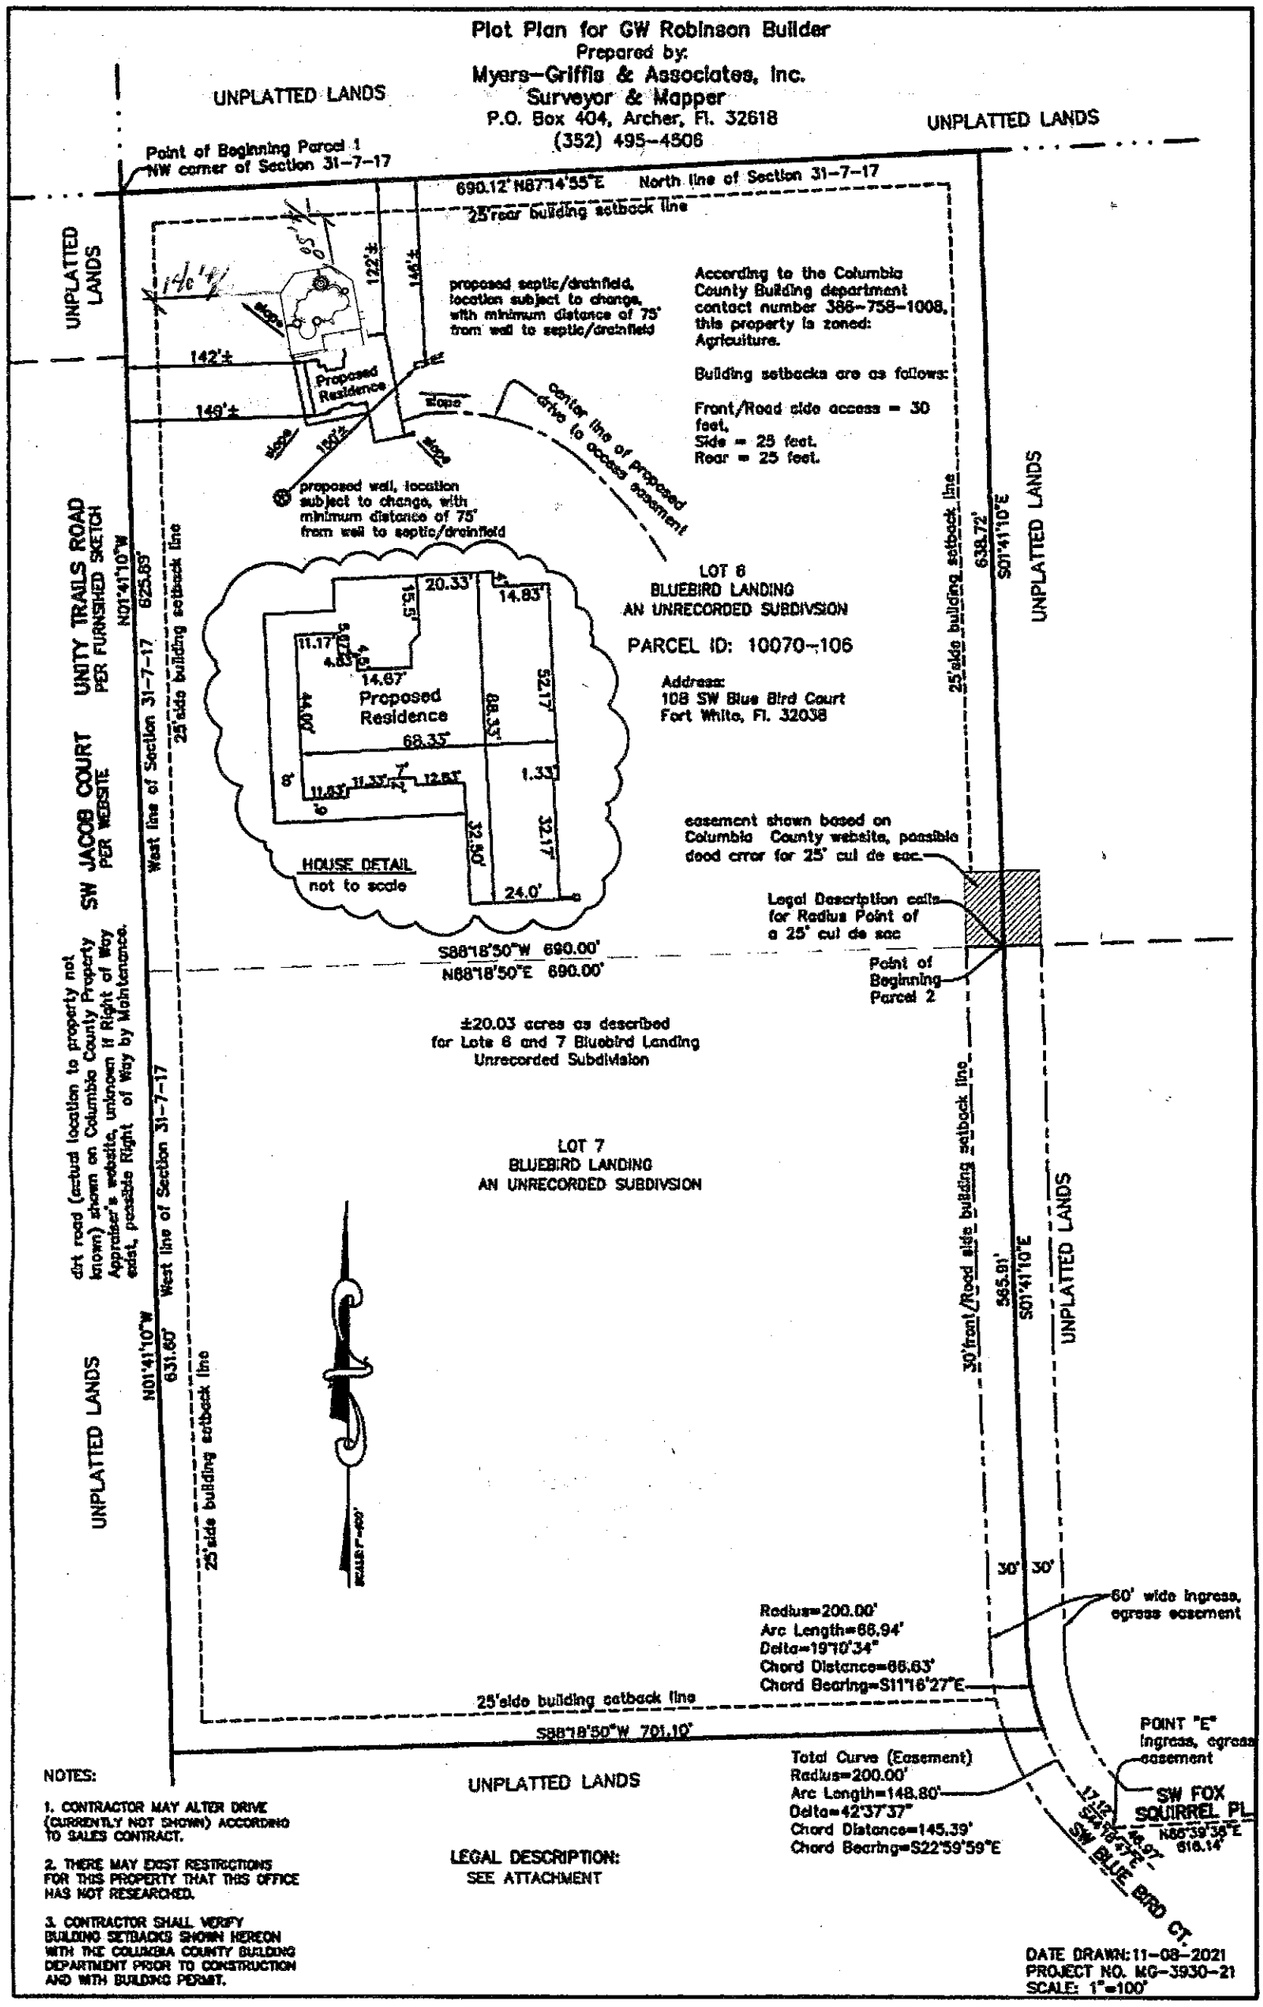

NOTES:

1. CONTRACTOR MAY ALTER DRIVE (CURRENTLY NOT SHOWN) ACCORDING TO SALES CONTRACT.

2. THERE MAY EXIST RESTRICTIONS FOR THIS PROPERTY THAT THIS OFFICE HAS NOT RESEARCHED.

3. CONTRACTOR SHALL VERIFY BUILDING SETBACKS SHOWN HEREON WITH THE COLUMBIA COUNTY BUILDING DEPARTMENT PRIOR TO CONSTRUCTION AND WITH BUILDING PERMIT.