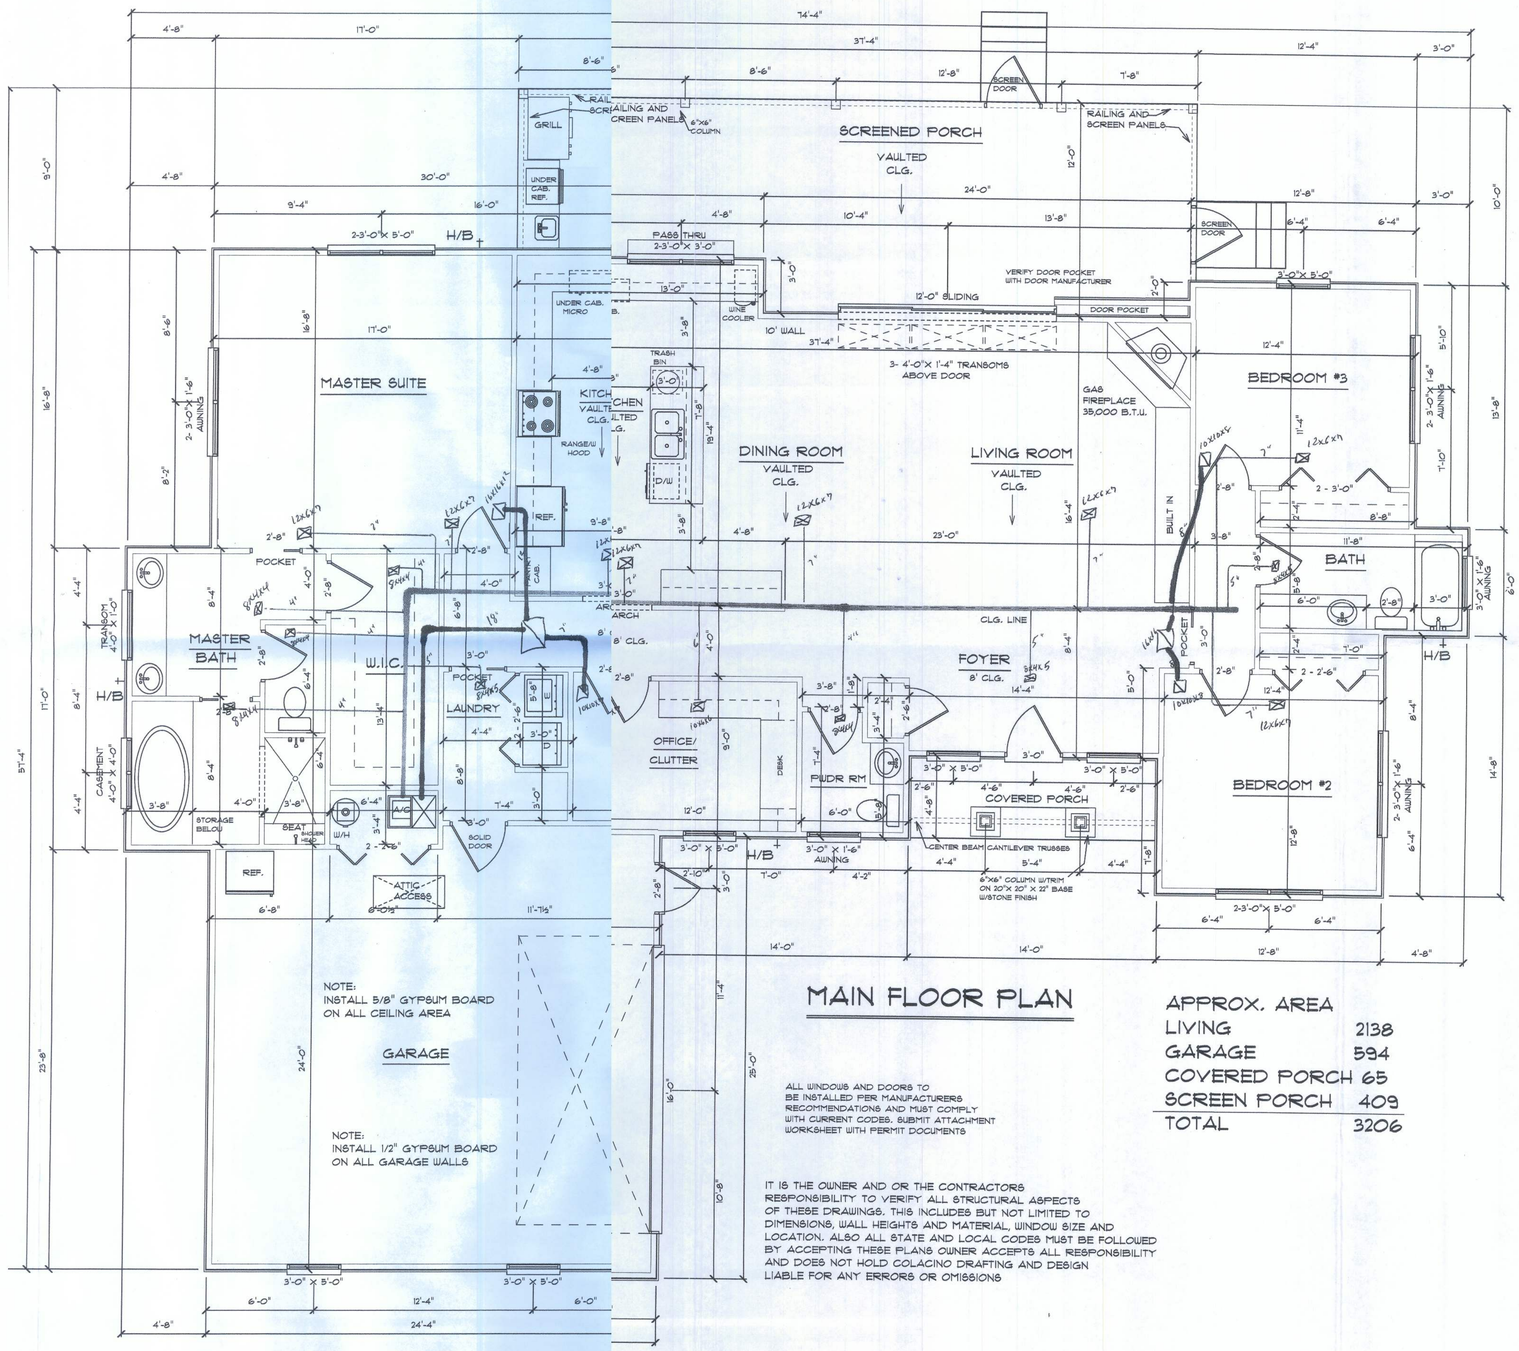

MAIN FLOOR PLAN

ALL WINDOWS AND DOORS TO BE INSTALLED PER MANUFACTURERS RECOMMENDATIONS AND MUST COMPLY WITH CURRENT CODES. SUBMIT ATTACHMENT WORKSHEET WITH PERMIT DOCUMENTS

IT IS THE OWNER AND OR THE CONTRACTORS RESPONSIBILITY TO VERIFY ALL STRUCTURAL ASPECTS OF THESE DRAWINGS. THIS INCLUDES BUT NOT LIMITED TO DIMENSIONS, WALL HEIGHTS AND MATERIAL, WINDOW SIZE AND LOCATION. ALSO ALL STATE AND LOCAL CODES MUST BE FOLLOWED BY ACCEPTING THESE PLANS OWNER ACCEPTS ALL RESPONSIBILITY AND DOES NOT HOLD COLACINO DRAFTING AND DESIGN LIABLE FOR ANY ERRORS OR OMISSIONS

APPROX. AREA	
LIVING	2138
GARAGE	594
COVERED PORCH	65
SCREEN PORCH	409
TOTAL	3206

Supply ——

Return ——

COLUSA COUNTY BUILDING DEPARTMENT
Received for Complete Plans Examiner
FILE COPY

1

DATE 10/5/10
REVISED
REVISED

COLACINO
DRAFTING&DESIGN
PH 352-472-3462

SCALE 1/4" =1'
DRAWN BY P.A.C.

CONDE RESIDENCE