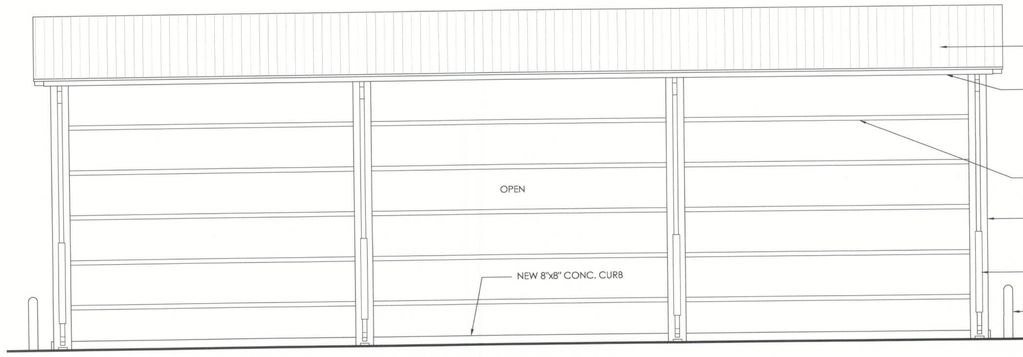

3 A1.1 EAST ELEVATION

SCALE: 3/16" = 1'-0"

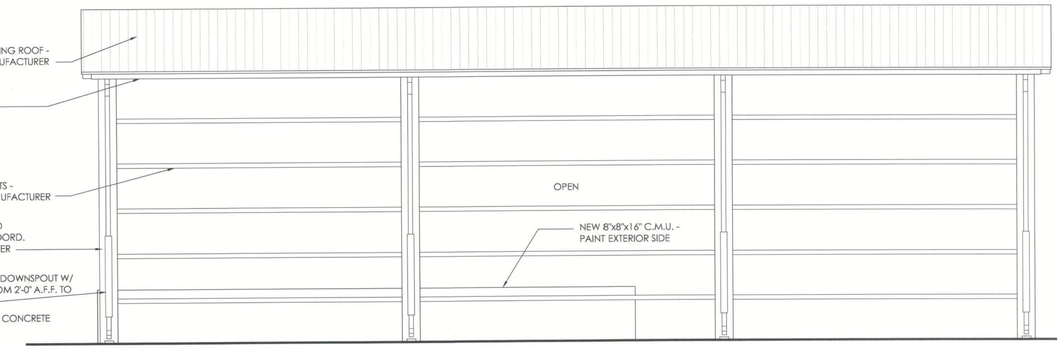

4 A1.1 WEST ELEVATION

SCALE: 3/16" = 1'-0"

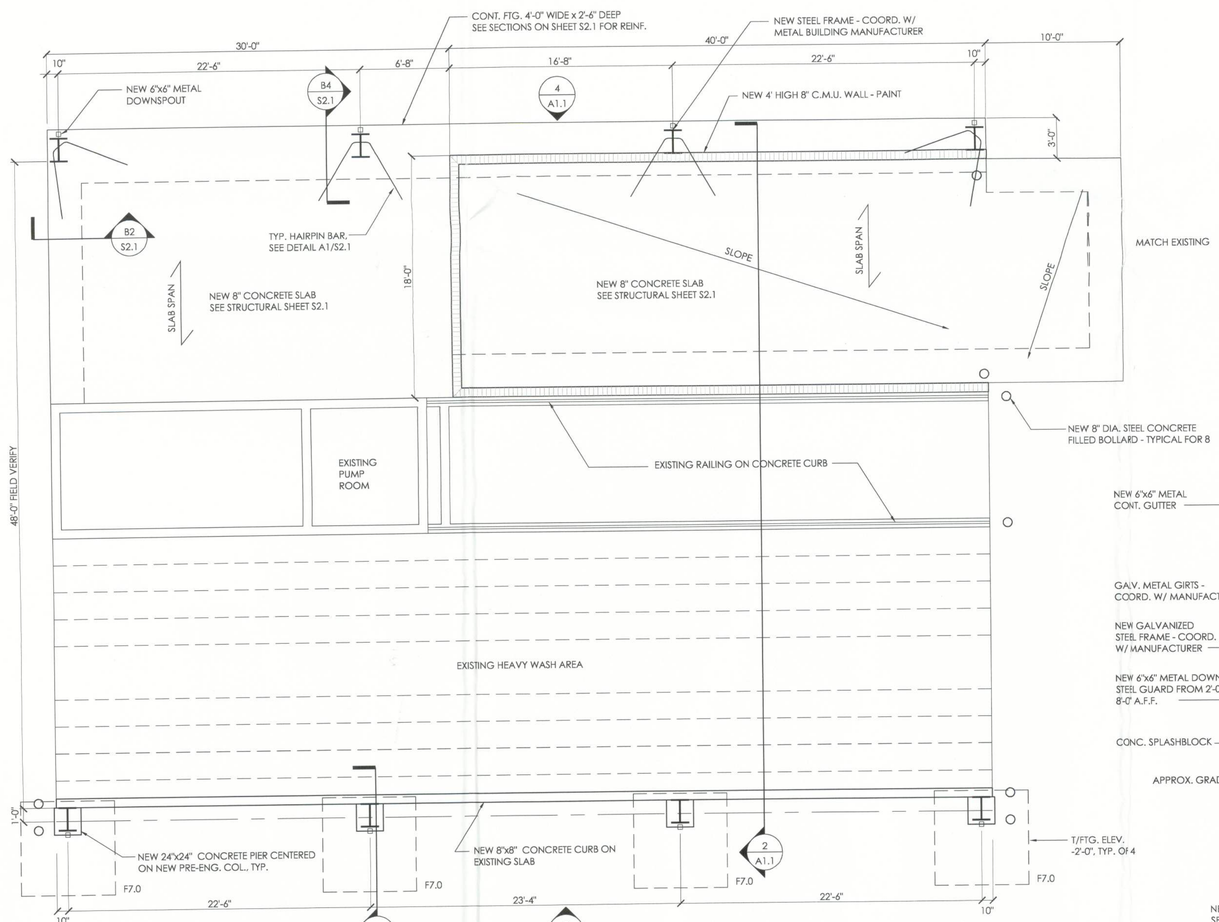

1 A1.1 FLOOR AND FOUNDATION PLAN

SCALE: 3/16" = 1'-0"

NORTH

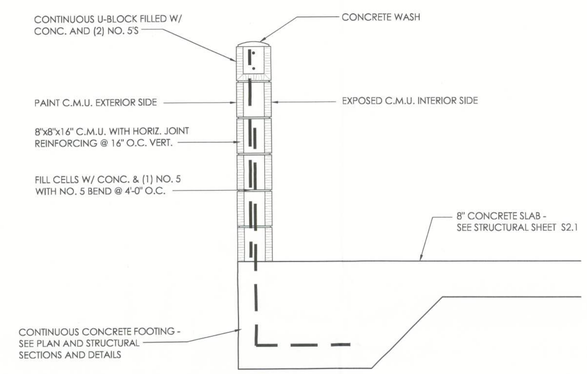

5 A1.1 SECTION THRU NEW LOW WALL

SCALE: 3/4" = 1'-0"

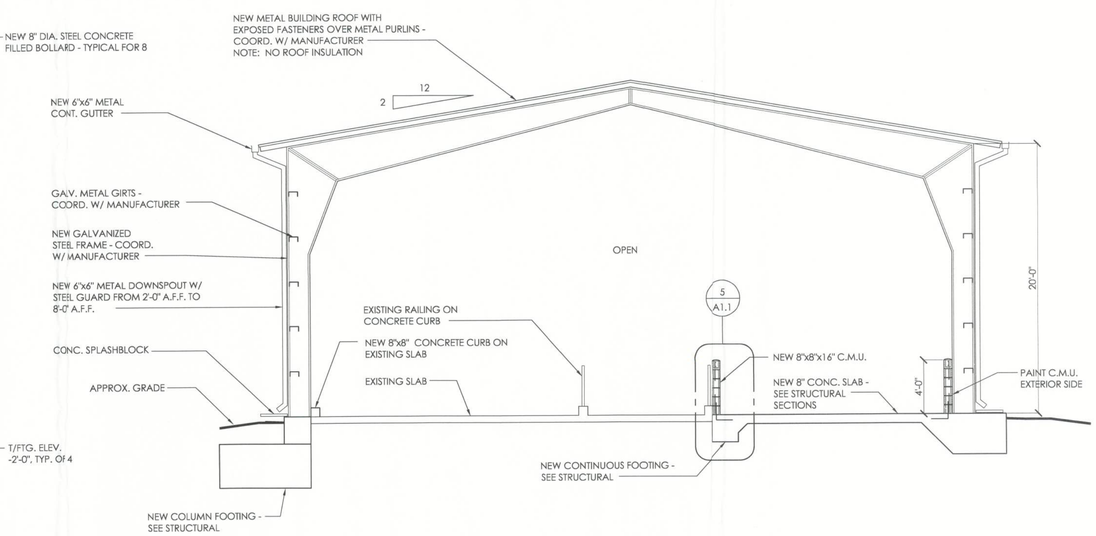

2 A1.1 BUILDING SECTION (NORTH ELEVATION SIMILAR)

SCALE: 3/16" = 1'-0"

GENERAL INFORMATION

BUILDING OCCUPANCY - U - UTILITY
BUILDING CONSTRUCTION TYPE - IIB
AREA UNDER ROOF - 3,360 S.F.

CHARLES R. WALKER, AIA
741 PALMERA DRIVE EAST
PONTE VEDRA BEACH, FL 32082
904.868.1584

I HEREBY CERTIFY THAT THIS PLAN, SPECIFICATION OR REPORT WAS PREPARED BY ME, OR UNDER MY DIRECT SUPERVISION UNDER THE LAWS OF THE STATE OF FLORIDA.

CHARLES R. WALKER AR0006658

4-12-11

NEW METAL BUILDING STRUCTURE FOR
RINGPOWER CORPORATION
CANNON CREEK - I-75 AND CR 47
COLUMBIA COUNTY, FLORIDA

Contract Stage:
CONSTRUCTION DRAWINGS

Revisions:

Drawn By:
Checked By:

Sheet Title:
-

Sheet No:
A1.1

Last Plot Date: 04/04/2011