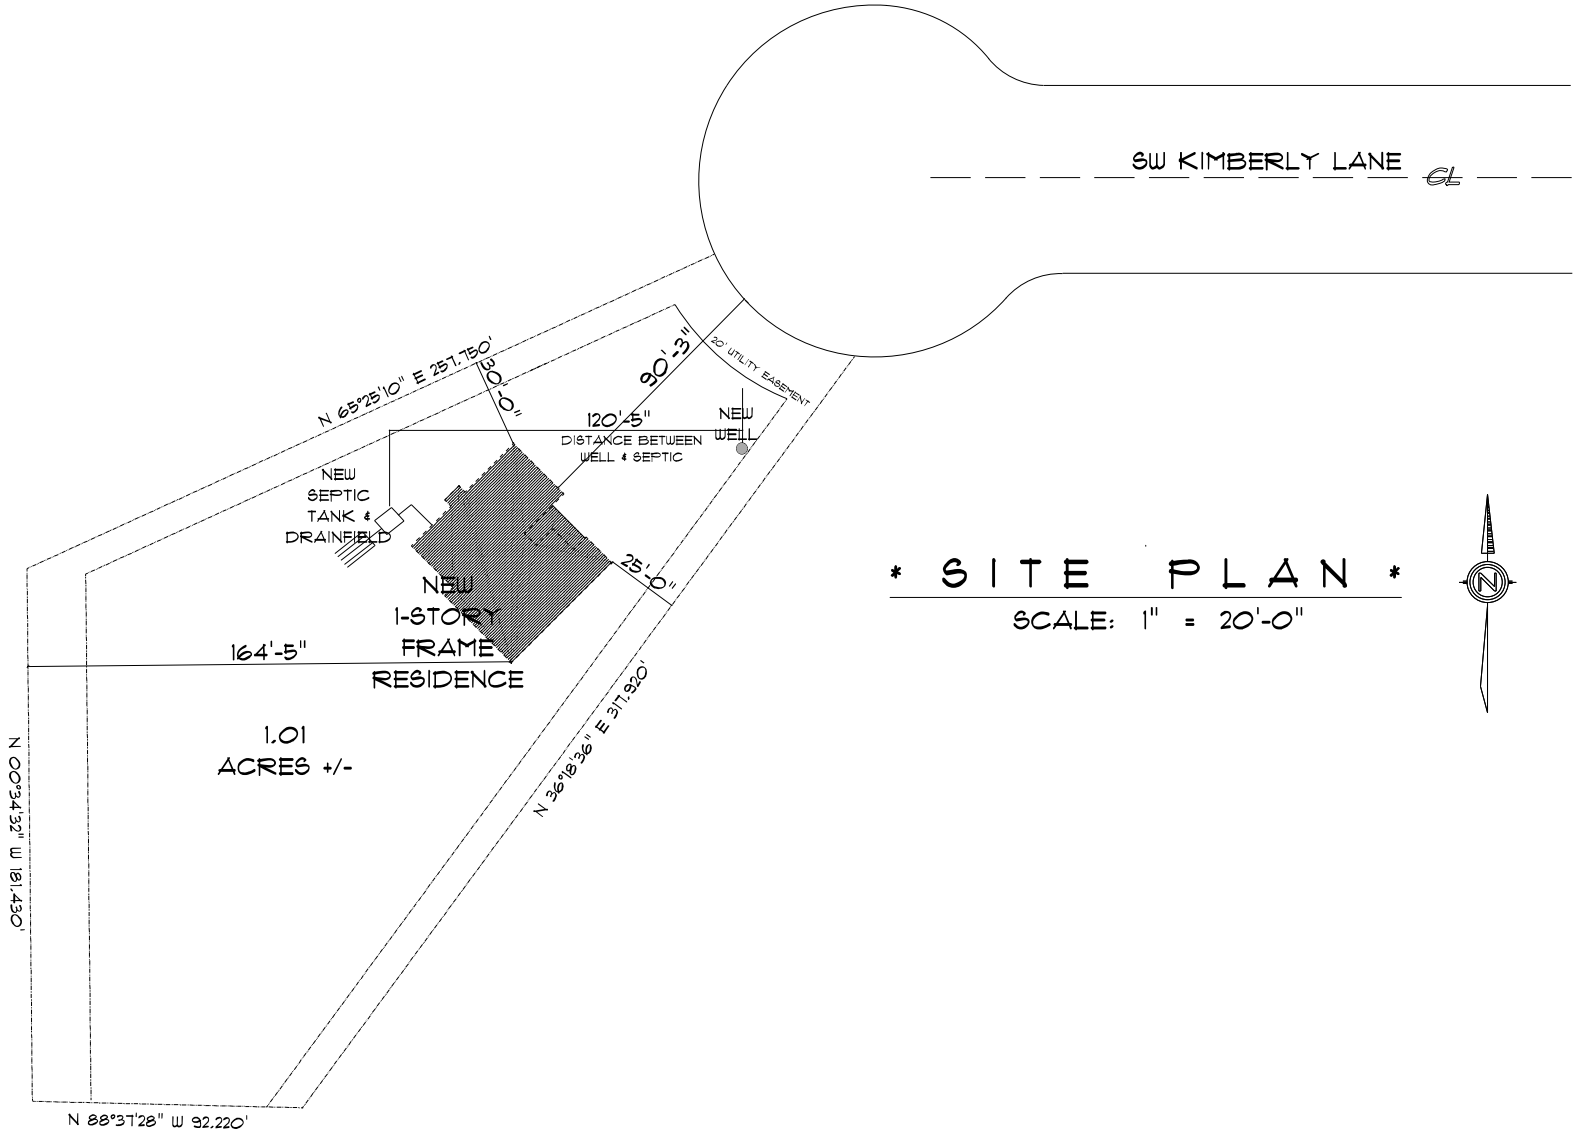


# * SITE PLAN *

SCALE: 1" = 20'-0"

NEW RESIDENCE
FOR
TERRY WAYNE

Teena M. Ruffo
2925 SW SR 47
Lake City Florida, 32025
Cell: (386) 867 - 1191
Email: teenaruffo@gmail.com

PRINTED DATE:
Thursday, September 19, 2024

| DRAWN BY: | CHECKED BY: |
|---|---|
| Teena and Kara | |

BUILDING CONTRACTOR
ZECHER CONSTRUCTION

FINALS DATE:

JOB NUMBER

DRAWING NUMBER
A-1
OF 6 SHEETS