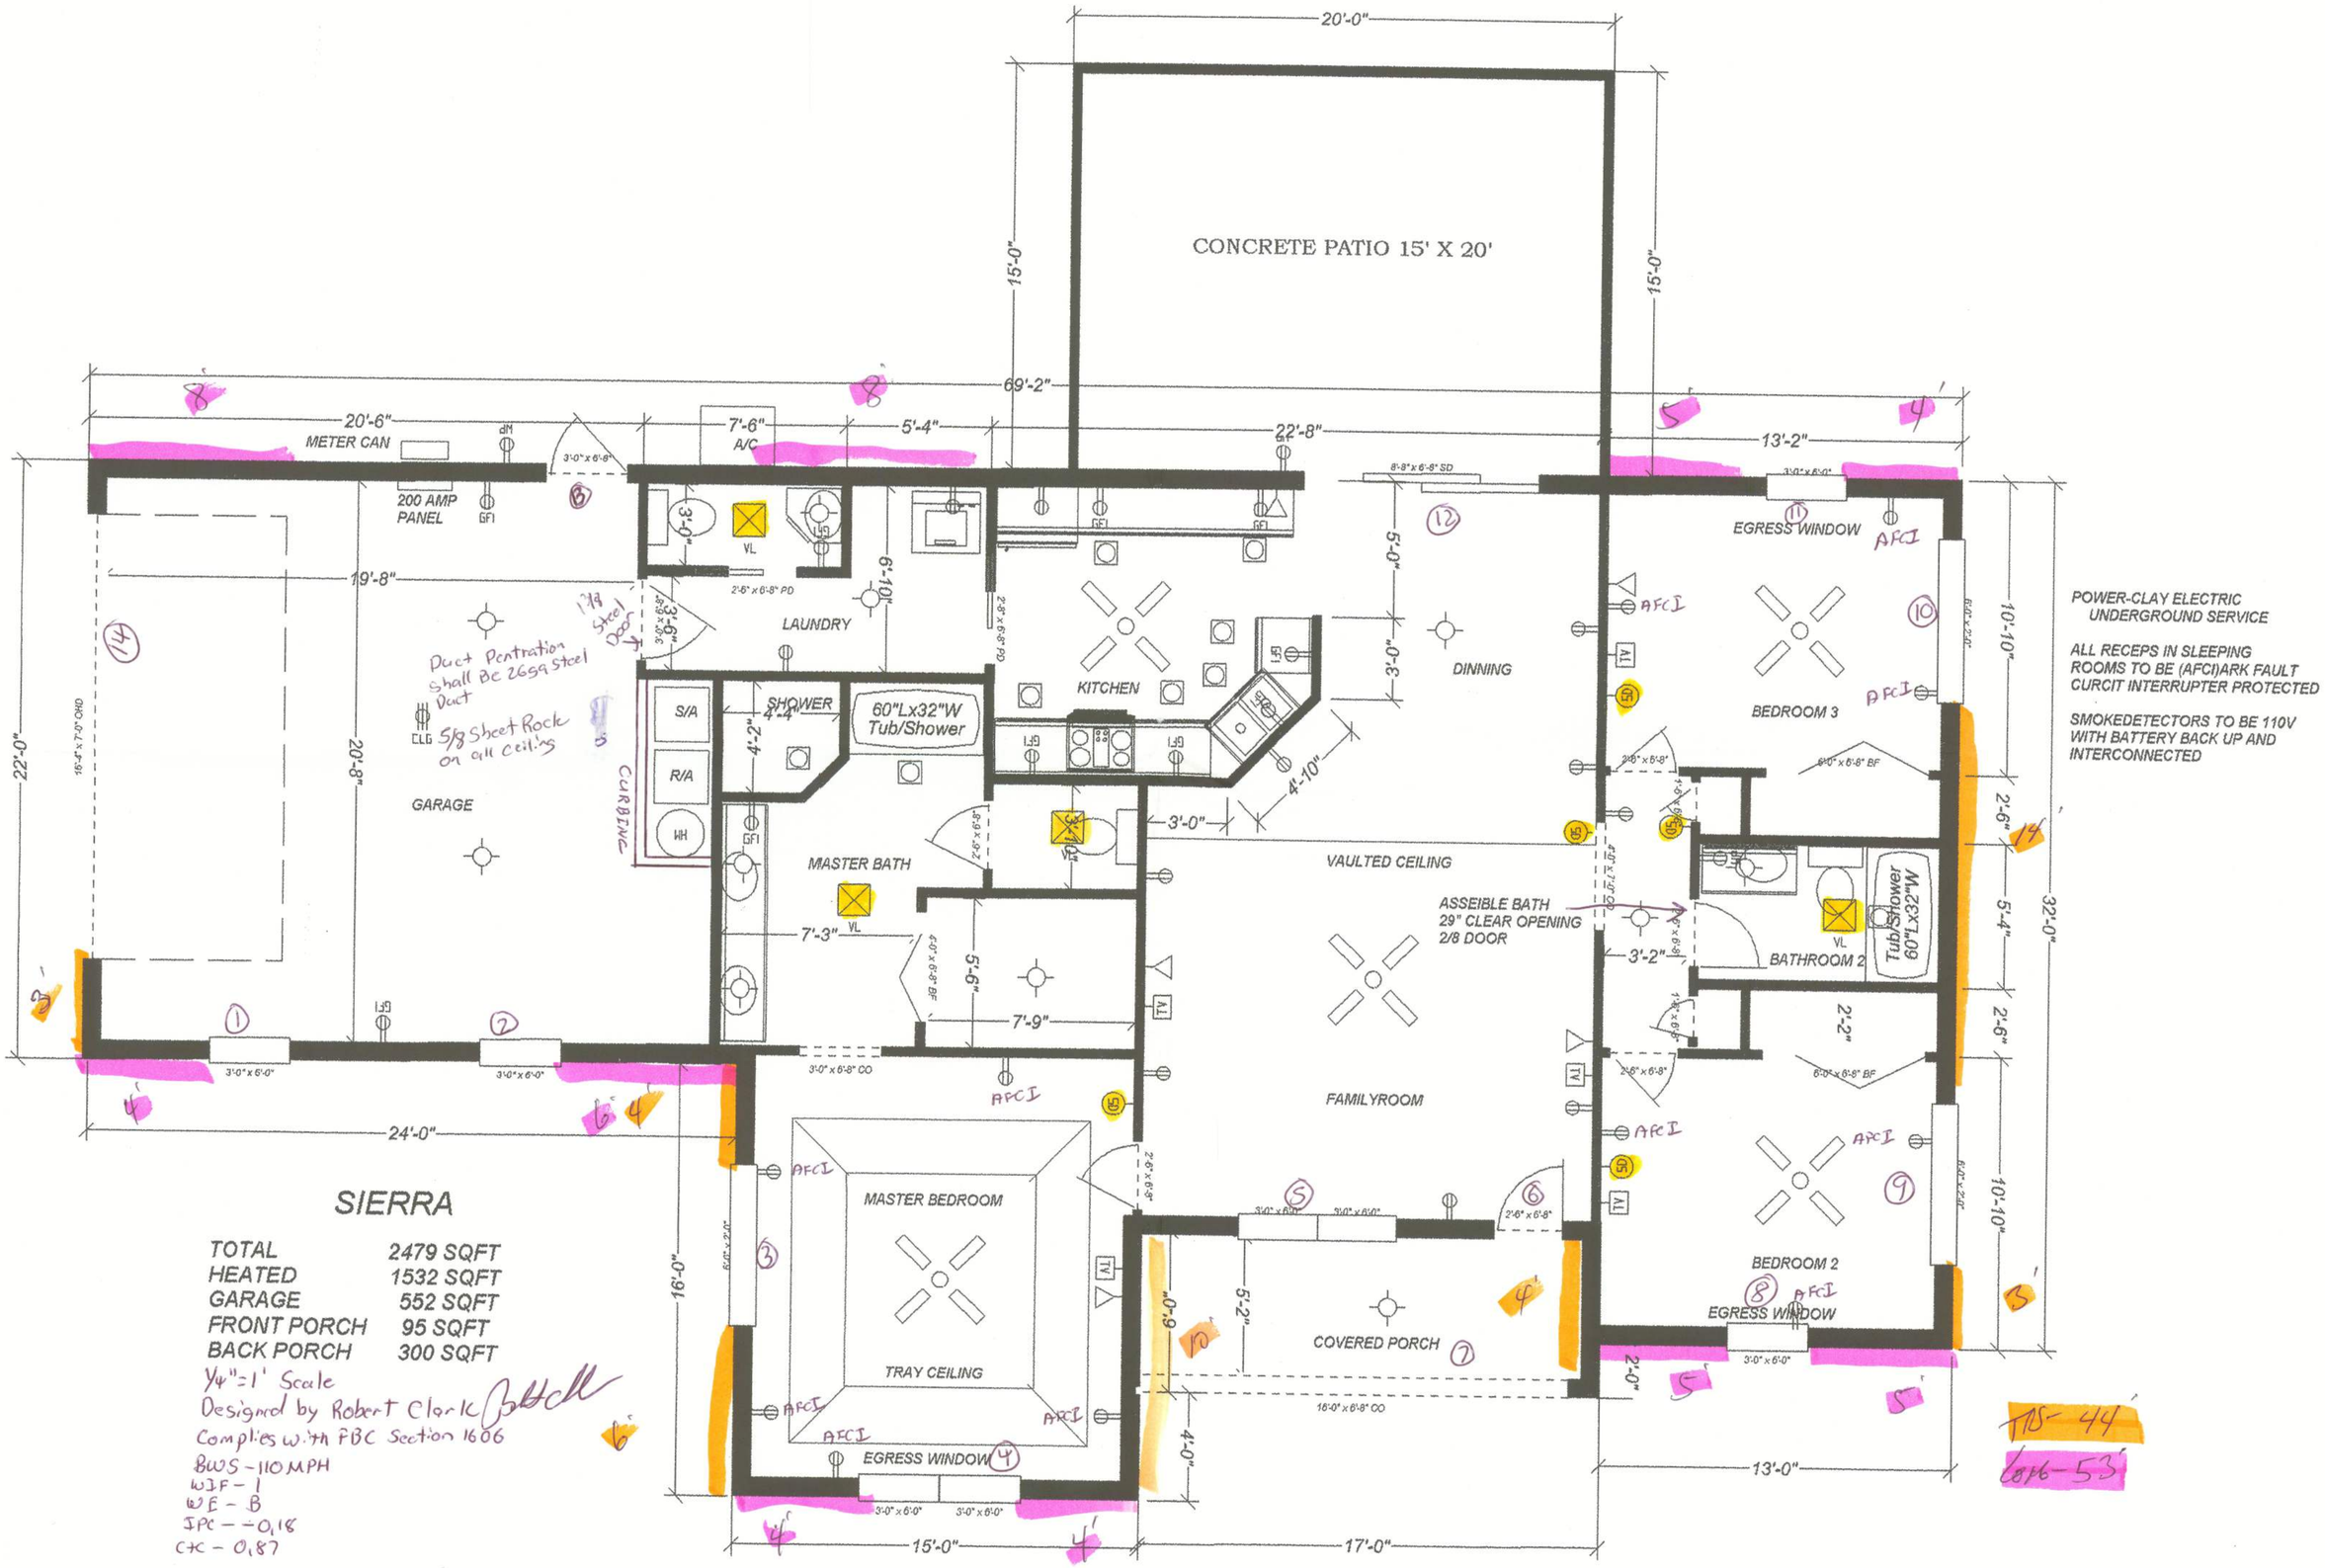
CONCRETE PATIO 15' X 20'
20'-0"
15'-0"
15'-0"
69'-2"
20'-6"
METER CAN
200 AMP PANEL
7'-6"
A/C
5'-4"
22'-8"
13'-2"
19'-8"
LAUNDRY
KITCHEN
DINNING
EGRESS WINDOW
BEDROOM 3
GARAGE
S/A
R/A
WH
SHOWER
60"Lx32"W Tub/Shower
MASTER BATH
VAULTED CEILING
ASSEIBLE BATH
29" CLEAR OPENING
2/8 DOOR
BATHROOM 2
60"Lx32"W Tub/Shower
FAMILYROOM
MASTER BEDROOM
TRAY CEILING
EGRESS WINDOW
COVERED PORCH
BEDROOM 2
EGRESS WINDOW
22'-0"
20'-8"
24'-0"
16'-0"
15'-0"
17'-0"
13'-0"
32'-0"
10'-10"
10'-10"
2'-6"
5'-4"
2'-6"
2'-0"
4'-0"
6'-0"
5'-2"
7'-3"
7'-9"
5'-6"
4'-10"
3'-0"
3'-2"
2'-2"
4'-4"
4'-2"
6'-10"
3'-0"
5'-0"
3'-0"
Duct Penetration shall be 26ga steel Duct
5/8 Sheet Rock on all ceiling
1/8 Steel Door
CURBING
AFCI
POWER-CLAY ELECTRIC UNDERGROUND SERVICE
ALL RECEPS IN SLEEPING ROOMS TO BE (AFCI)ARK FAULT CURCIT INTERRUPTER PROTECTED
SMOKEDETECTORS TO BE 110V WITH BATTERY BACK UP AND INTERCONNECTED
SIERRA
TOTAL 2479 SQFT
HEATED 1532 SQFT
GARAGE 552 SQFT
FRONT PORCH 95 SQFT
BACK PORCH 300 SQFT
1/4"=1' Scale
Designed by Robert Clark
Complies with FBC Section 1606
BWS - 110 MPH
WIF - 1
WE - B
IPC - -0.18
CPC - 0.87
TS- 44'
Cope- 53'