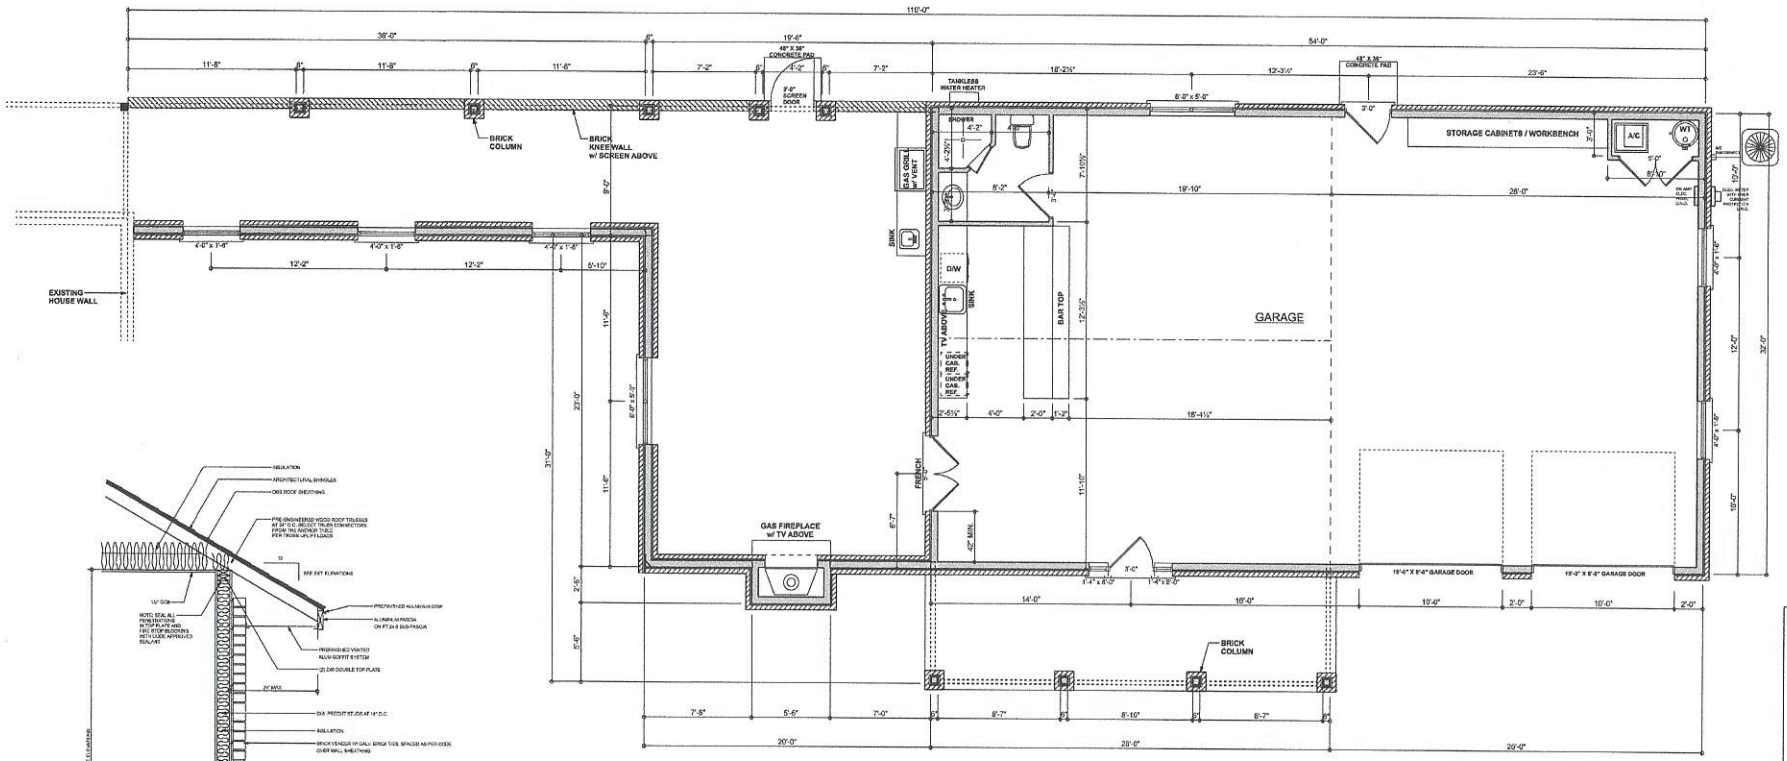

FLOOR PLAN

SCALE: 1/4" = 1'-0"

ALL CEILING HEIGHTS 10'-0" UNLESS NOTED OTHERWISE

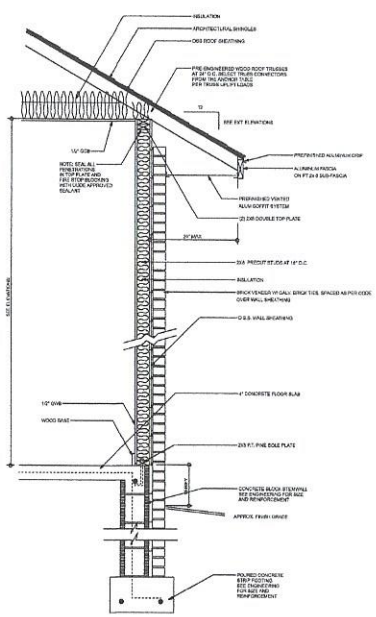

TYPICAL DESIGN WALL SECTION
NON - STRUCTURAL DATA

SCALE: N.T.S.

AREA SUMMARY

TOTAL AREA	2930	S.F.

Jenkins / Detached Garage

PROJECT ADDRESS:
5310 SE Country Club Rd.
Lake City, FL 32025

DIMENSIONS:
Stated dimensions supersede scaled dimensions. Refer all questions to Mark Disosway, P.E. for resolution. Do not proceed without clarification.

COPYRIGHTS AND PROPERTY RIGHTS:
Mark Disosway, P.E. hereby expressly reserves its common law copyright and property right in these instruments of service. This document is not to be reproduced, altered or copied in any form or manner without first the express written permission and consent of Mark Disosway.

CERTIFICATION: I hereby certify that I have examined the plan, and that the applicable portions of the plan, relating to wind engineering comply with the fifth Edition Florida Building Code Residential (2017) to the best of my knowledge.

LIMITATION: This design is valid for one building, at specified loads.

MARK DISOSWAY P.E. 53915

Monday, October 5, 2020

Mark Disosway P.E.
163 SW Midtown Place
Suite 103
Lake City, Florida 32025
386.754.4419
disoswaydesign@gmail.com

JOB NUMBER:
191293