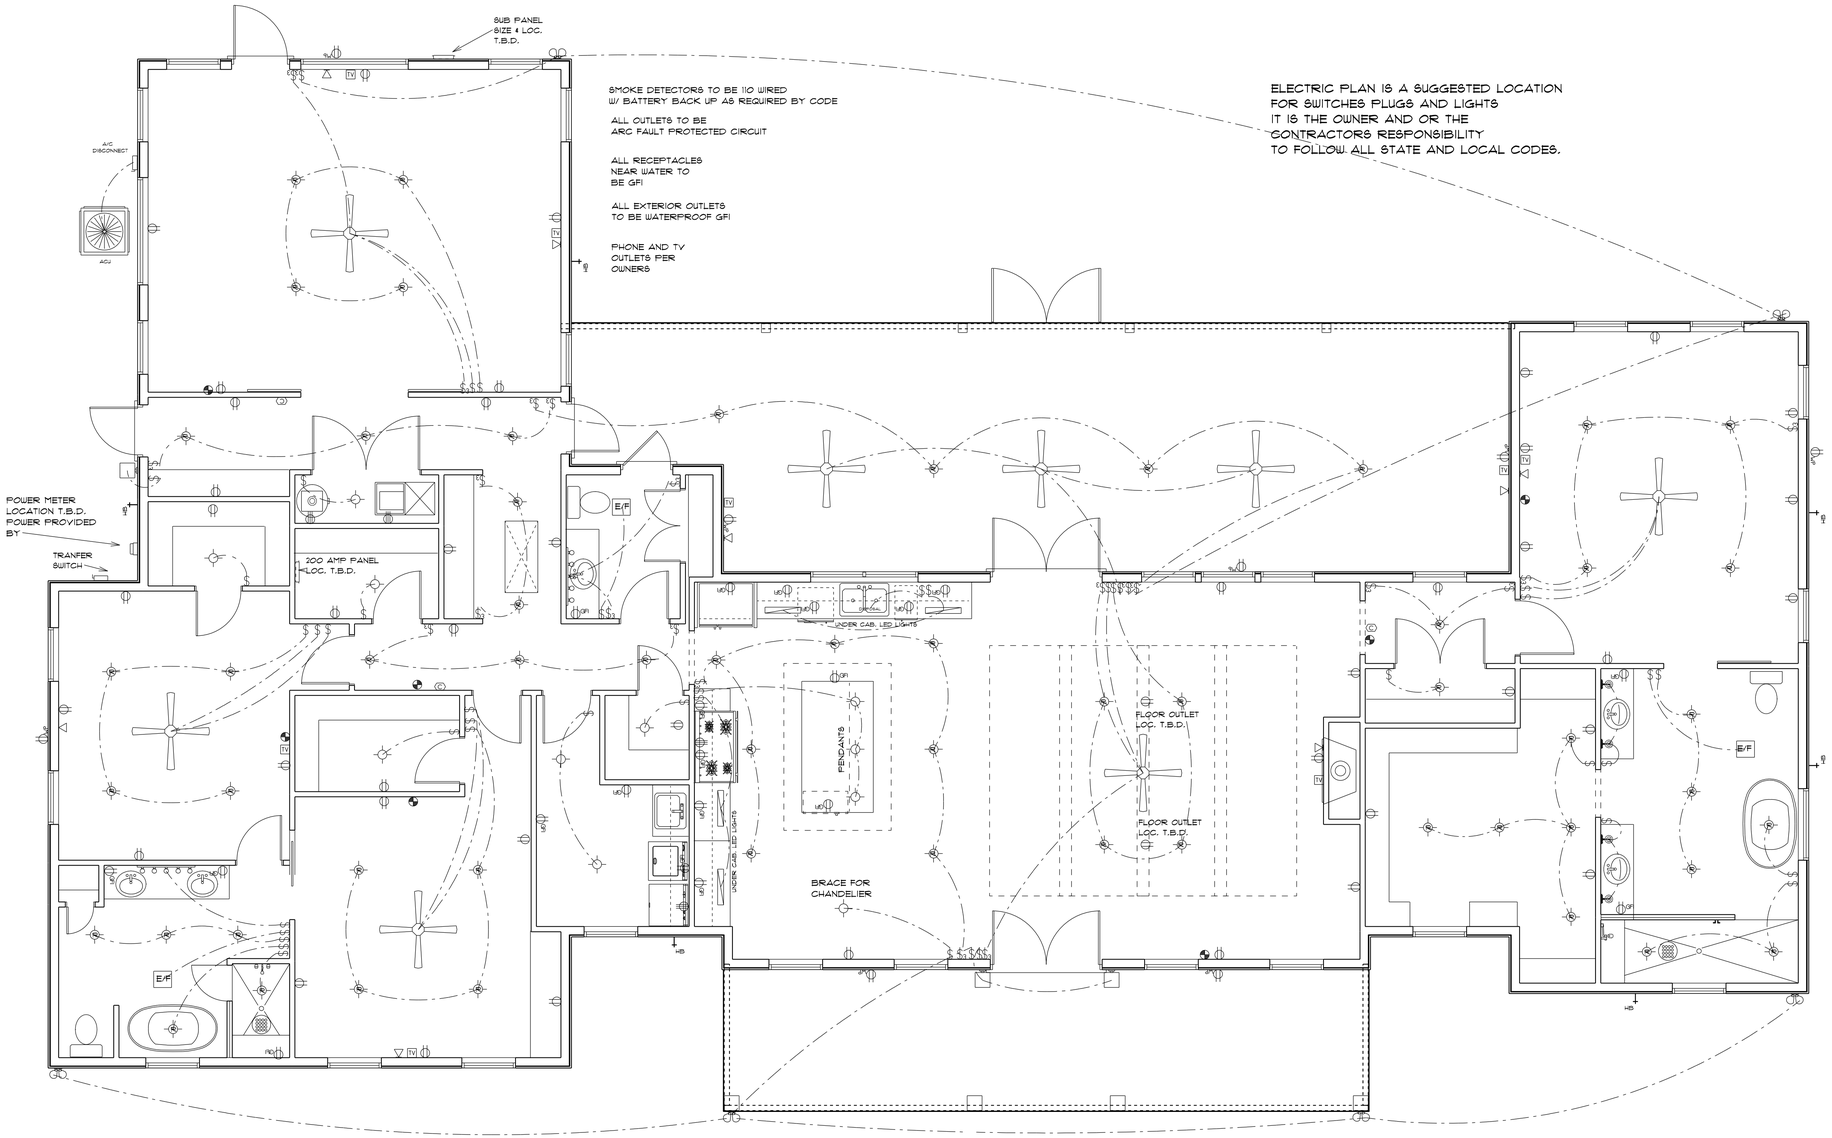

ELECTRICAL	SYMBOL
ceiling fan	
exterior light	
spotlight double	
electrical meter	
electrical panel	
A C DISCONNECT	
ACU	
Carbon Monoxide	CO
DISPOSAL	DISPOSAL
EXHAUST FAN	E/F
RECCES LIGHT	
cable tv outlet	TV
light	
outlet	
outlet 220v	
outlet gfi	GFI
outlet wp	WP
smoke detector	
switch	$
switch 3 way	$3
switch 4 way	$4
phone/internet	
vanity bar light	
wall mounted light	

ELECTRICAL PLAN

5

DATE 9/29/20
REVISED
REVISED

COLACINO
DRAFTING&DESIGN
PH. 352-472-3462

AMIRA
BUILDERS

SCALE 1/4" =1'
DRAWN BY P.A.C.
APPROVED

VAN DUYS RESIDENCE