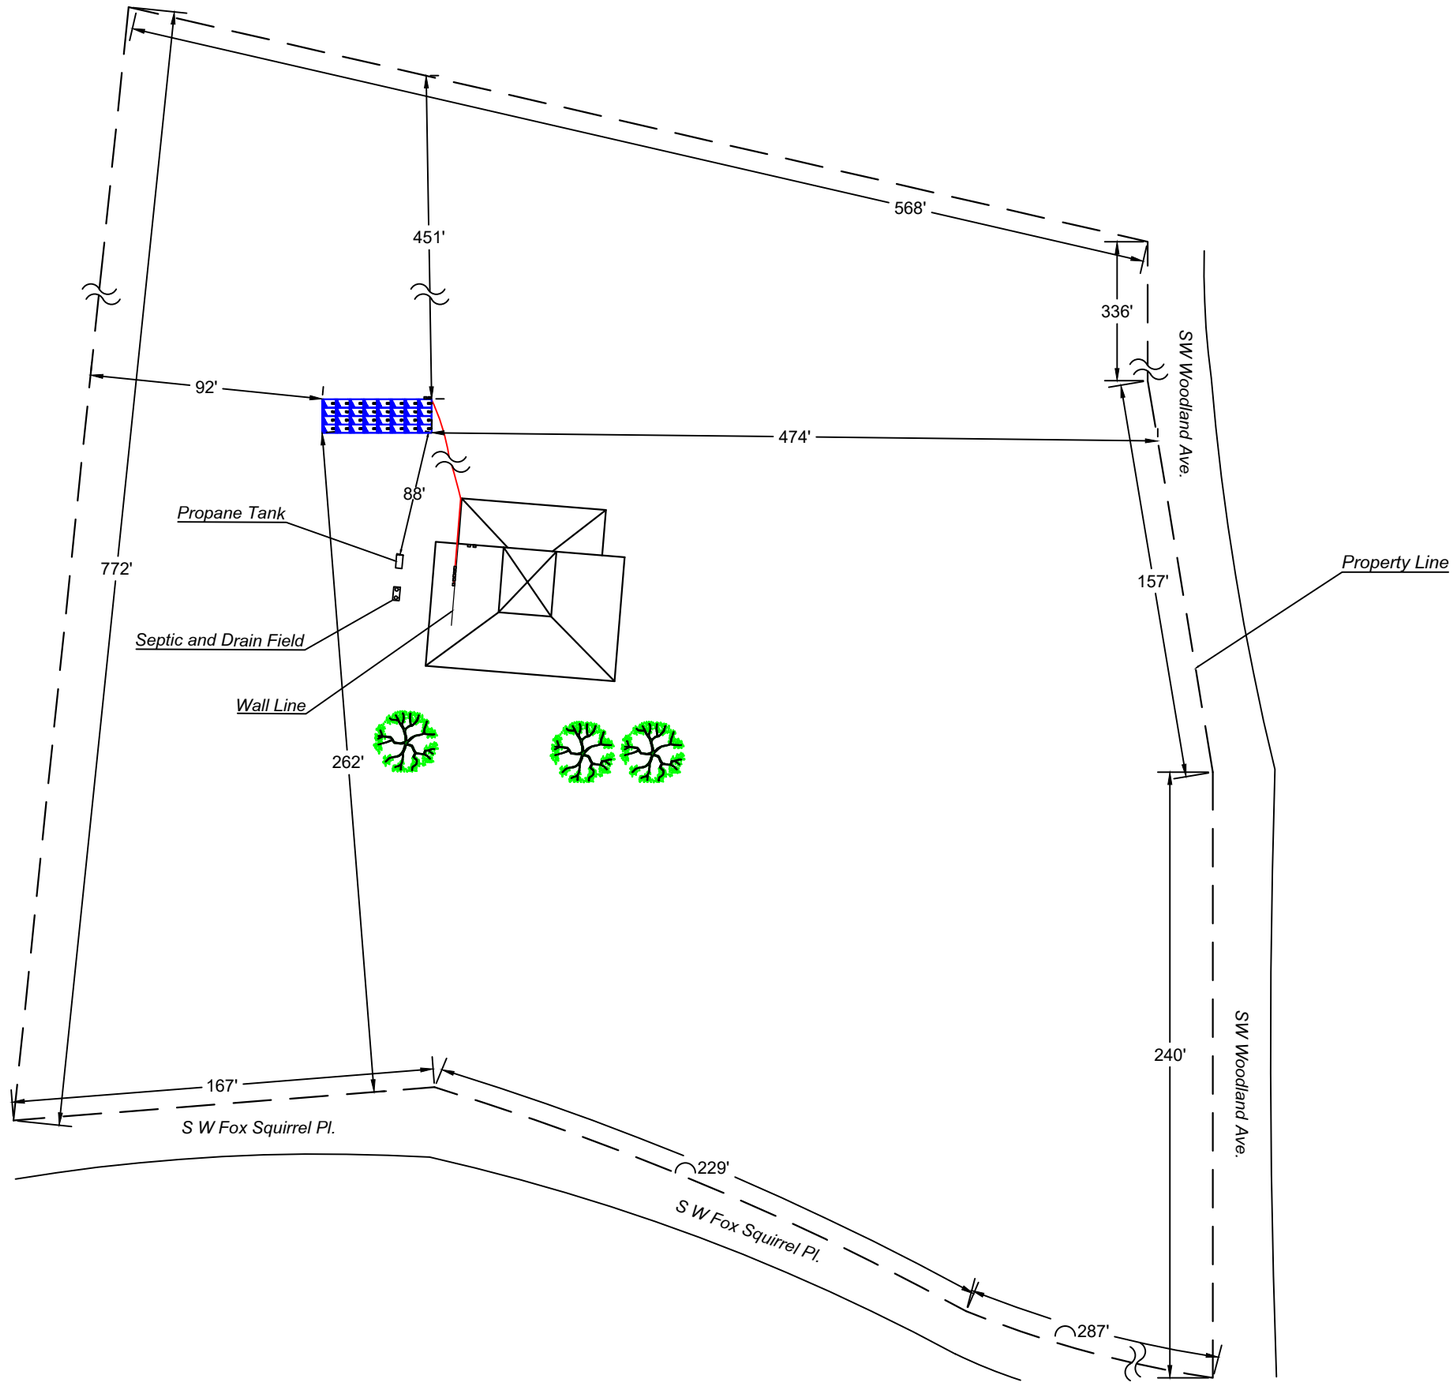

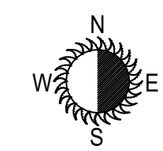

SCALE

0 10 20 30ft

Project Name	Address	Project Description	Contractor	Contractor Logo	Signature	Note	Drawn By: Unique Solar Design	General Notes
Richard Frey	1042 SW Woodland Ave., Fort White, FL 32038	10.88KW DC Ground Mounted PV Electrical System 32-LG 340W PV Modules 1-Solar Edge 6.0kW Inverter 1-Solar Edge 3.0kW Inverter	Green Solar	Powered by GreenSolar			UNIQUE SOLAR DESIGN	Date: AUGUST 12, 2021 Scale: AS INDICATED Project: PV SYSTEM SHEET SIZE: 11" X 17" ANSI B SHEET NUMBER: PV2