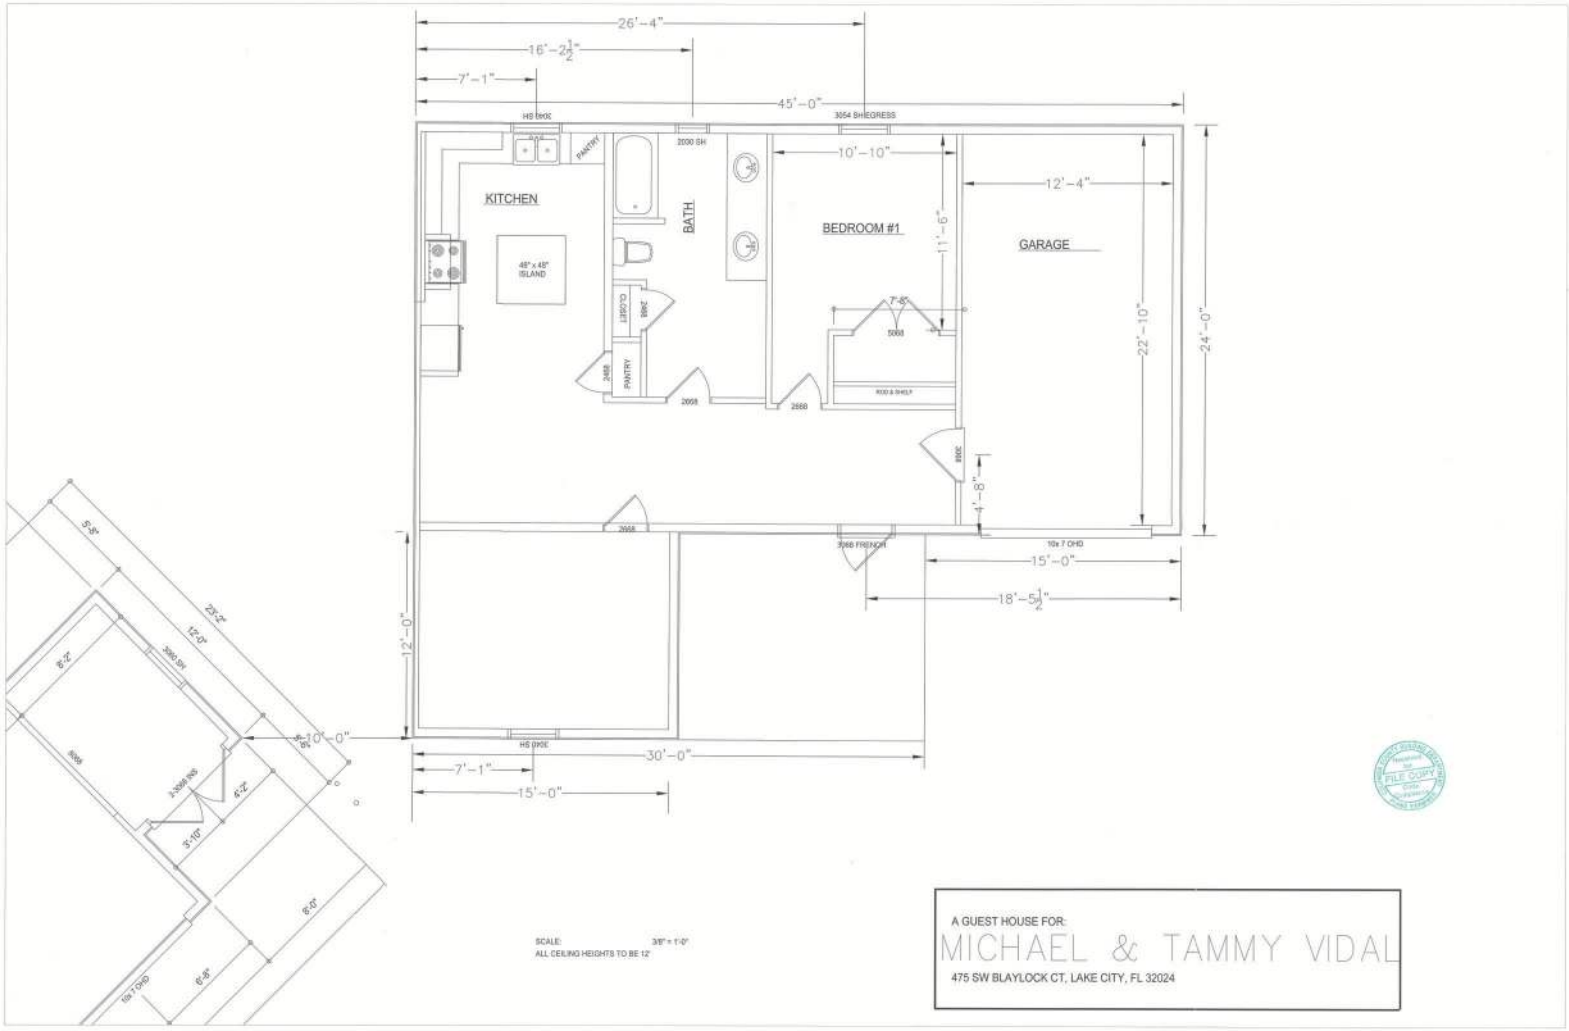

SCALE: 3/8" = 1'-0"
ALL CEILING HEIGHTS TO BE 12'

A GUEST HOUSE FOR:

MICHAEL & TAMMY VIDAL

475 SW BLAYLOCK CT, LAKE CITY, FL 32024