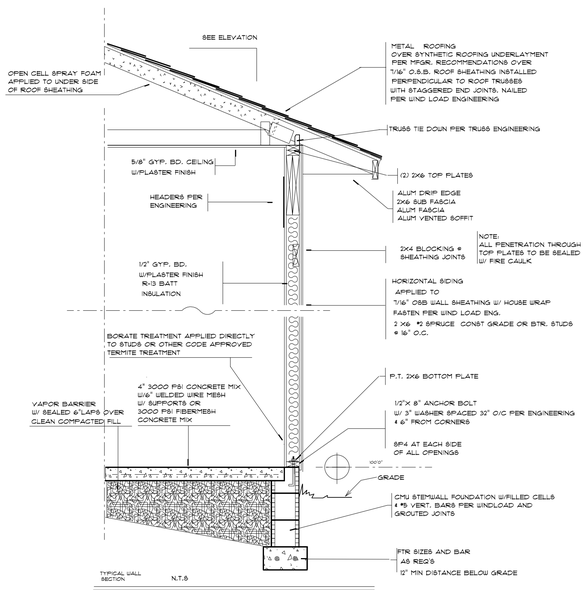

OPTIONAL STEMWALL WALL SECTION

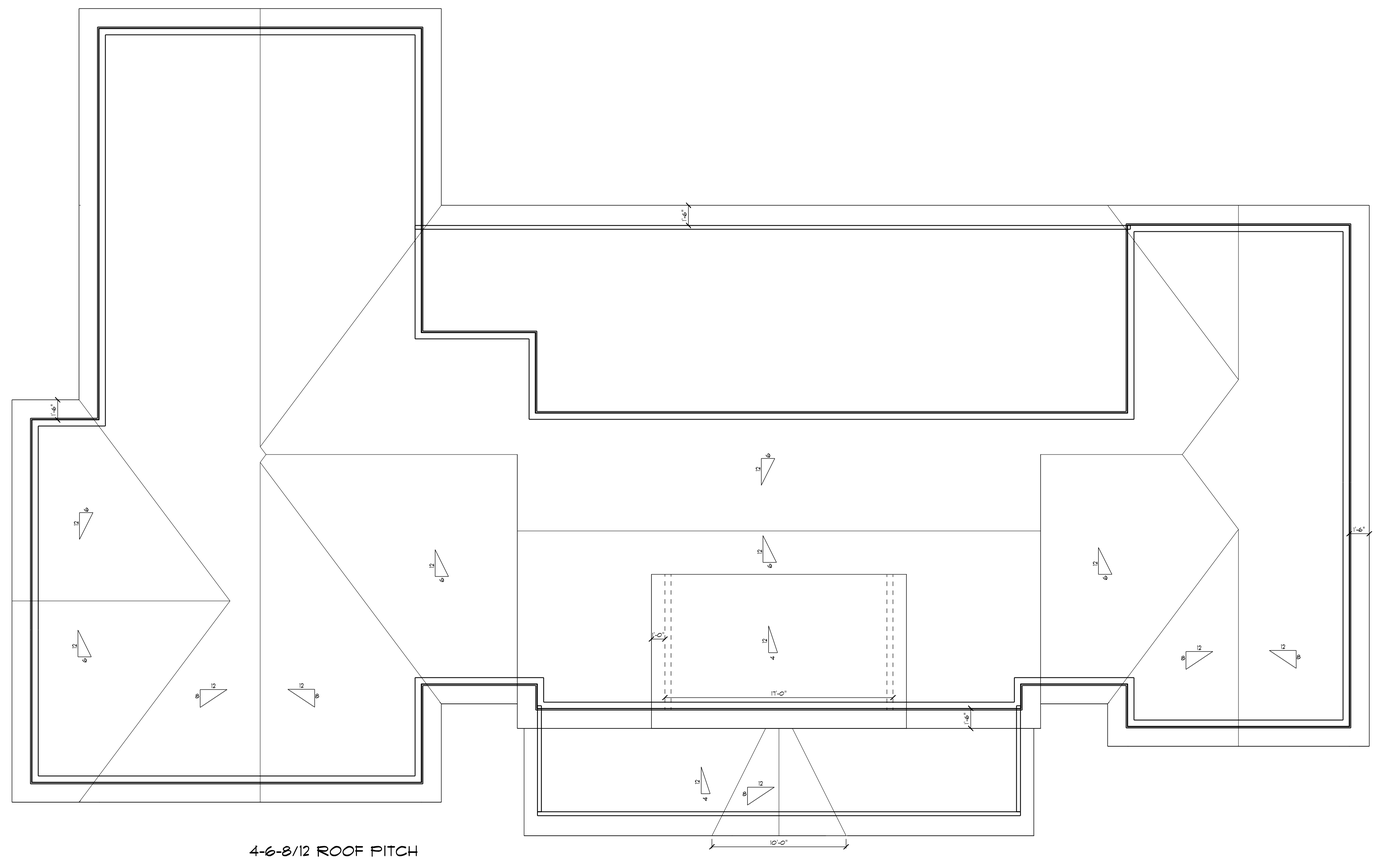

4-6-8/12 ROOF PITCH
1'-6" OVERHANGS

ROOF PLAN

6

DATE 9/29/20
REVISED
REVISED

COLACINO
DRAFTING&DESIGN
PH. 352-472-3462

AMIRA
BUILDERS

SCALE 1/4" =1'
DRAWN BY P.A.C.
APPROVED

VAN DUYS RESIDENCE