REVISION SCHEDULE		
REV.	DATE	REVISION DESCRIPTION
1	1/24/18	UPDATED TO 2017 CODE
2	1/12/21	UPDATED TO 2020 CODE

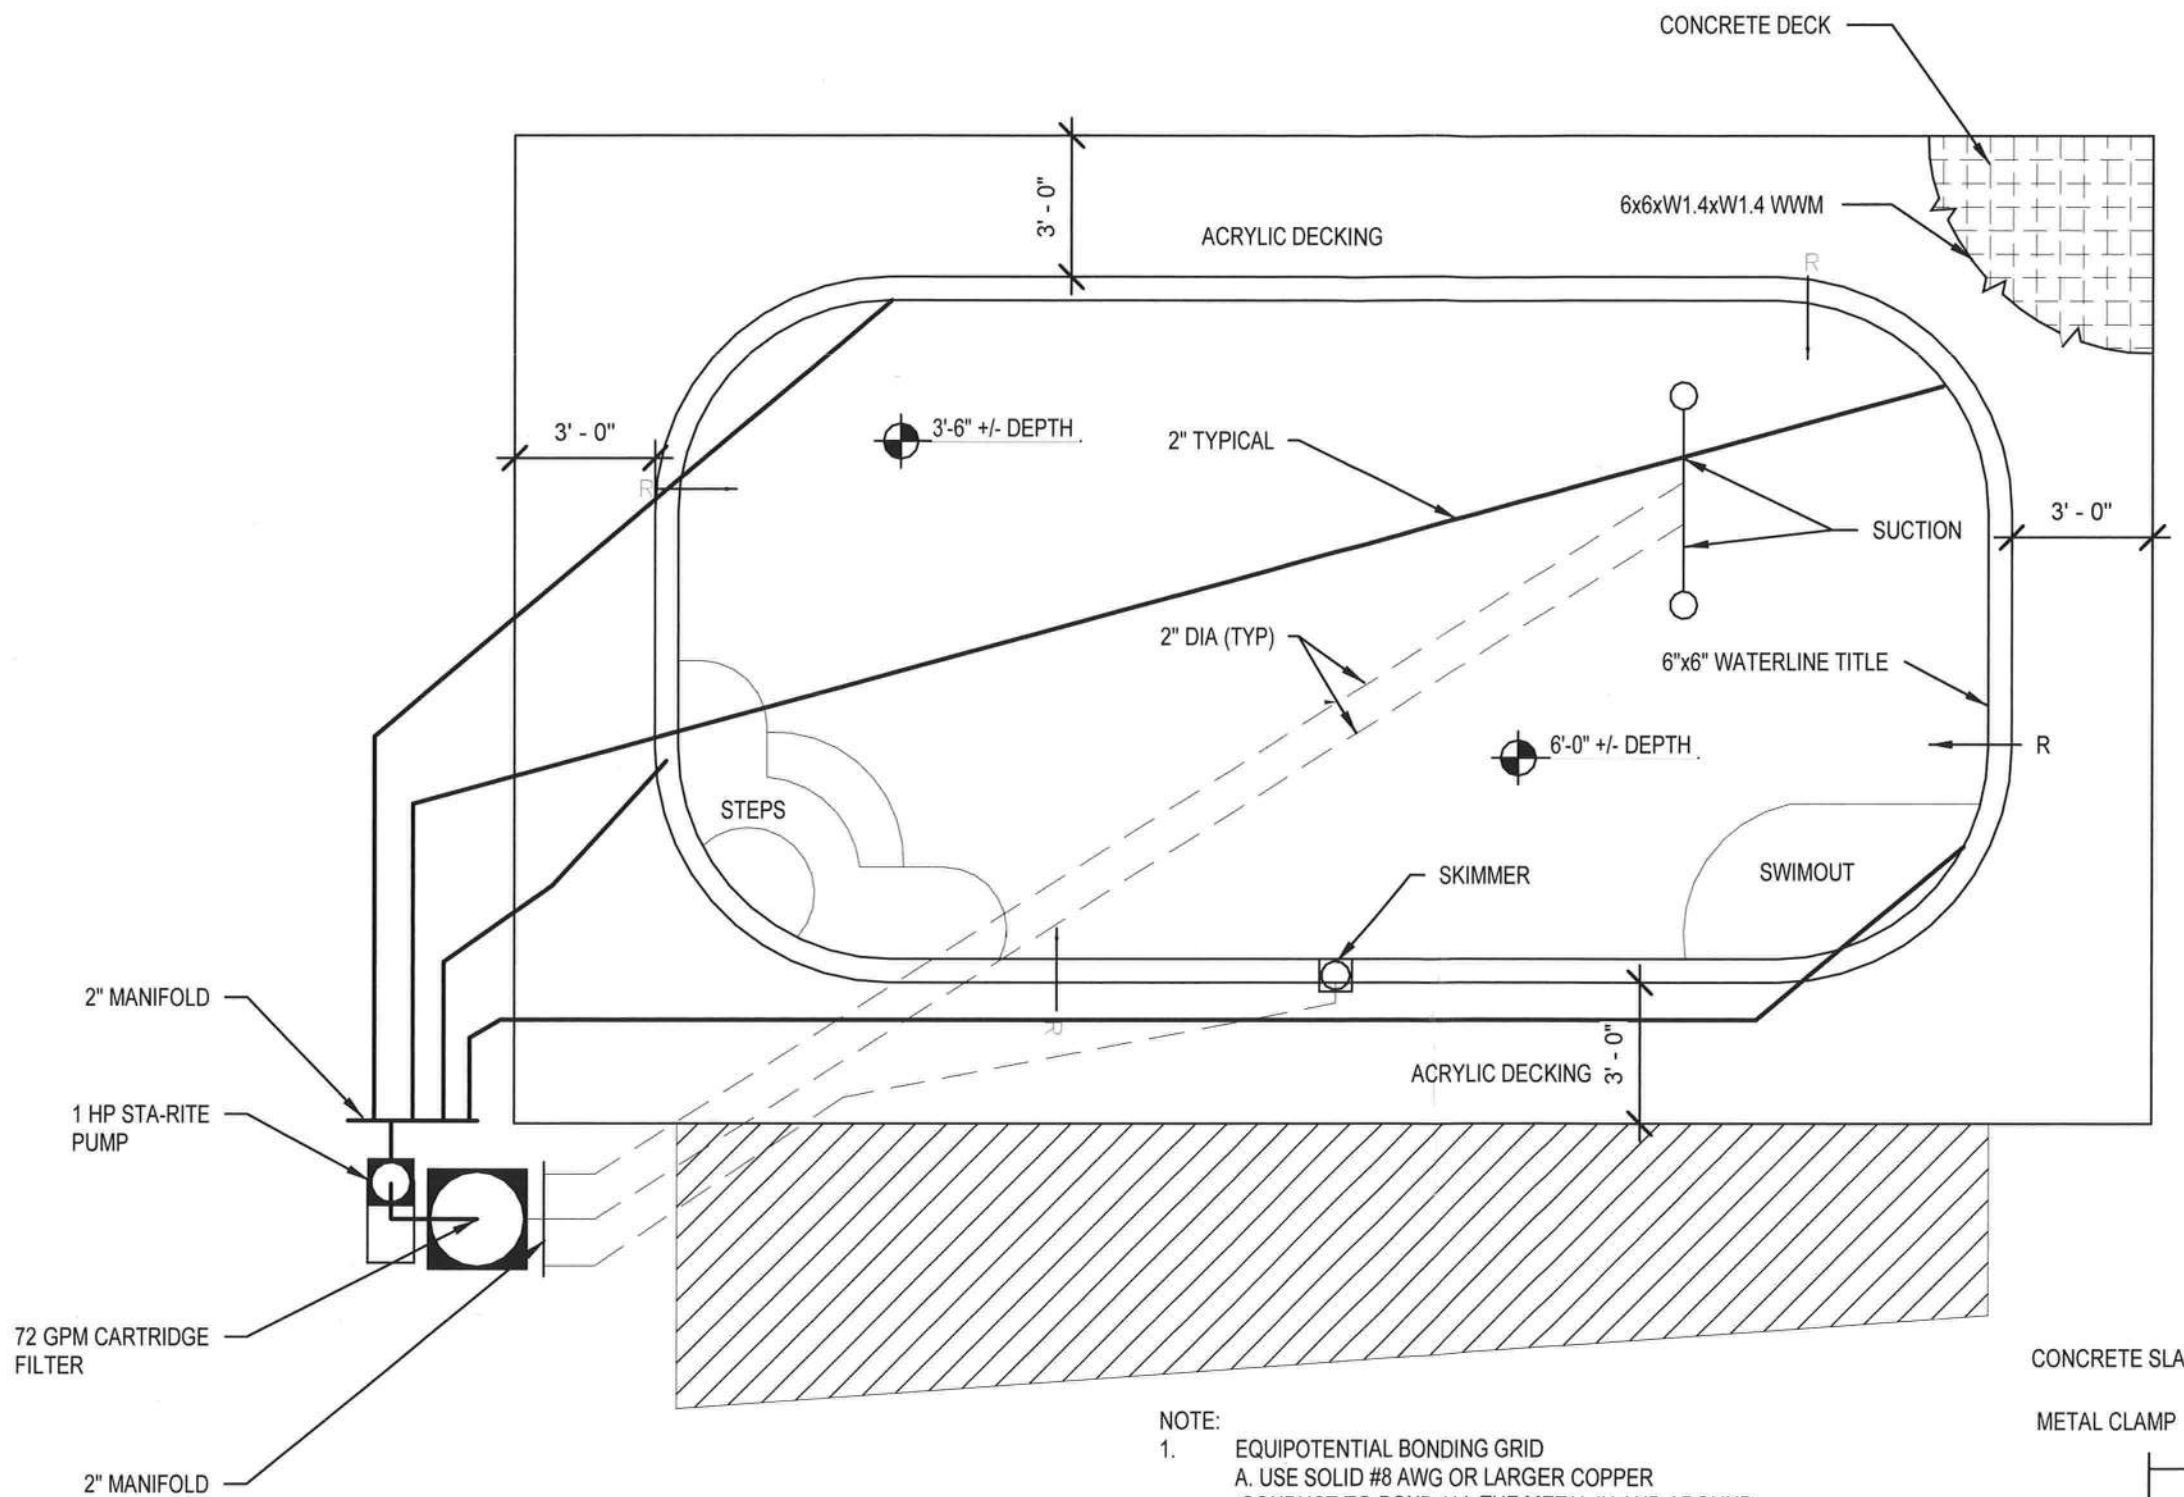

1 CONCRETE PLAN
1/4" = 1'-0"

NOTE:
1. EQUIPOTENTIAL BONDING GRID
   A. USE SOLID #8 AWG OR LARGER COPPER CONDUCT TO BOND ALL THE METAL IN AND AROUND THE POOL TOGETHER INTO AN INTERCONNECTED GRID.
   B. THE REINFORCED CONCRETE DECK AND POOL SHELL WILL SERVE AS AN EQUIPOTENTIAL BONDING GRID
2. CONTRACTOR TO SPECIFY AND DESIGN FINAL PUMPING AND PIPING

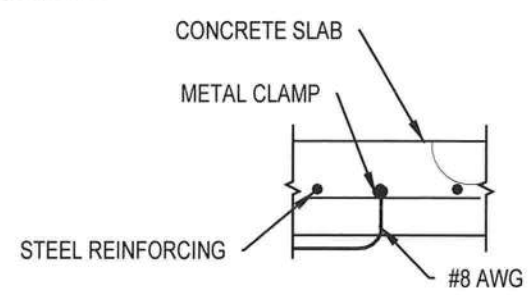

2 EQUIPOTENTIAL BOND DETAIL
1 1/2" = 1'-0"

GILL ENGINEERING SERVICES. INC.
AUTH #30824
GARY GILL, PE #51942
426 SW COMMERCE DR. 130-M
LAKE CITY, FL 32025
386-590-1242

Gill Engineering Services, Inc.

CERTIFIED CONCRETE POOL PLANS

PEELER POOLS OF NORTH FLORIDA

POOL LAYOUT PLAN

2

S-001

1532-054