Columbia County Building Department
Plans Reviewed for Code Compliance
State of Florida

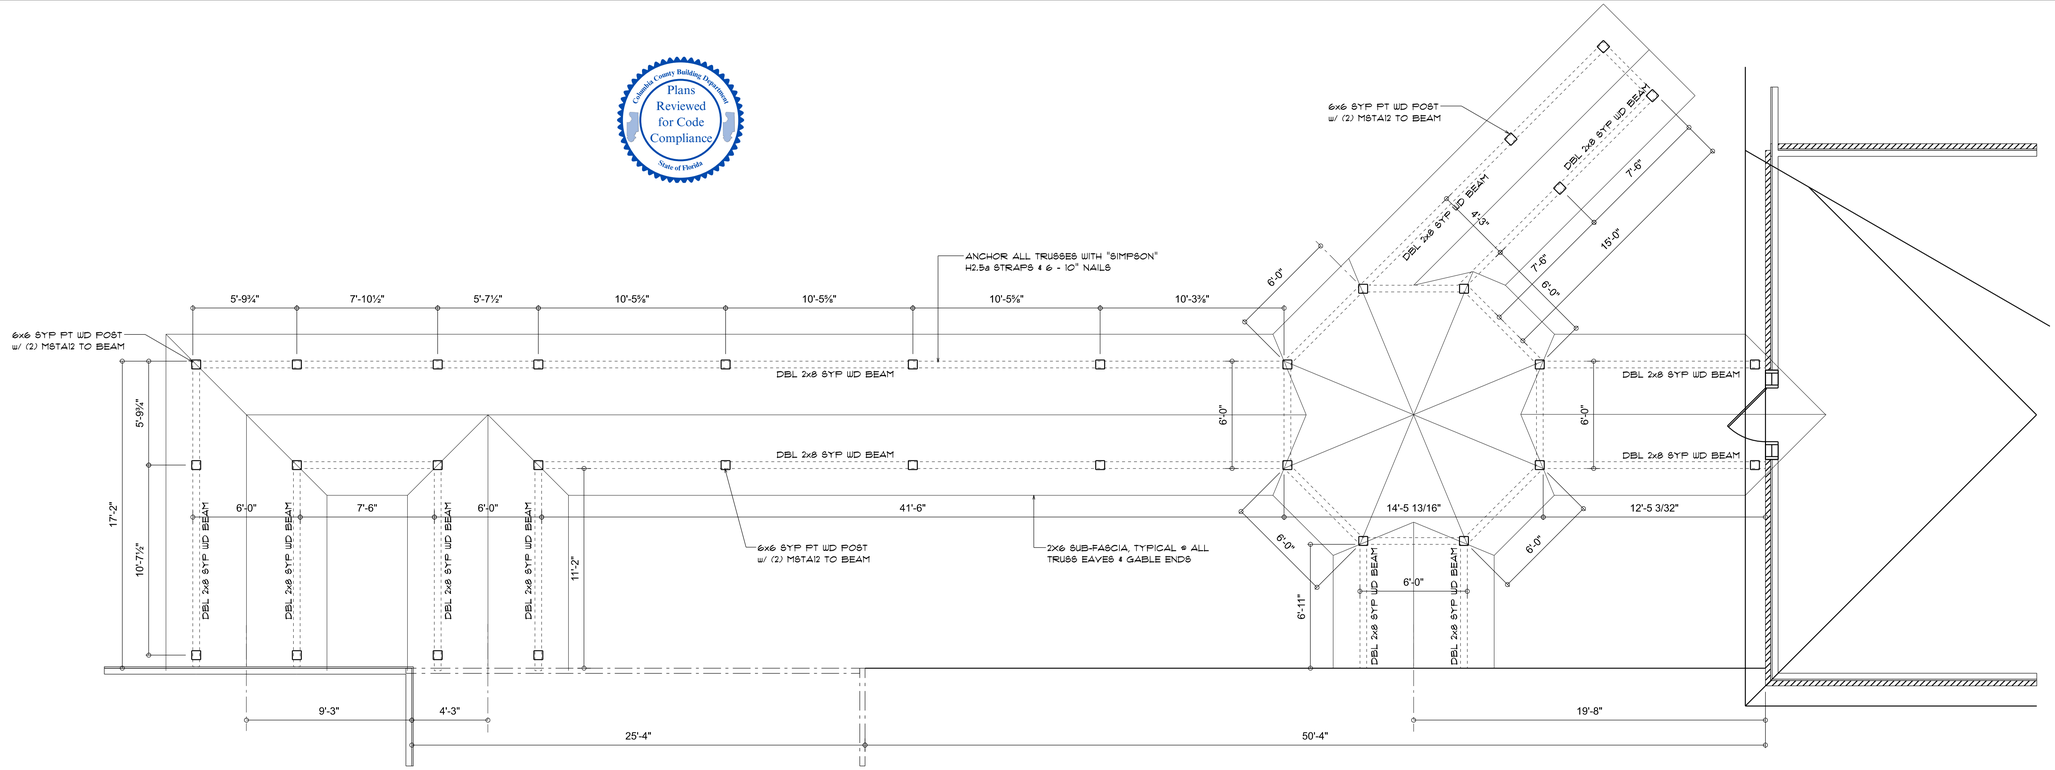

BREEZEWAY ROOF PLAN
SCALE: 1/4" = 1'-0"

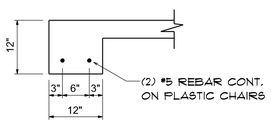

INTERIOR BEARING FT'G
SCALE: 3/4" = 1'-0"
C / S.3

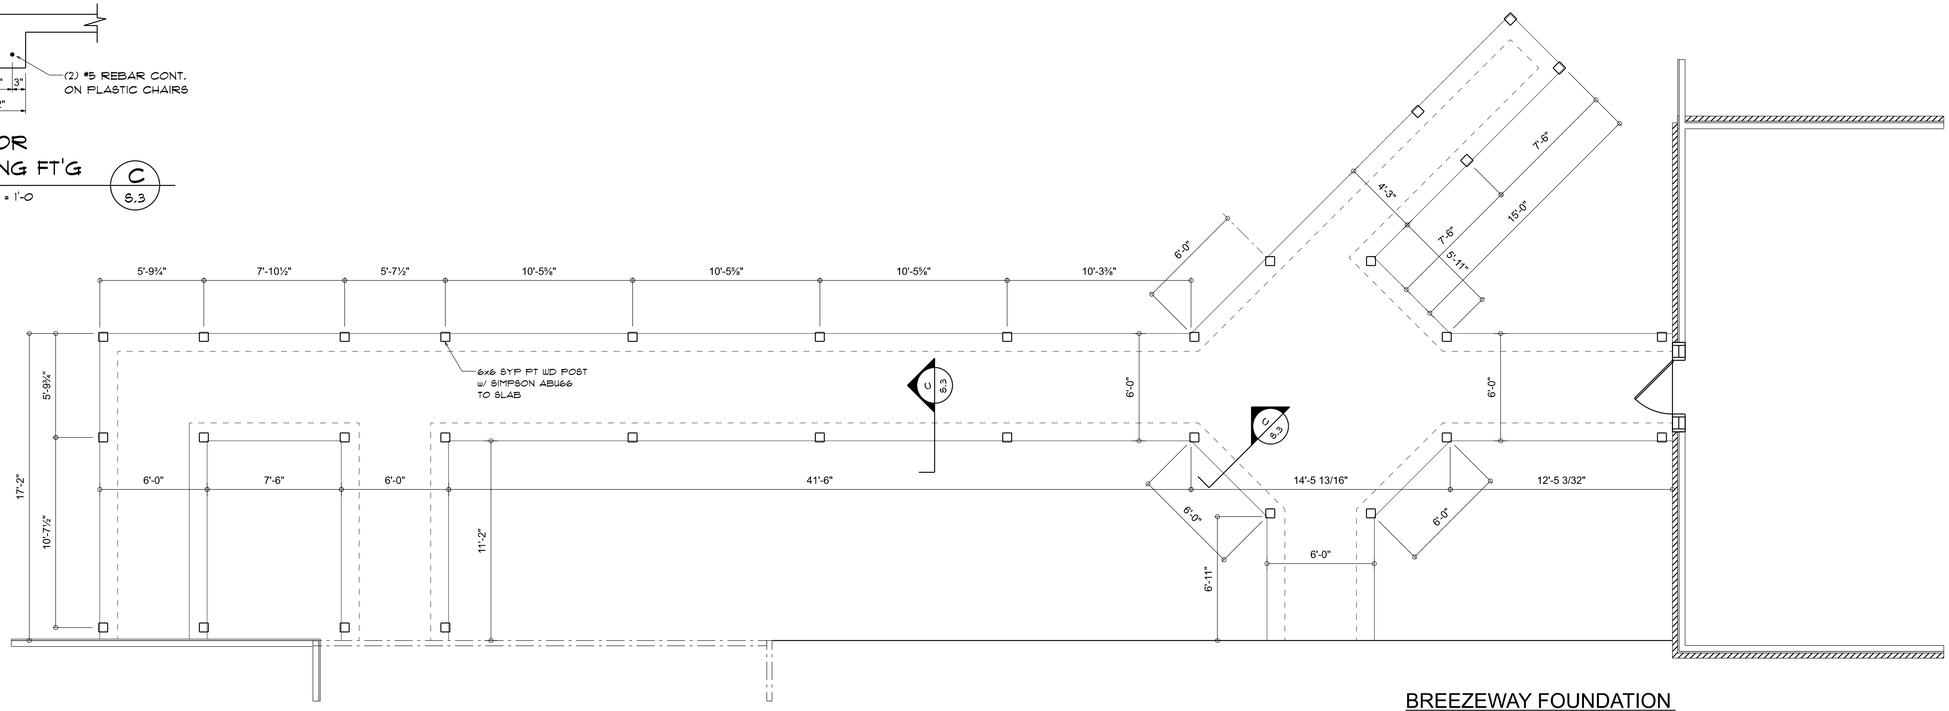

BREEZEWAY FOUNDATION
SCALE: 1/4" = 1'-0"

REVISIONS
Jan. 23rd, 2026

EXISTING HOME RENOVATIONS FOR:
GRAND RESIDENCE
1136 SW SEMINOLE TERR, LAKE CITY, FLORIDA

NICHOLAS PAUL GEISLER ARCHITECT
N.C.A.R.B. Certified
1758 NW Brown Rd.
Lake City, FL 32055

SHEET NUMBER
S.3
OF 5 SHEETS

Nicholas Geisler
Digitally signed by Nicholas Geisler
Date: 2026.01.27 14:53:46 -05'00'
AR0007005