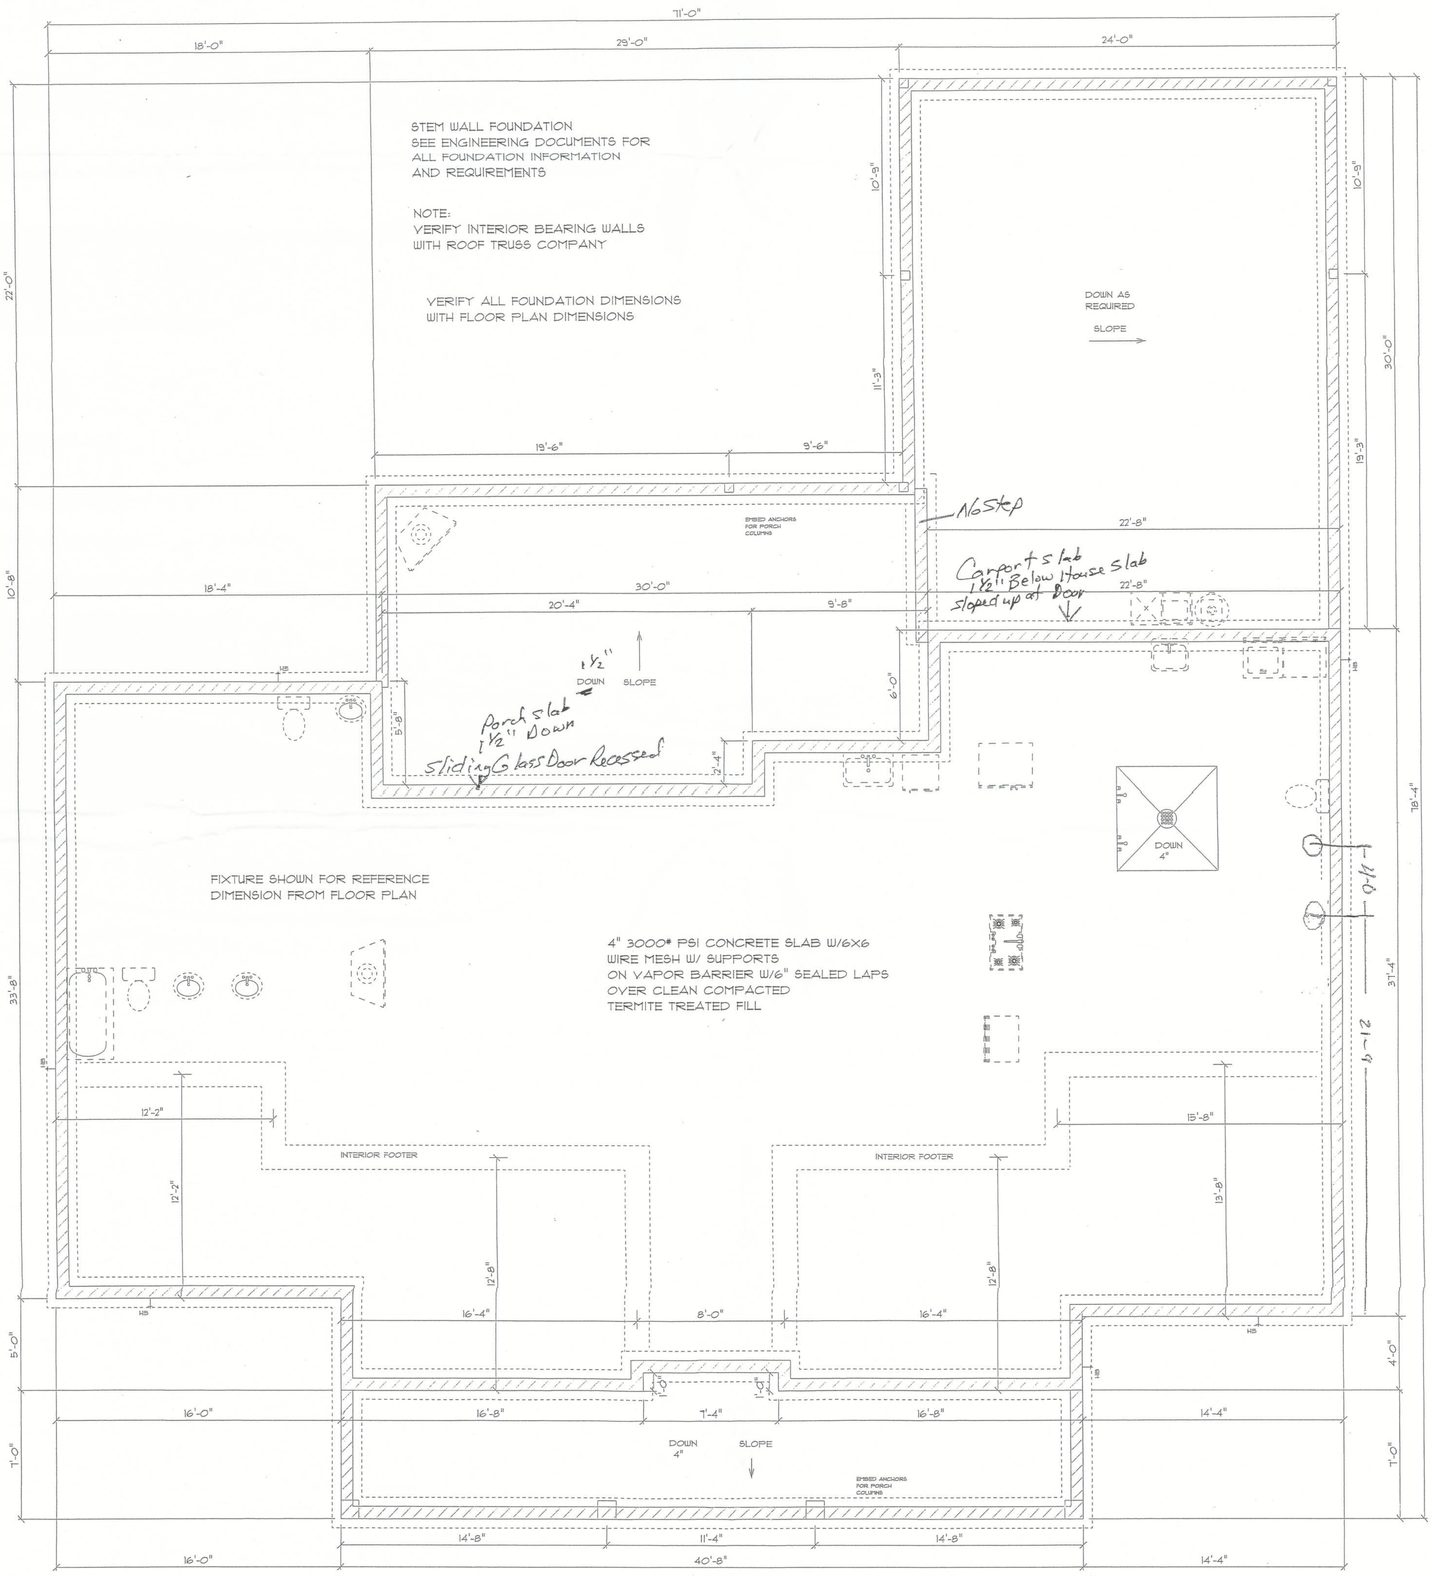

FOUNDATION PLAN

Glenwood King Construction Inc.

NETTLES RESIDENCE	SCALE 1/4" =1'	DATE 6/25/23	2
	DRAWN BY P.A.C.	REVISED	
	APPROVED	REVISED	