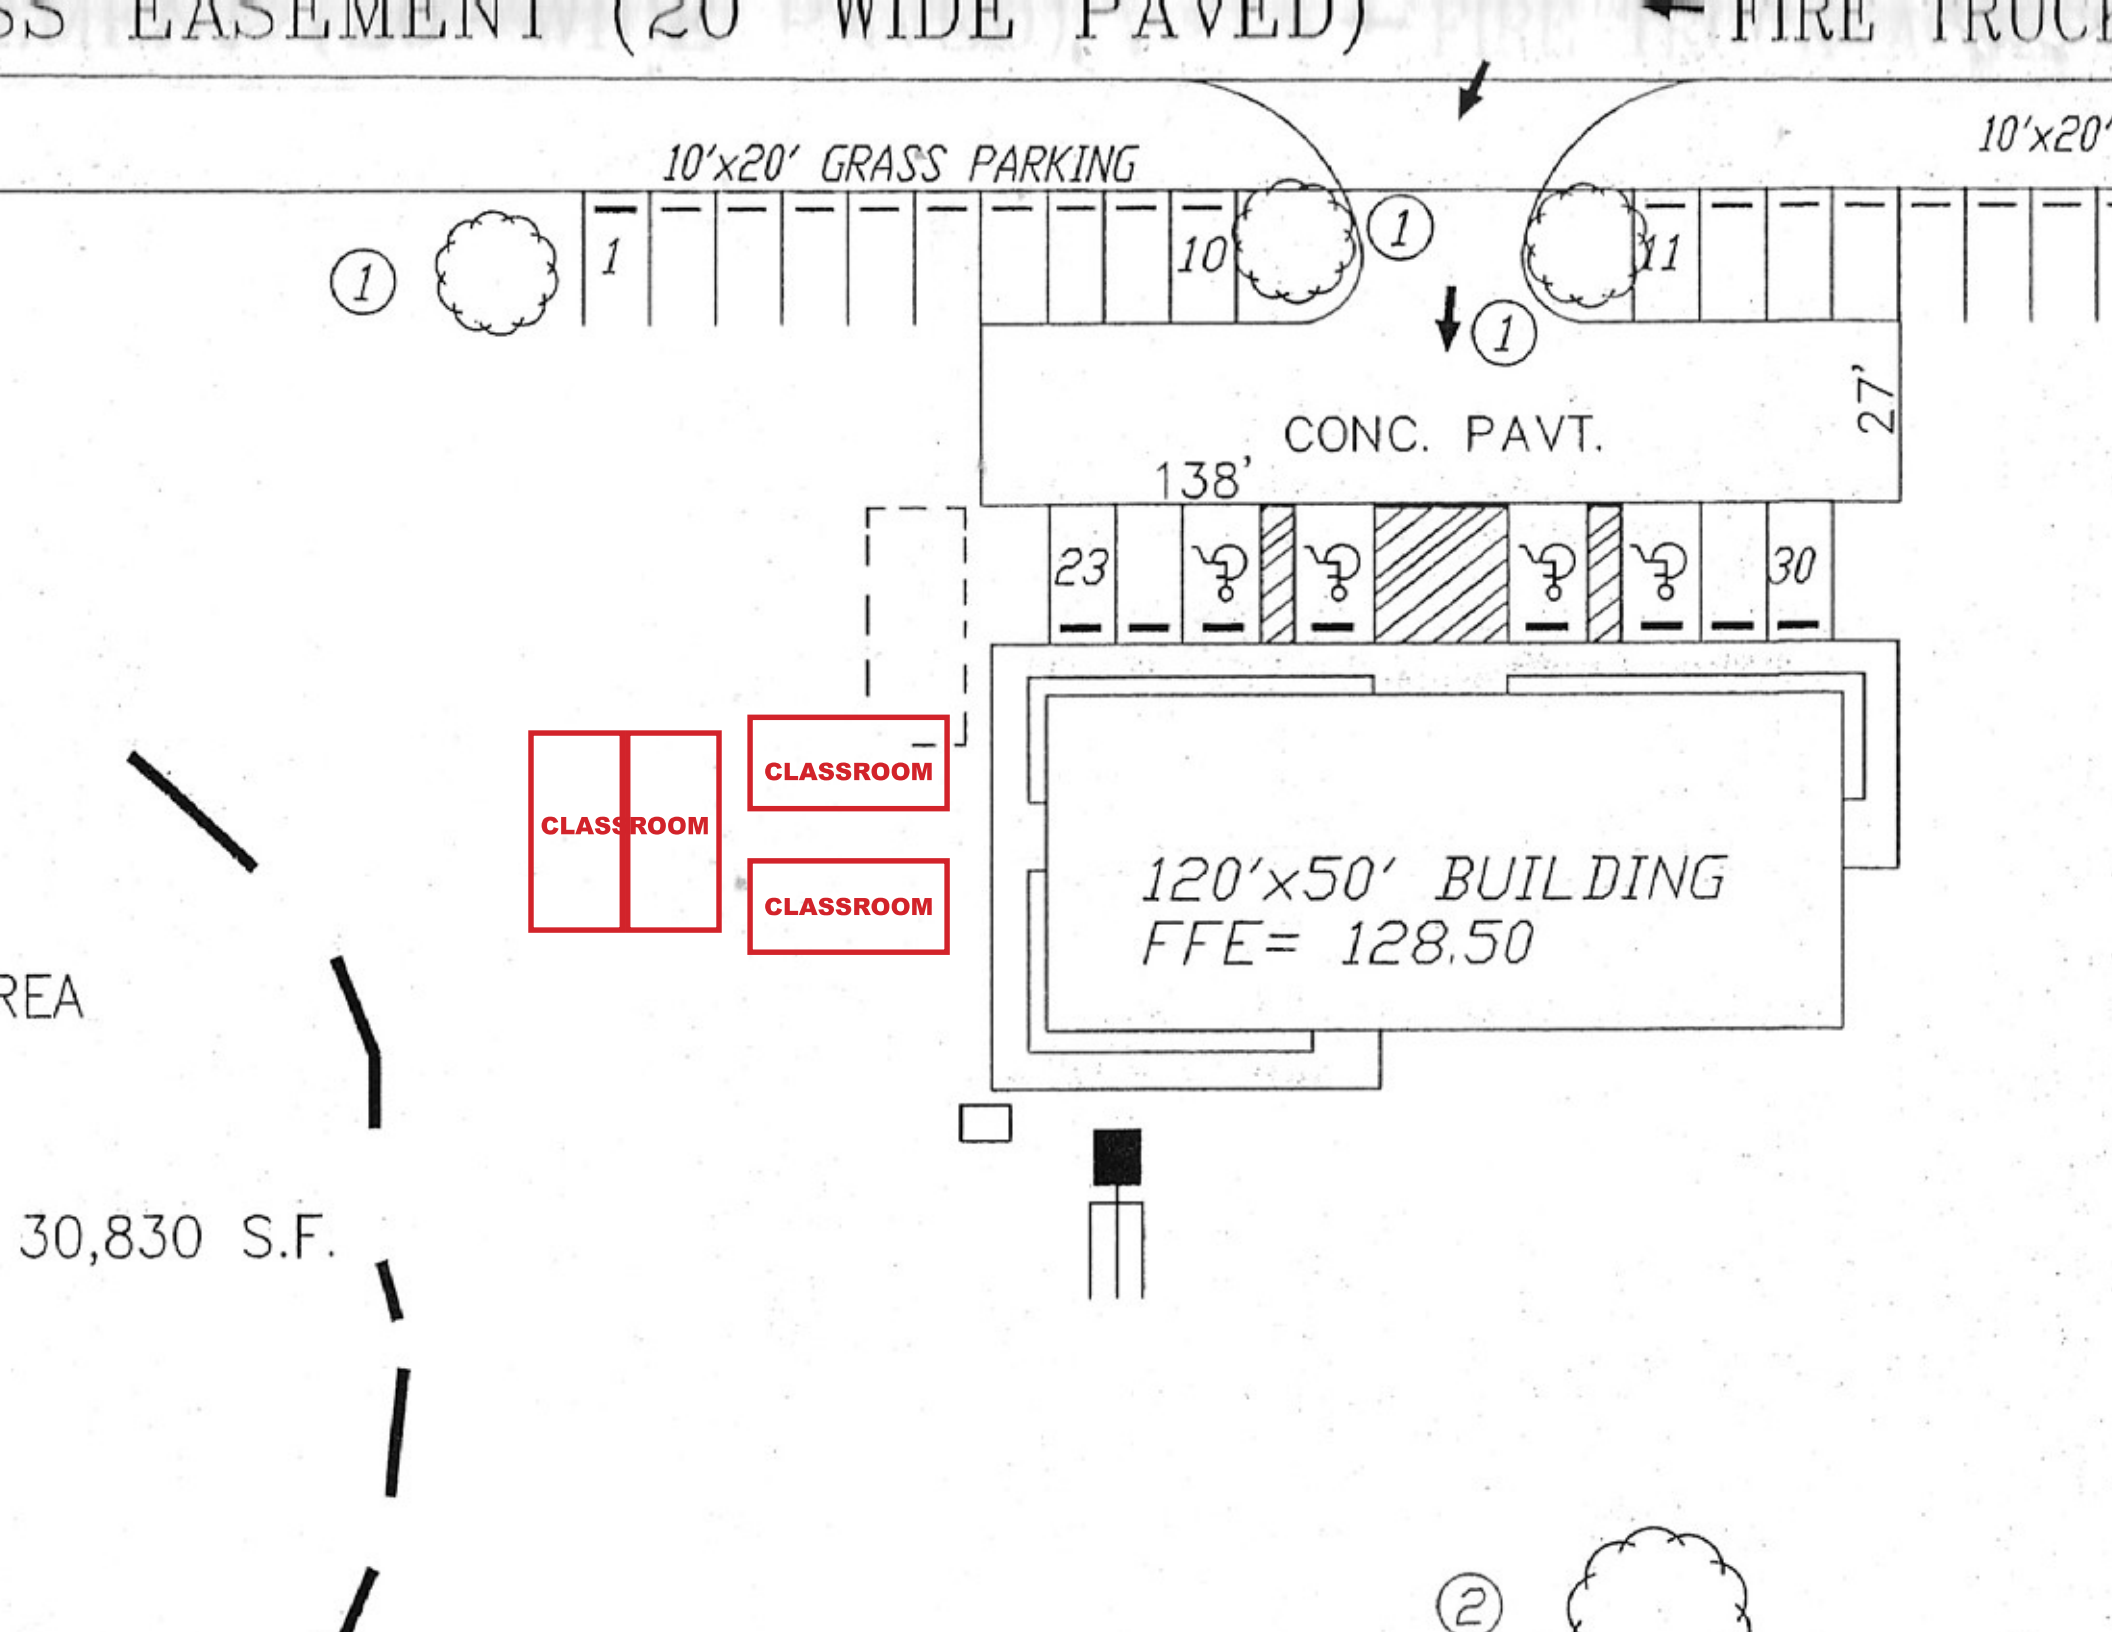
SS EASEMENT (20' WIDE PAVED)
FIRE TRUCK
10'x20' GRASS PARKING
10'x20'
1
10
11
CONC. PAVT.
138'
27'
23
30
CLASSROOM
CLASSROOM
CLASSROOM
120'x50' BUILDING
FFE= 128.50
REA
30,830 S.F.
2